


REVISIONS				
DATE	BY	LIC. NO.	BLOCK	LOT

SHEET 3

TAX MAP
TOWNSHIP OF WOOLWICH
COUNTY OF GLOUCESTER, NEW JERSEY
SCALE: 1" = 100' SEPTEMBER 2011
DENNIS S. DiBLASIO

PROFESSIONAL LAND SURVEYOR
NEW JERSEY LICENSE NO. GS02830700
PENNONI ASSOCIATES INC.
515 GROVE STREET
HADDON HEIGHTS, NEW JERSEY 08035

THIS MAP HAS BEEN GIVEN A
FORMAL CERTIFICATION BY THE
DIVISION OF TAXATION ON
JUNE 29, 2012, SIGNED
BY SUE DAVISON, CTA AND
ASSIGNED SERIAL NUMBER 1000

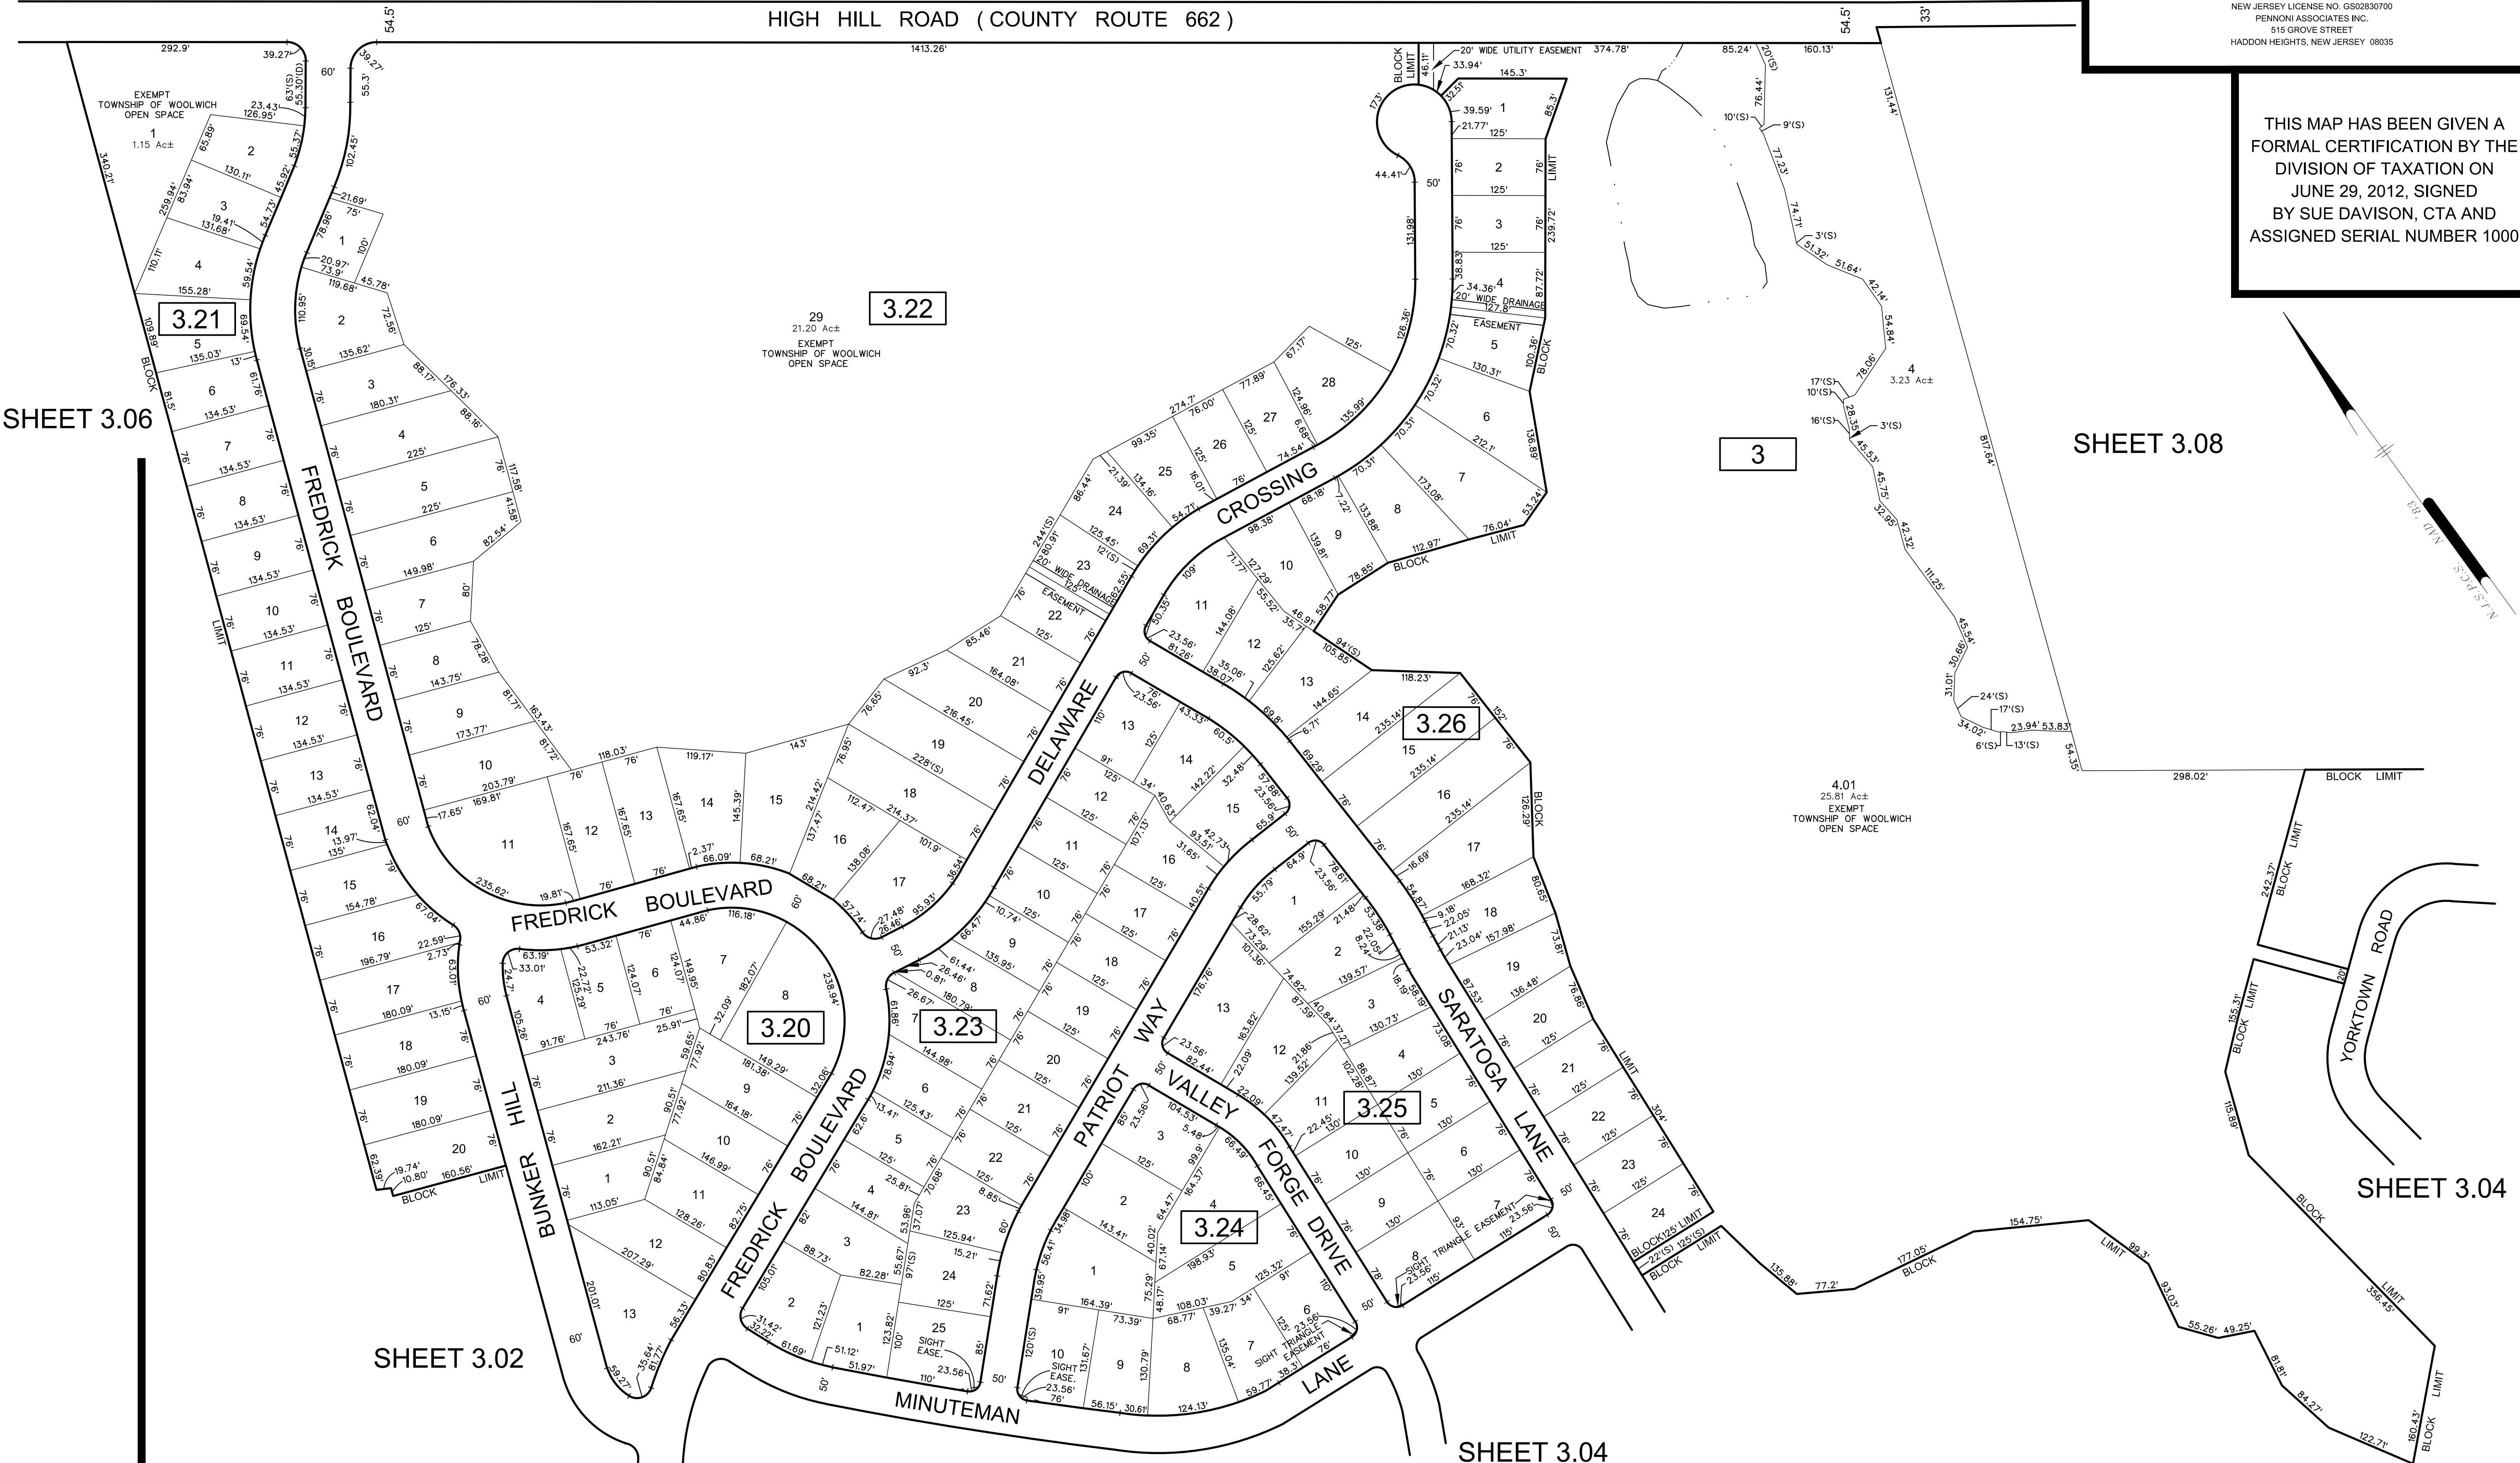

THIS MAP HAS BEEN DRAWN USING COMPUTER AIDED DRAFTING/DESIGN (CAD/D) AND COORDINATE GEOMETRY (COGO).