



SHEET 39

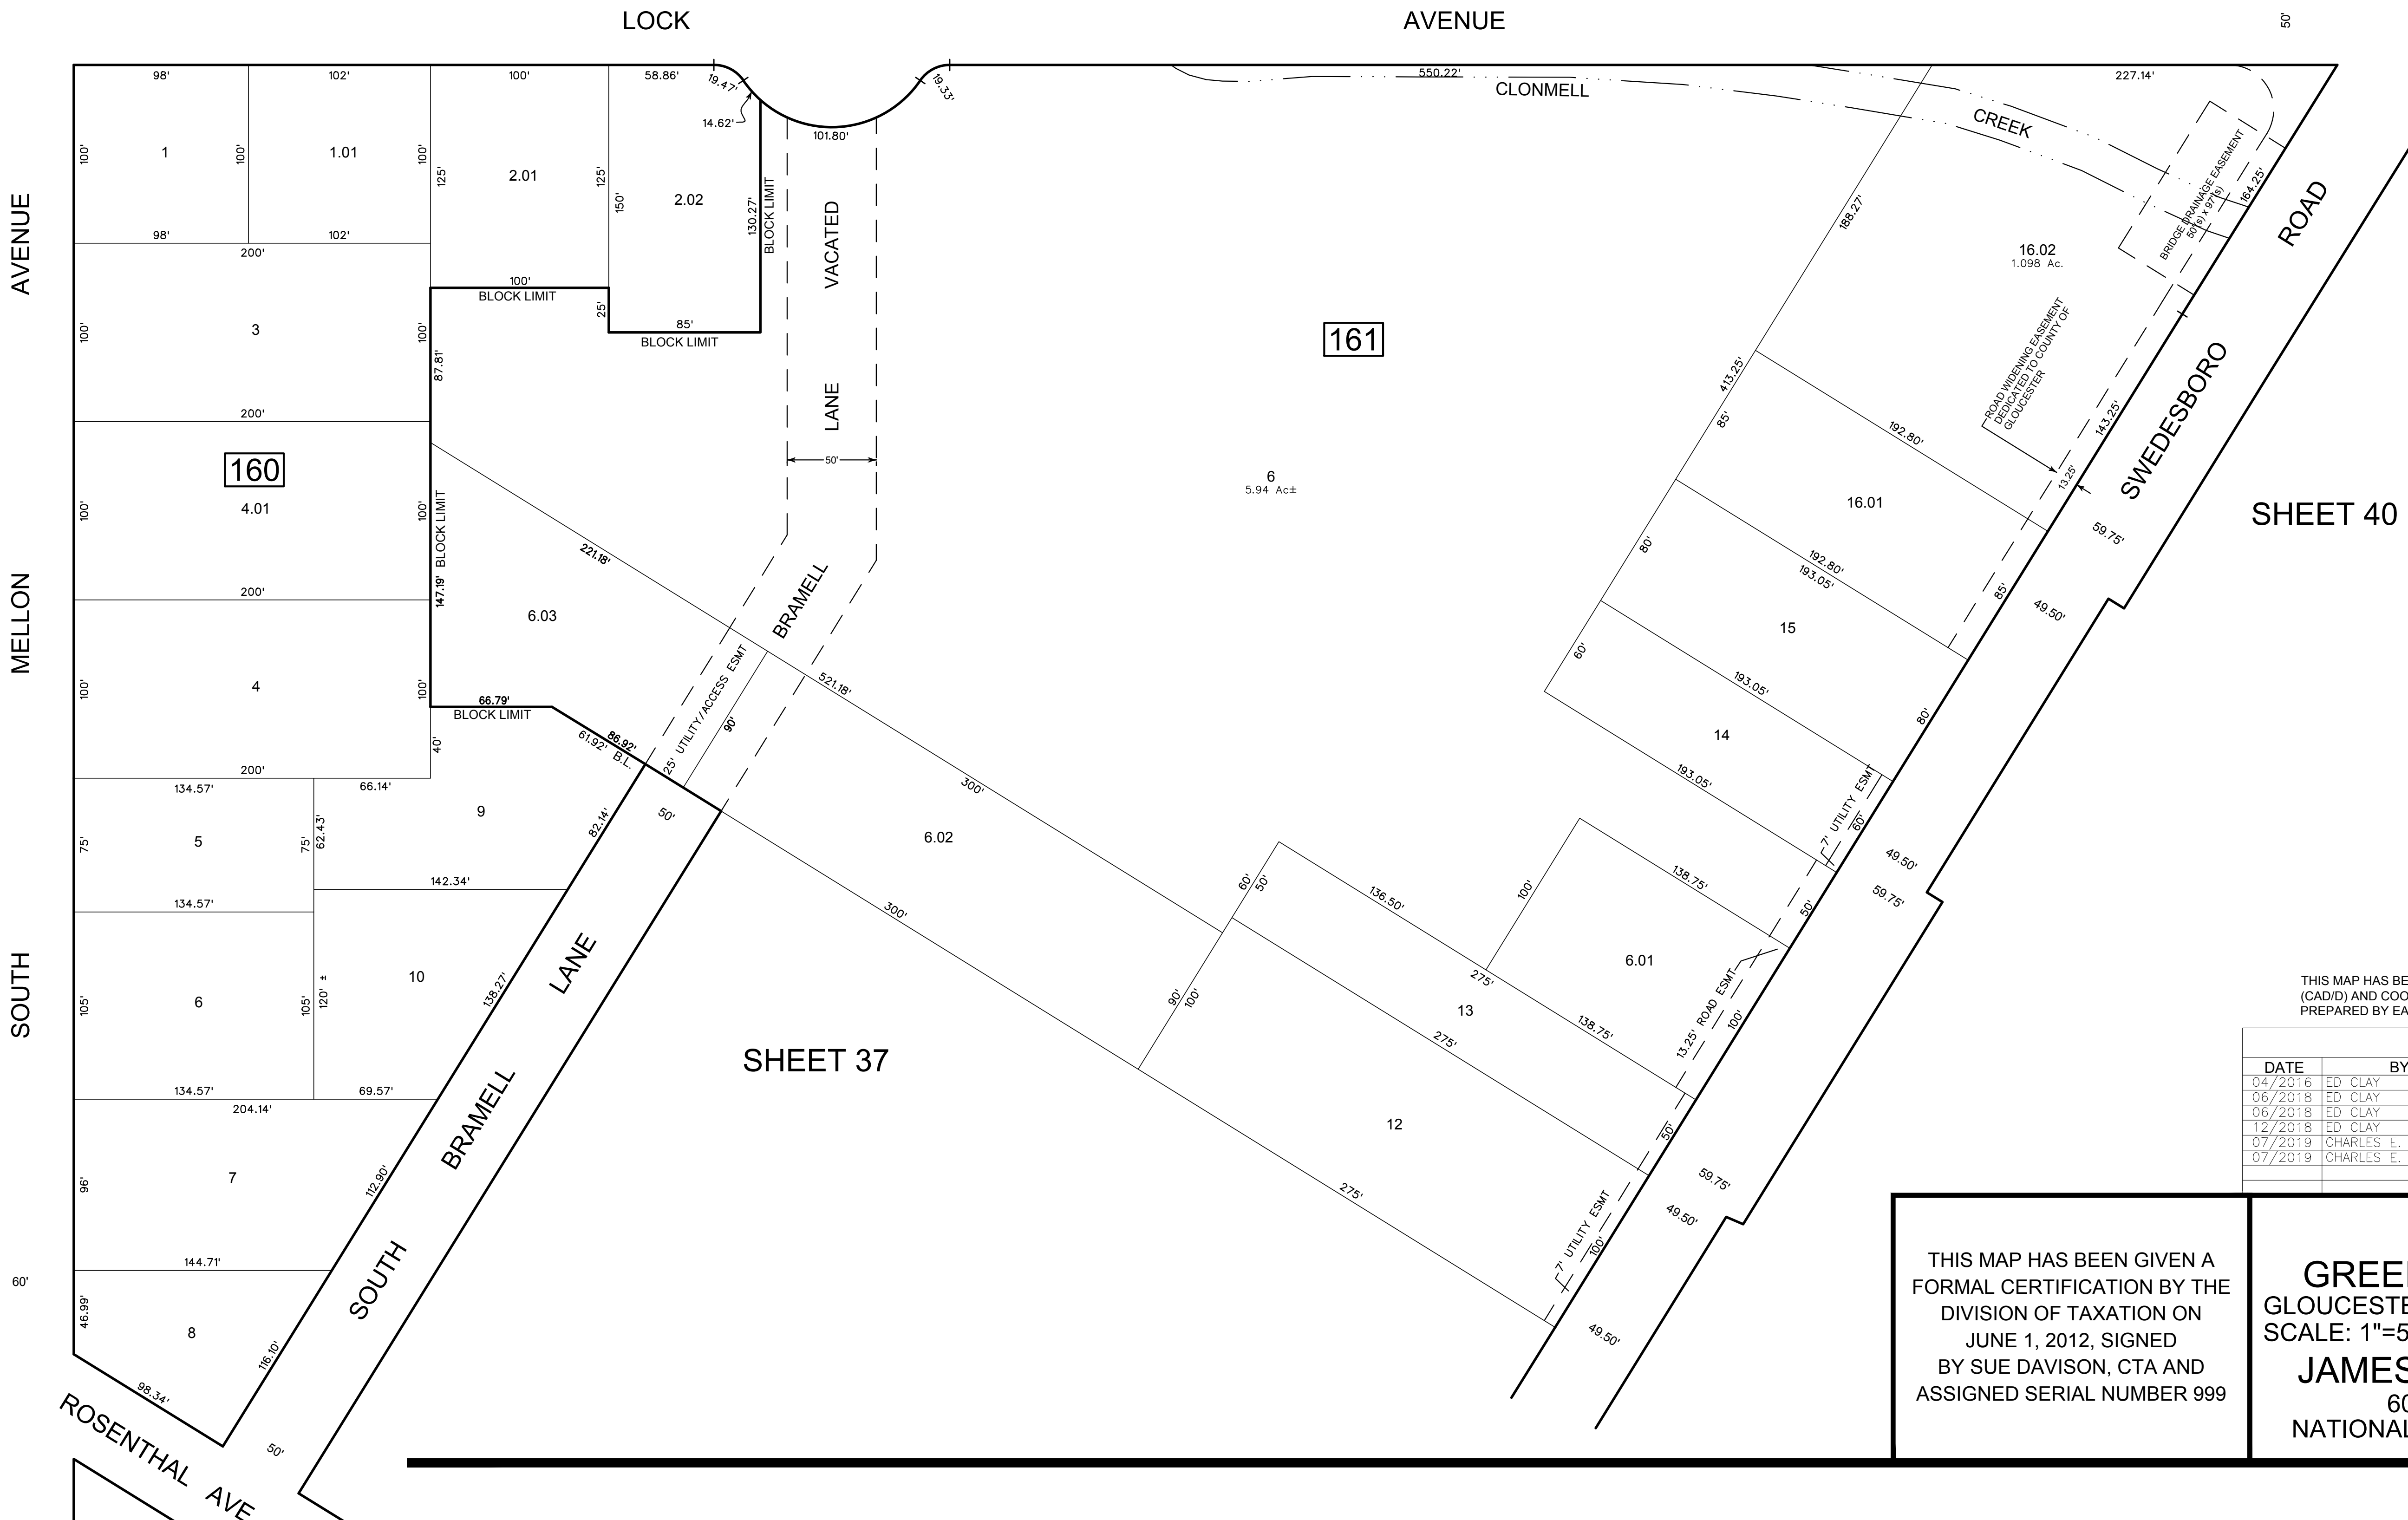

SHEET 40

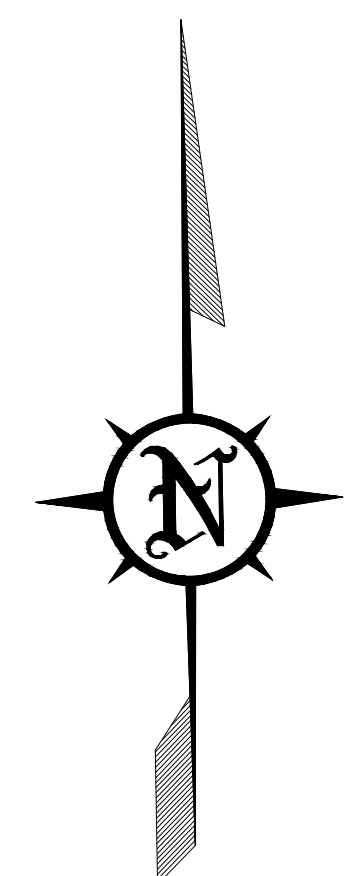

THIS MAP HAS BEEN DRAWN USING COMPUTER AIDED DRAFTING/DESIGN (CAD/D) AND COORDINATE GEOMETRY (COGO) BASED ON THE MAP PREPARED BY EARL R. DAVIS, TOWNSHIP ENGINEER, DATED OCTOBER 1968.

REVISIONS				
DATE	BY	LIC.NO	BLOCK	LOT
04/2016	ED CLAY	34842	161	12-14
06/2018	ED CLAY	34842	161	6
06/2018	ED CLAY	34842	159	8, 8.02
12/2018	ED CLAY	34842	161	6.02
07/2019	CHARLES E. ADAMSON	42627	161	6 & 6.03
07/2019	CHARLES E. ADAMSON	42627	160 & 161	9 & 6.02

THIS MAP HAS BEEN GIVEN A FORMAL CERTIFICATION BY THE DIVISION OF TAXATION ON JUNE 1, 2012, SIGNED BY SUE DAVISON, CTA AND ASSIGNED SERIAL NUMBER 999

TAX MAP
GREENWICH TOWNSHIP
GLOUCESTER COUNTY, NEW JERSEY
SCALE: 1"=50' DATE: DEC. 2011
JAMES A. CLANCY, P.L.S.
601 ASBURY AVENUE
NATIONAL PARK, NEW JERSEY 08063