


REVISIONS				
DATE	BY	LIC.NO	BLOCK	LOT
08/2012	CHARLES A. ATKINSON-PLS	33994	31	10-11
01/2015	CHARLES A. ATKINSON-PLS	33994	39	1-5
12/2016	ED CLAY	34842	38	Flip Flop of unit #'s
12/2016	ED CLAY	34842	38	12, units 105 & 202
05/2021	CHARLES E. ADAMSON	42627	38	2.01 & 10
03/2024	CHARLES E. ADAMSON	42627	35	4

* THIS SHEET HAS BEEN DRAWN USING COMPUTER AIDED DRAFTING/ DESIGN (CAD/D) AND COORDINATE GEOMETRY (COGO).

CITY OF WOODBURY
GLOUCESTER COUNTY

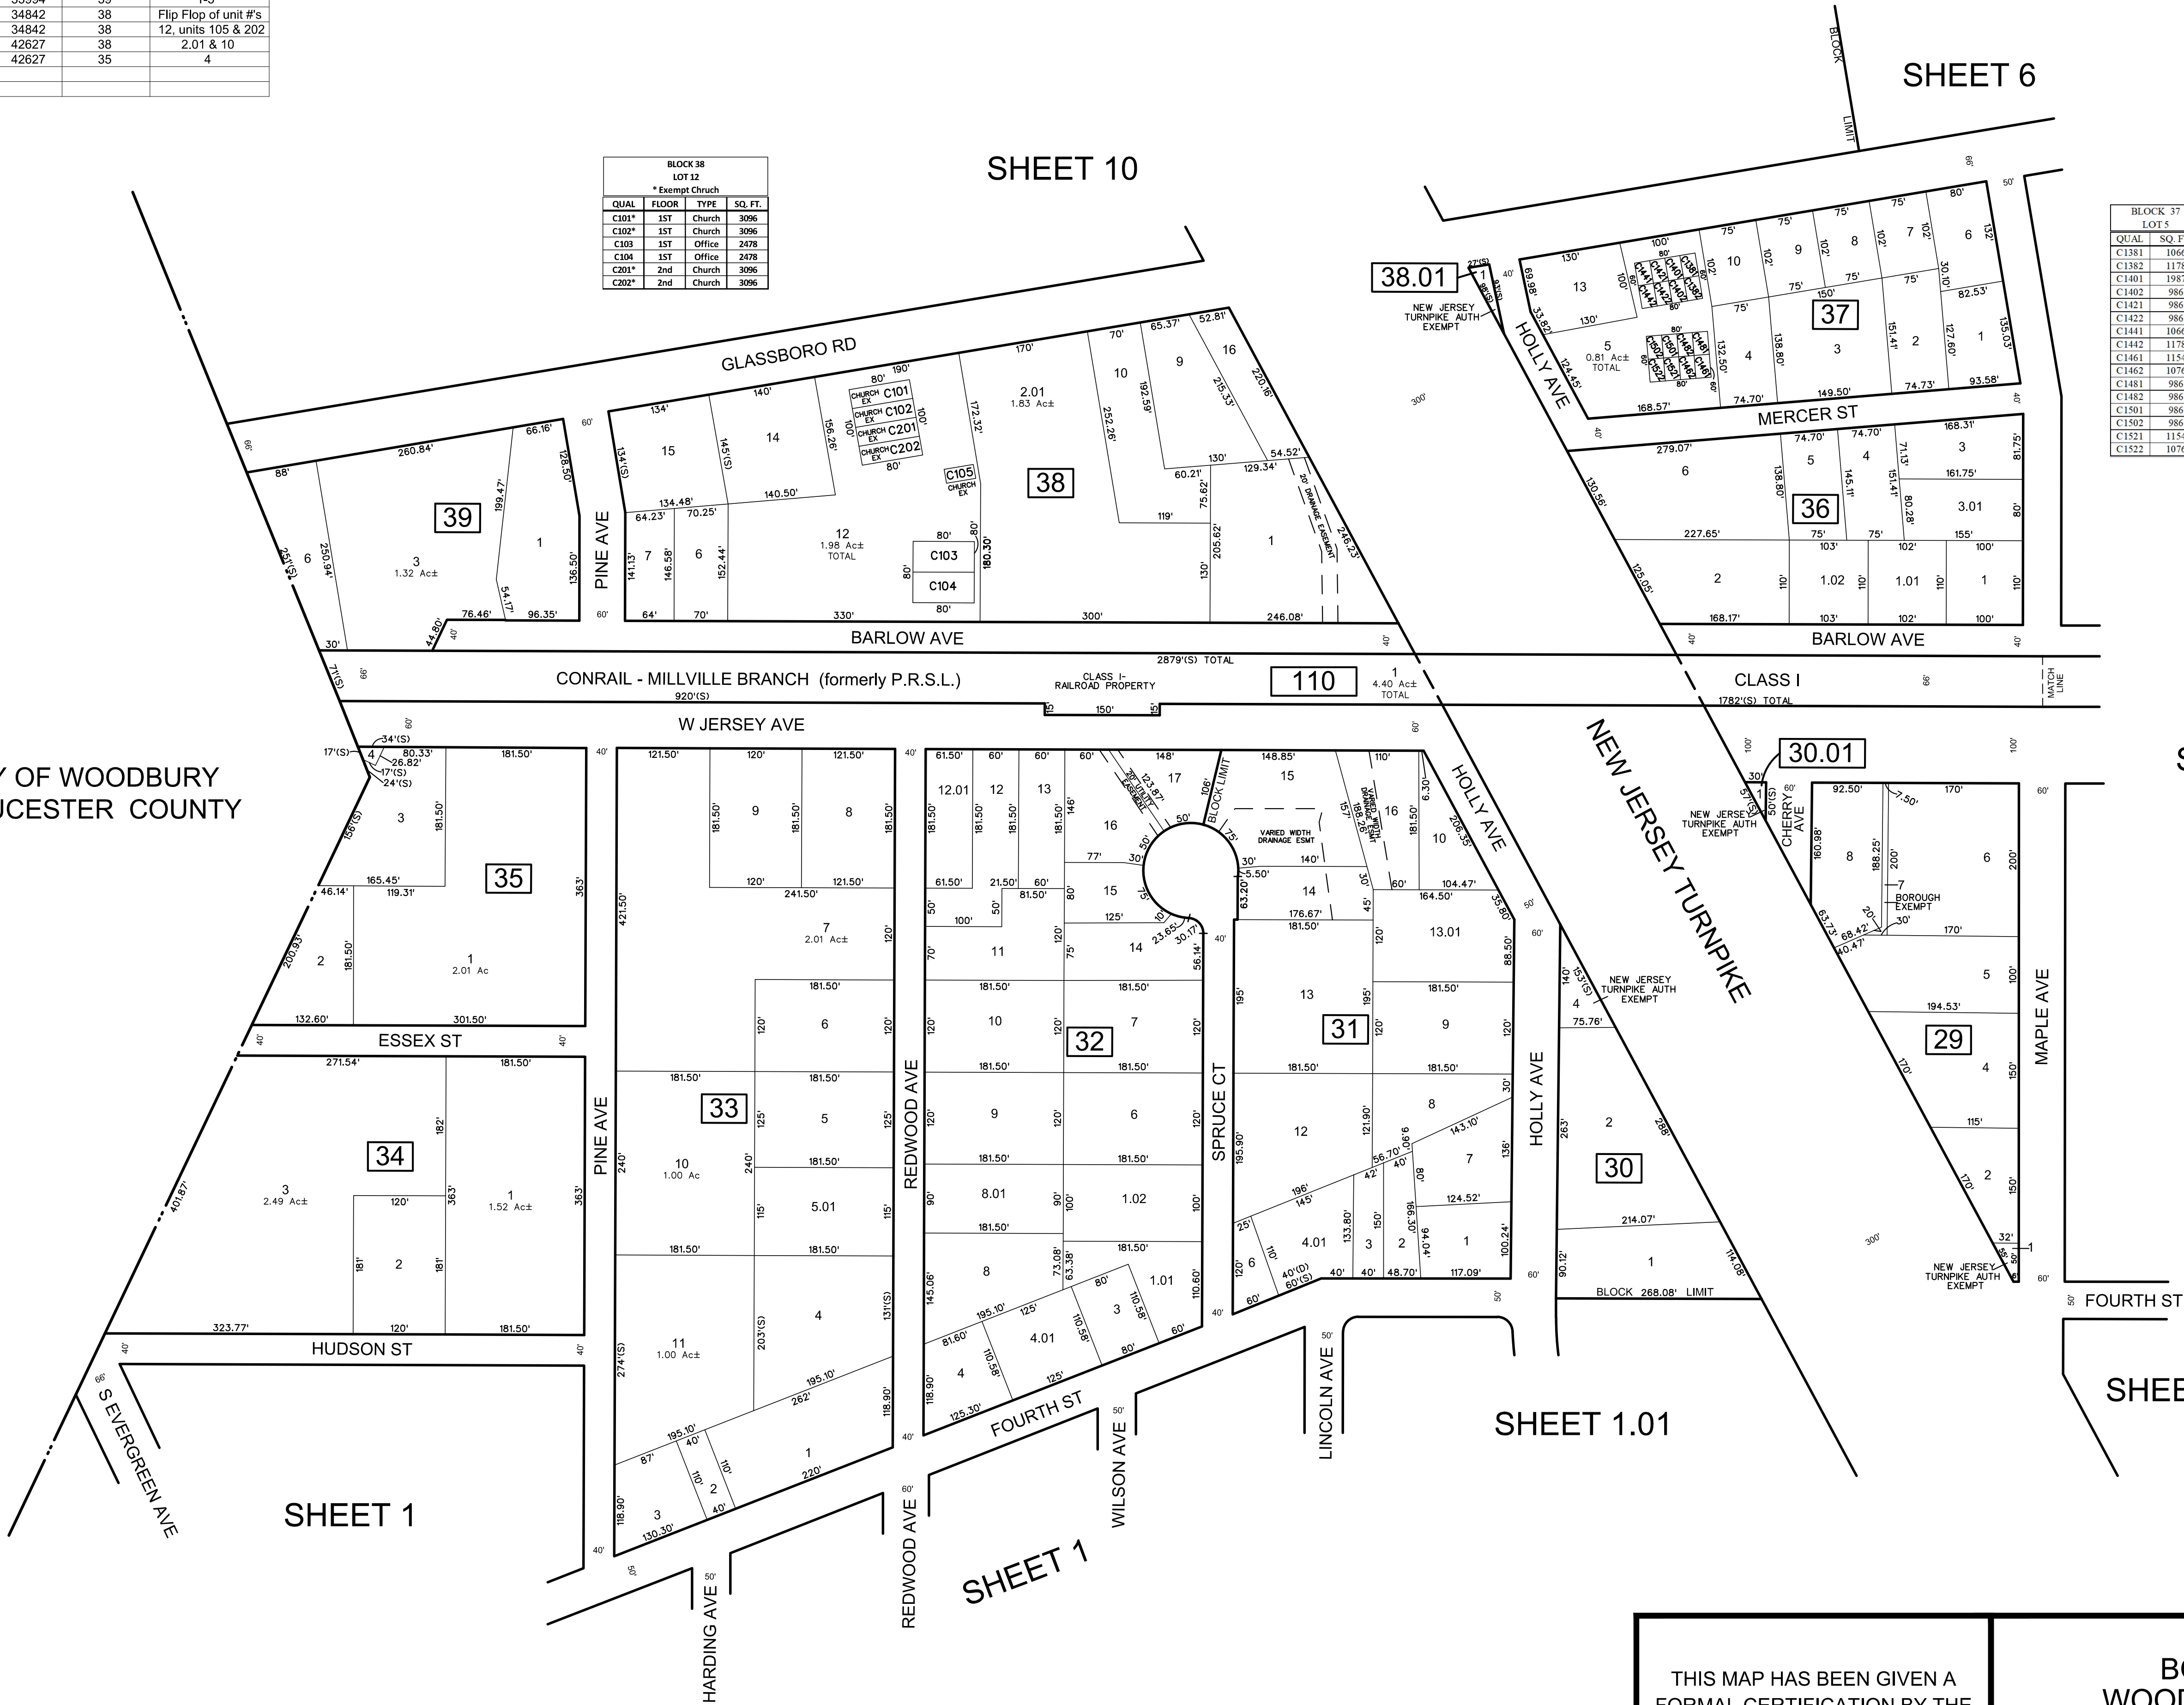

BLOCK 38 LOT 12				
* Exempt Church				
QUAL	FLOOR	TYPE	SQ. FT.	
C101*	1ST	Church	3096	
C102*	1ST	Church	3096	
C103	1ST	Office	2478	
C104	1ST	Office	2478	
C201*	2nd	Church	3096	
C202*	2nd	Church	3096	

BLOCK 37 LOT 5		
QUAL	SQ. FT.	
C1381	1066	
C1382	1178	
C1401	1987	
C1402	986	
C1421	986	
C1422	986	
C1441	1066	
C1442	1178	
C1461	1154	
C1462	1076	
C1481	986	
C1482	986	
C1501	986	
C1502	986	
C1521	1154	
C1522	1076	

THIS MAP HAS BEEN GIVEN A
FORMAL CERTIFICATION BY THE
DIVISION OF TAXATION ON
OCTOBER 16, 2012, SIGNED
BY SUE DAVISON, CTA AND
ASSIGNED SERIAL NUMBER 1005

TAX MAP
BOROUGH OF
WOODBURY HEIGHTS
GLOUCESTER COUNTY
SCALE: 1" = 100'
NEW JERSEY
DATE: MAY 2012
CHARLES A. ATKINSON
LICENSED LAND SURVEYOR
NEW JERSEY LICENSE NO. 33994
850 SO. WHITE HORSE PIKE
HAMMONTON, NEW JERSEY 08037
COA# 24GA27973300