


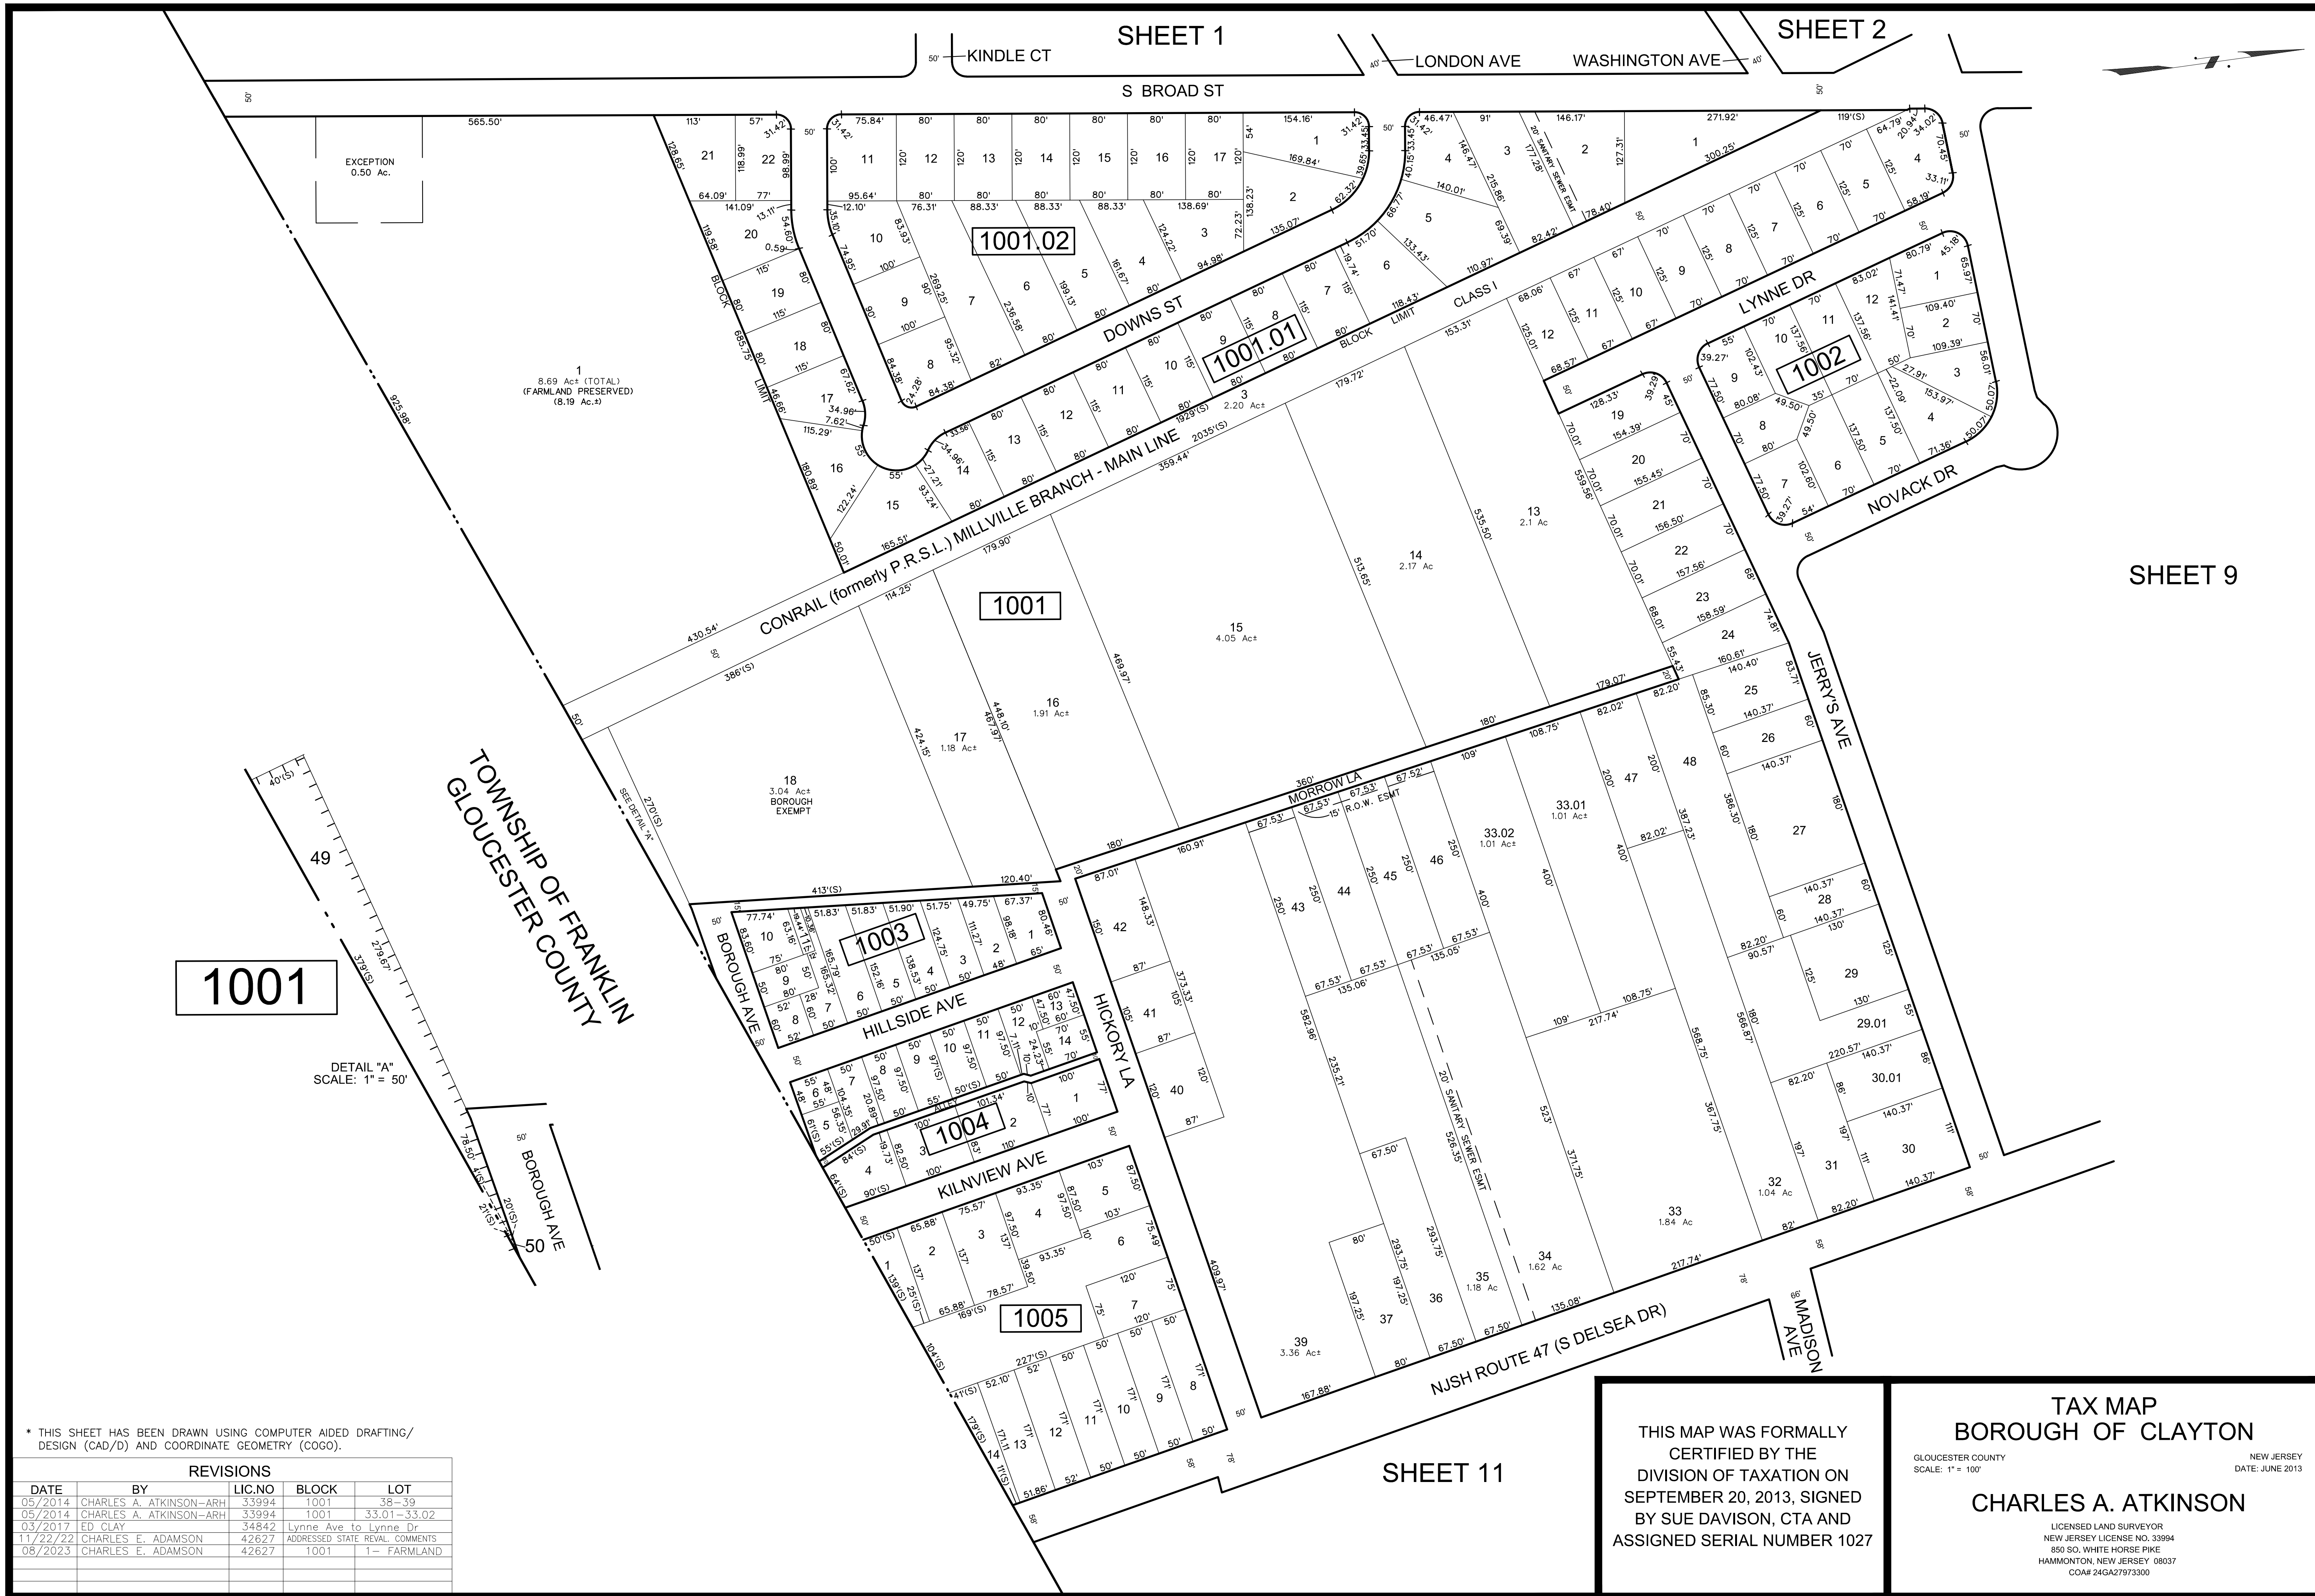

* THIS SHEET HAS BEEN DRAWN USING COMPUTER AIDED DRAFTING/ DESIGN (CAD/D) AND COORDINATE GEOMETRY (COGO).

REVISIONS				
DATE	BY	LIC.NO	BLOCK	LOT
05/2014	CHARLES A. ATKINSON-ARH	33994	1001	38-39
05/2014	CHARLES A. ATKINSON-ARH	33994	1001	33.01-33.02
03/2017	ED CLAY	34842	Lynne Ave to Lynne Dr	
11/22/22	CHARLES E. ADAMSON	42627	ADDRESSED STATE REVAL. COMMENTS	
08/2023	CHARLES E. ADAMSON	42627	1001	1- FARMLAND

THIS MAP WAS FORMALLY
CERTIFIED BY THE
DIVISION OF TAXATION ON
SEPTEMBER 20, 2013, SIGNED
BY SUE DAVISON, CTA AND
ASSIGNED SERIAL NUMBER 1027

TAX MAP
BOROUGH OF CLAYTON

GLOUCESTER COUNTY
SCALE: 1" = 100'

CHARLES A. ATKINSON
LICENSED LAND SURVEYOR
NEW JERSEY LICENSE NO. 33994
850 SO. WHITE HORSE PIKE
HAMMONTON, NEW JERSEY 08037
CO# 24GA27973300

NEW JERSEY
DATE: JUNE 2013