


REVISIONS				
DATE	BY	LIC.NO	BLOCK	LOT
07/2013	CHARLES A. ATKINSON-PLS	33994	200	20
09/2013	CHARLES A. ATKINSON-PLS	33994	203.01	1,20
03/2014	CHARLES A. ATKINSON-PLS	33994	200	20
08/2015	CHARLES A. ATKINSON-PLS	33994	203	5,14
04/2016	ED CLAY	34842	203.01	3,24,30
07/2016	ED CLAY	34842	203.01	3
12/2017	ED CLAY	34842	203.01	1,20,32
01/2018	ED CLAY	34842	203.01	1,20,32
12/2019	CHARLES E. ADAMSON	43627	200.01	16
10/2020	CHARLES E. ADAMSON	43627	203.01	19/32-EASEMENT

* THIS SHEET HAS BEEN DRAWN USING COMPUTER AIDED DRAFTING/ DESIGN (CAD/D) AND COORDINATE GEOMETRY (COGO).

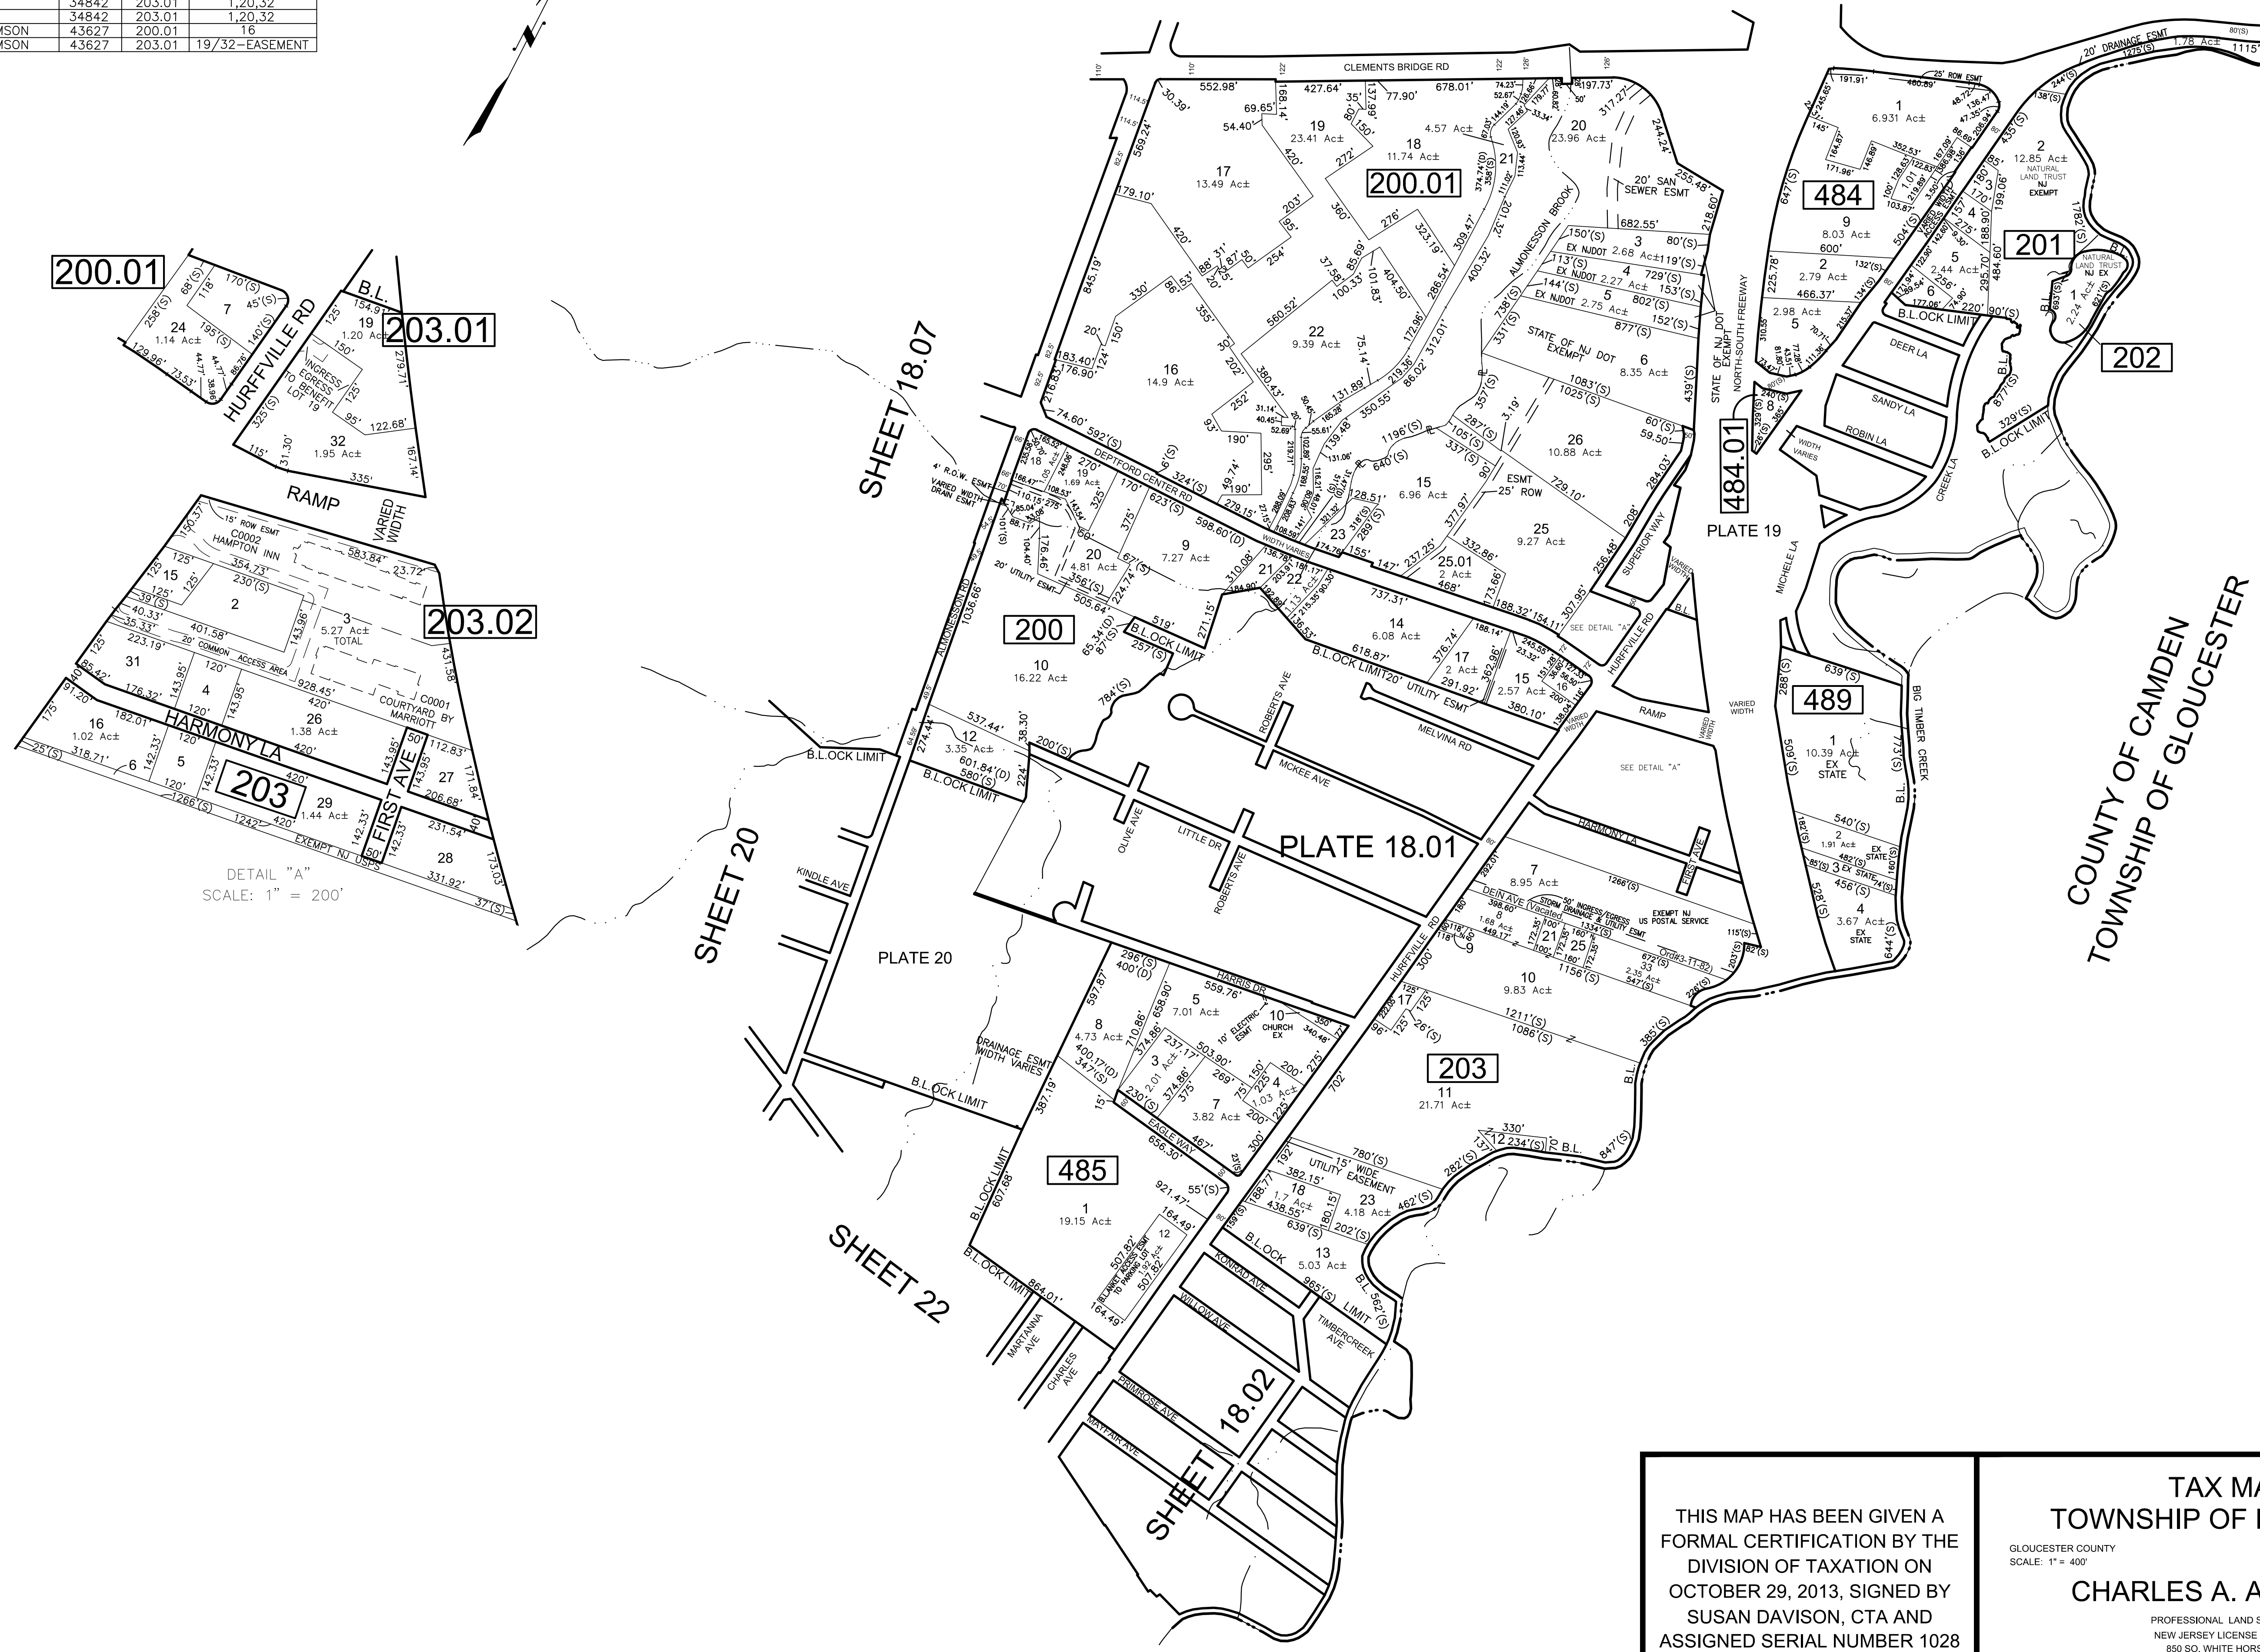

THIS MAP HAS BEEN GIVEN A FORMAL CERTIFICATION BY THE DIVISION OF TAXATION ON OCTOBER 29, 2013, SIGNED BY SUSAN DAVISON, CTA AND ASSIGNED SERIAL NUMBER 1028

TAX MAP
TOWNSHIP OF DEPTFORD
GLoucester County
SCALE: 1" = 400'
NEW JERSEY
DATE: NOVEMBER 2012
CHARLES A. ATKINSON
PROFESSIONAL LAND SURVEYOR
NEW JERSEY LICENSE NO. 33994
850 SO. WHITE HORSE PIKE
HAMMONTON, NEW JERSEY 08037
COA# 24GA27973300