
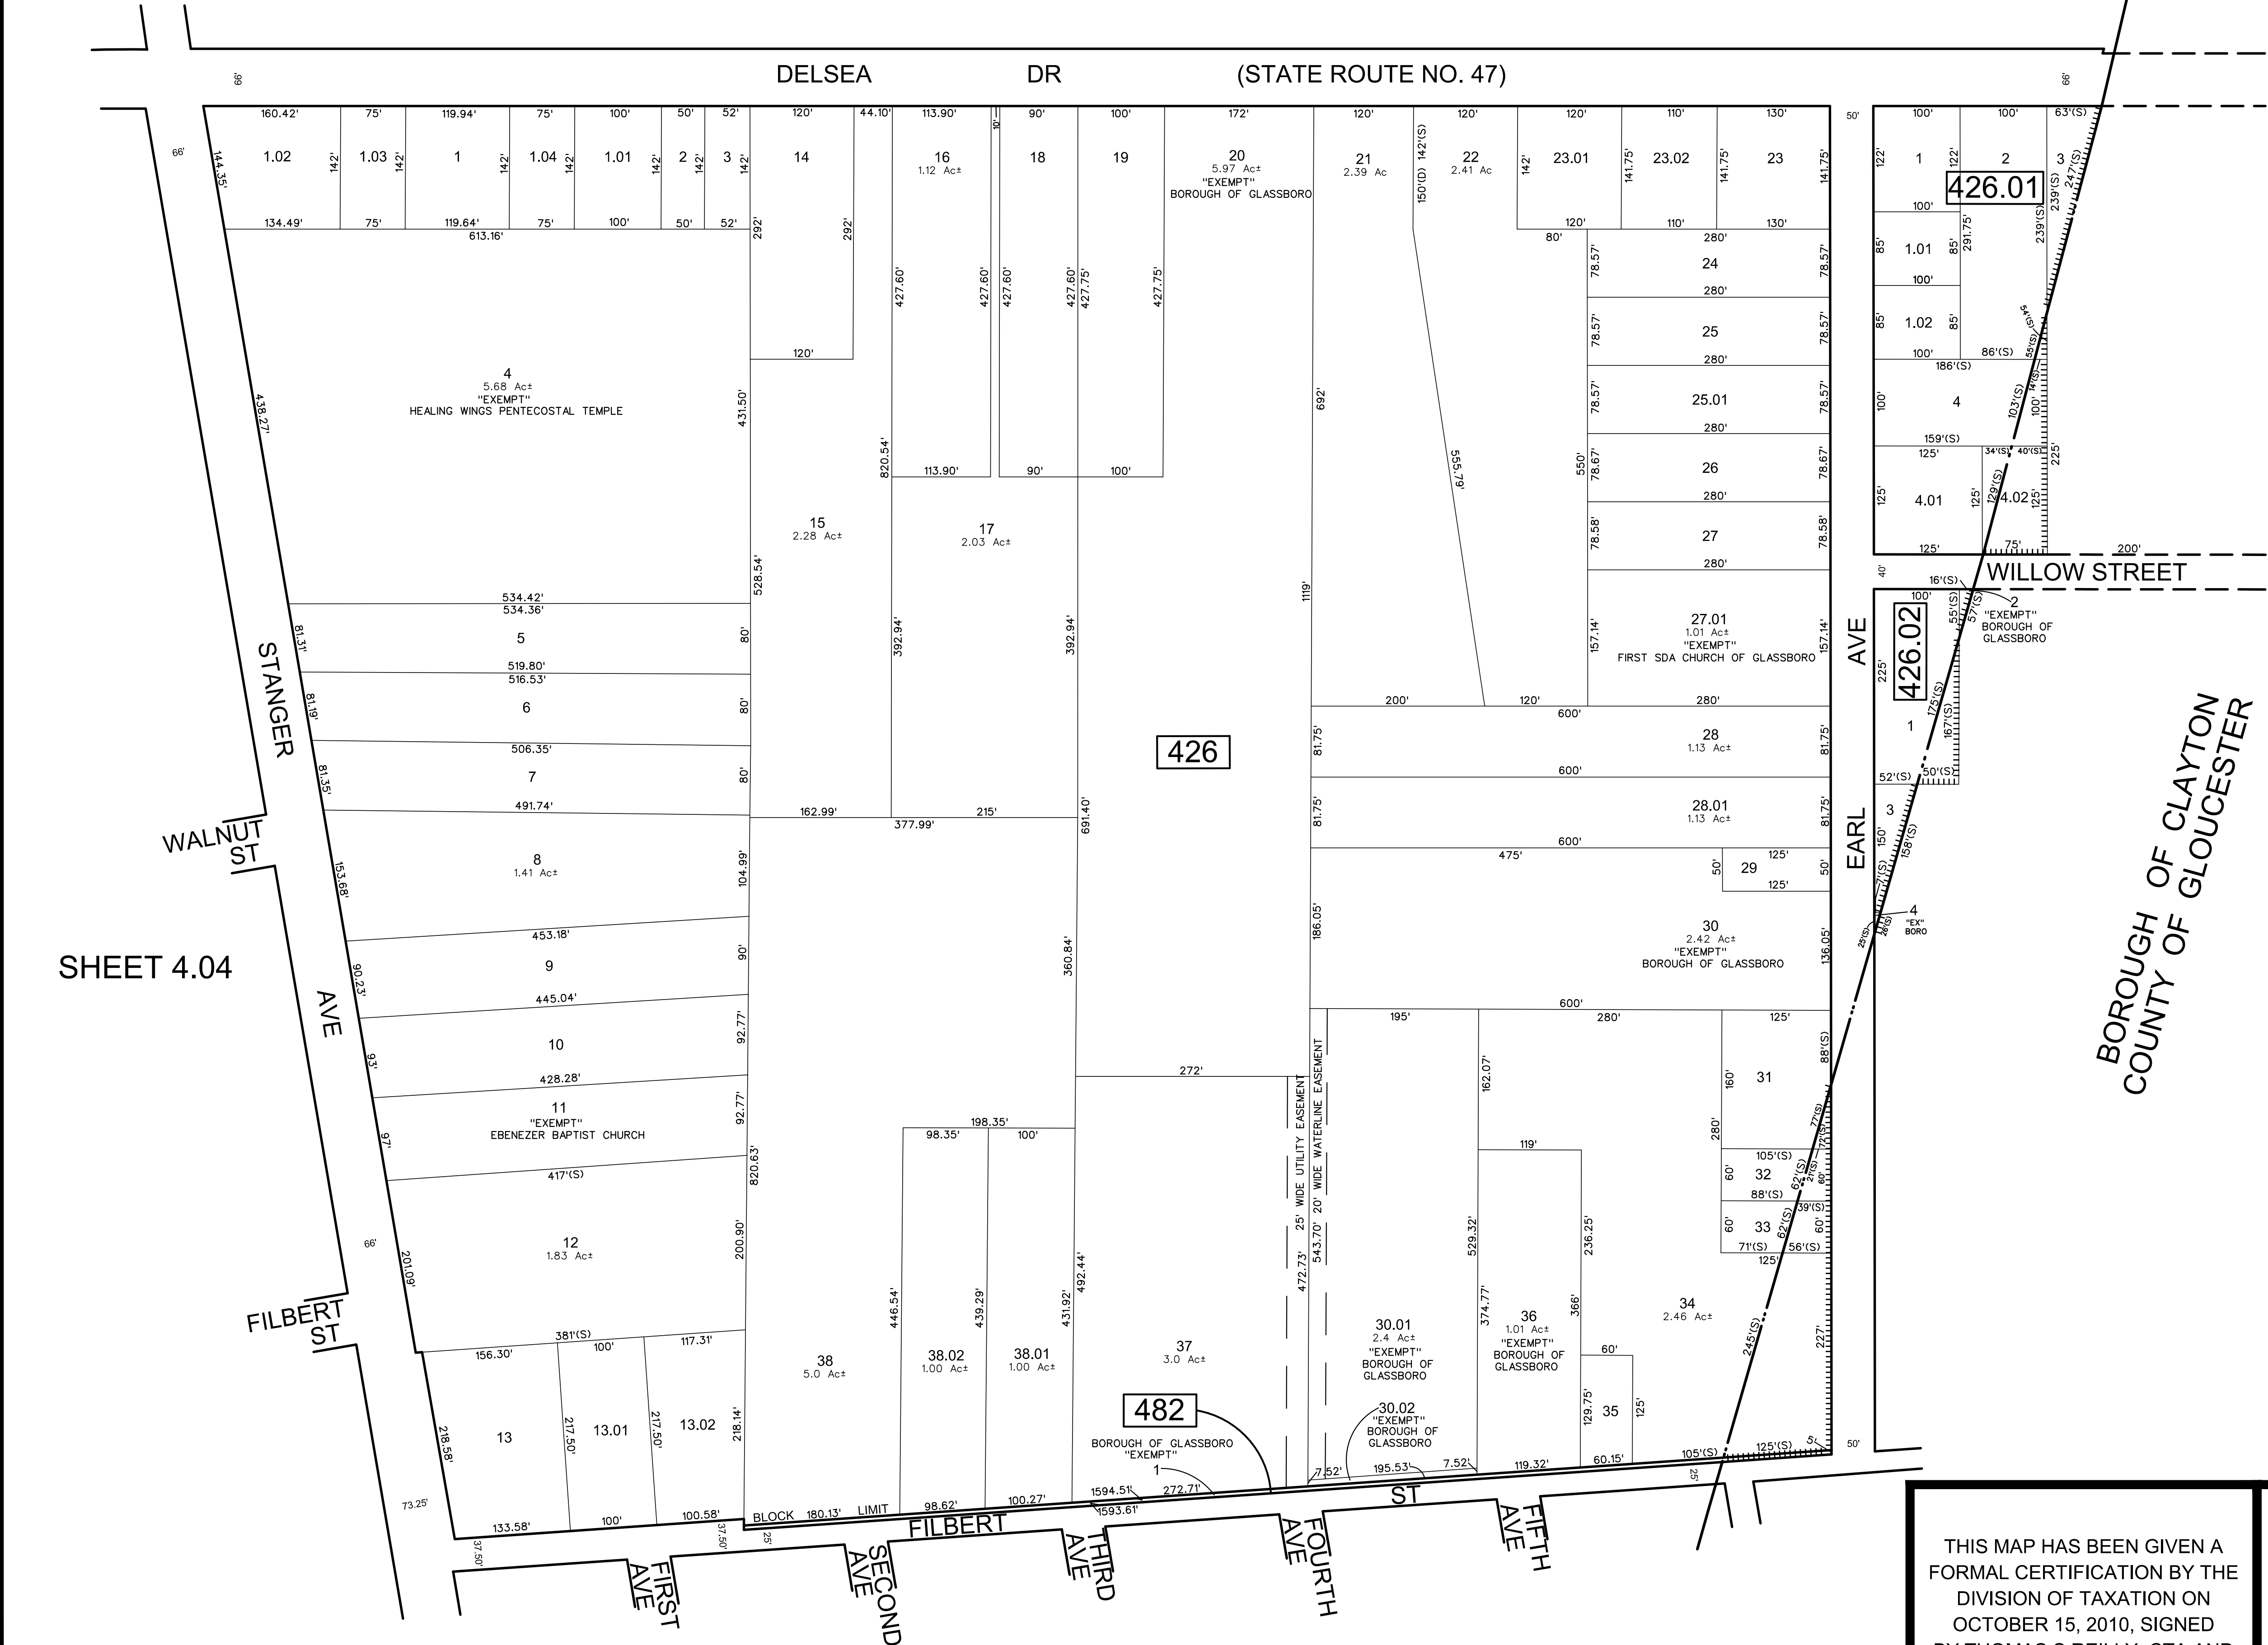


REVISIONS				
DATE	BY	LIC.NO	BLOCK	LOT
11/2011	CHARLES A. ATKINSON-ARH	33994	EARL ST TO EARL AVE	
05/2014	CHARLES A. ATKINSON-ARH	33994	426	30.01
06/2022	CHARLES E. ADAMSON-RVE	42627	426	13,13.01,13.02

SHEET 4.07

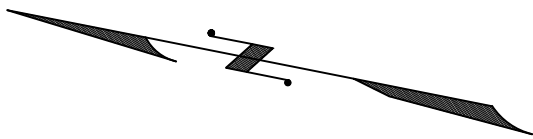

* THIS SHEET HAS BEEN DRAWN USING COMPUTER AIDED DRAFTING/ DESIGN (CAD/D) AND COORDINATE GEOMETRY (COGO).

THIS MAP HAS BEEN GIVEN A FORMAL CERTIFICATION BY THE DIVISION OF TAXATION ON OCTOBER 15, 2010, SIGNED BY THOMAS S REILLY, CTA AND ASSIGNED SERIAL NUMBER 959

TAX MAP
BOROUGH OF GLASSBORO
GLOUCESTER COUNTY NEW JERSEY
SCALE: 1" = 100' DATE: 4-26-2007

CHARLES E. ADAMSON NJ PROFESSIONAL LAND SURVEYOR LIC. NO. 42627

REMINGTON & VERNICK ENGINEERS
232 KINGS HIGHWAY EAST HADDONFIELD, N.J. 08033
(856) 795-9595, FAX (856) 795-4882
WEB SITE ADDRESS: WWW.RVE.COM