



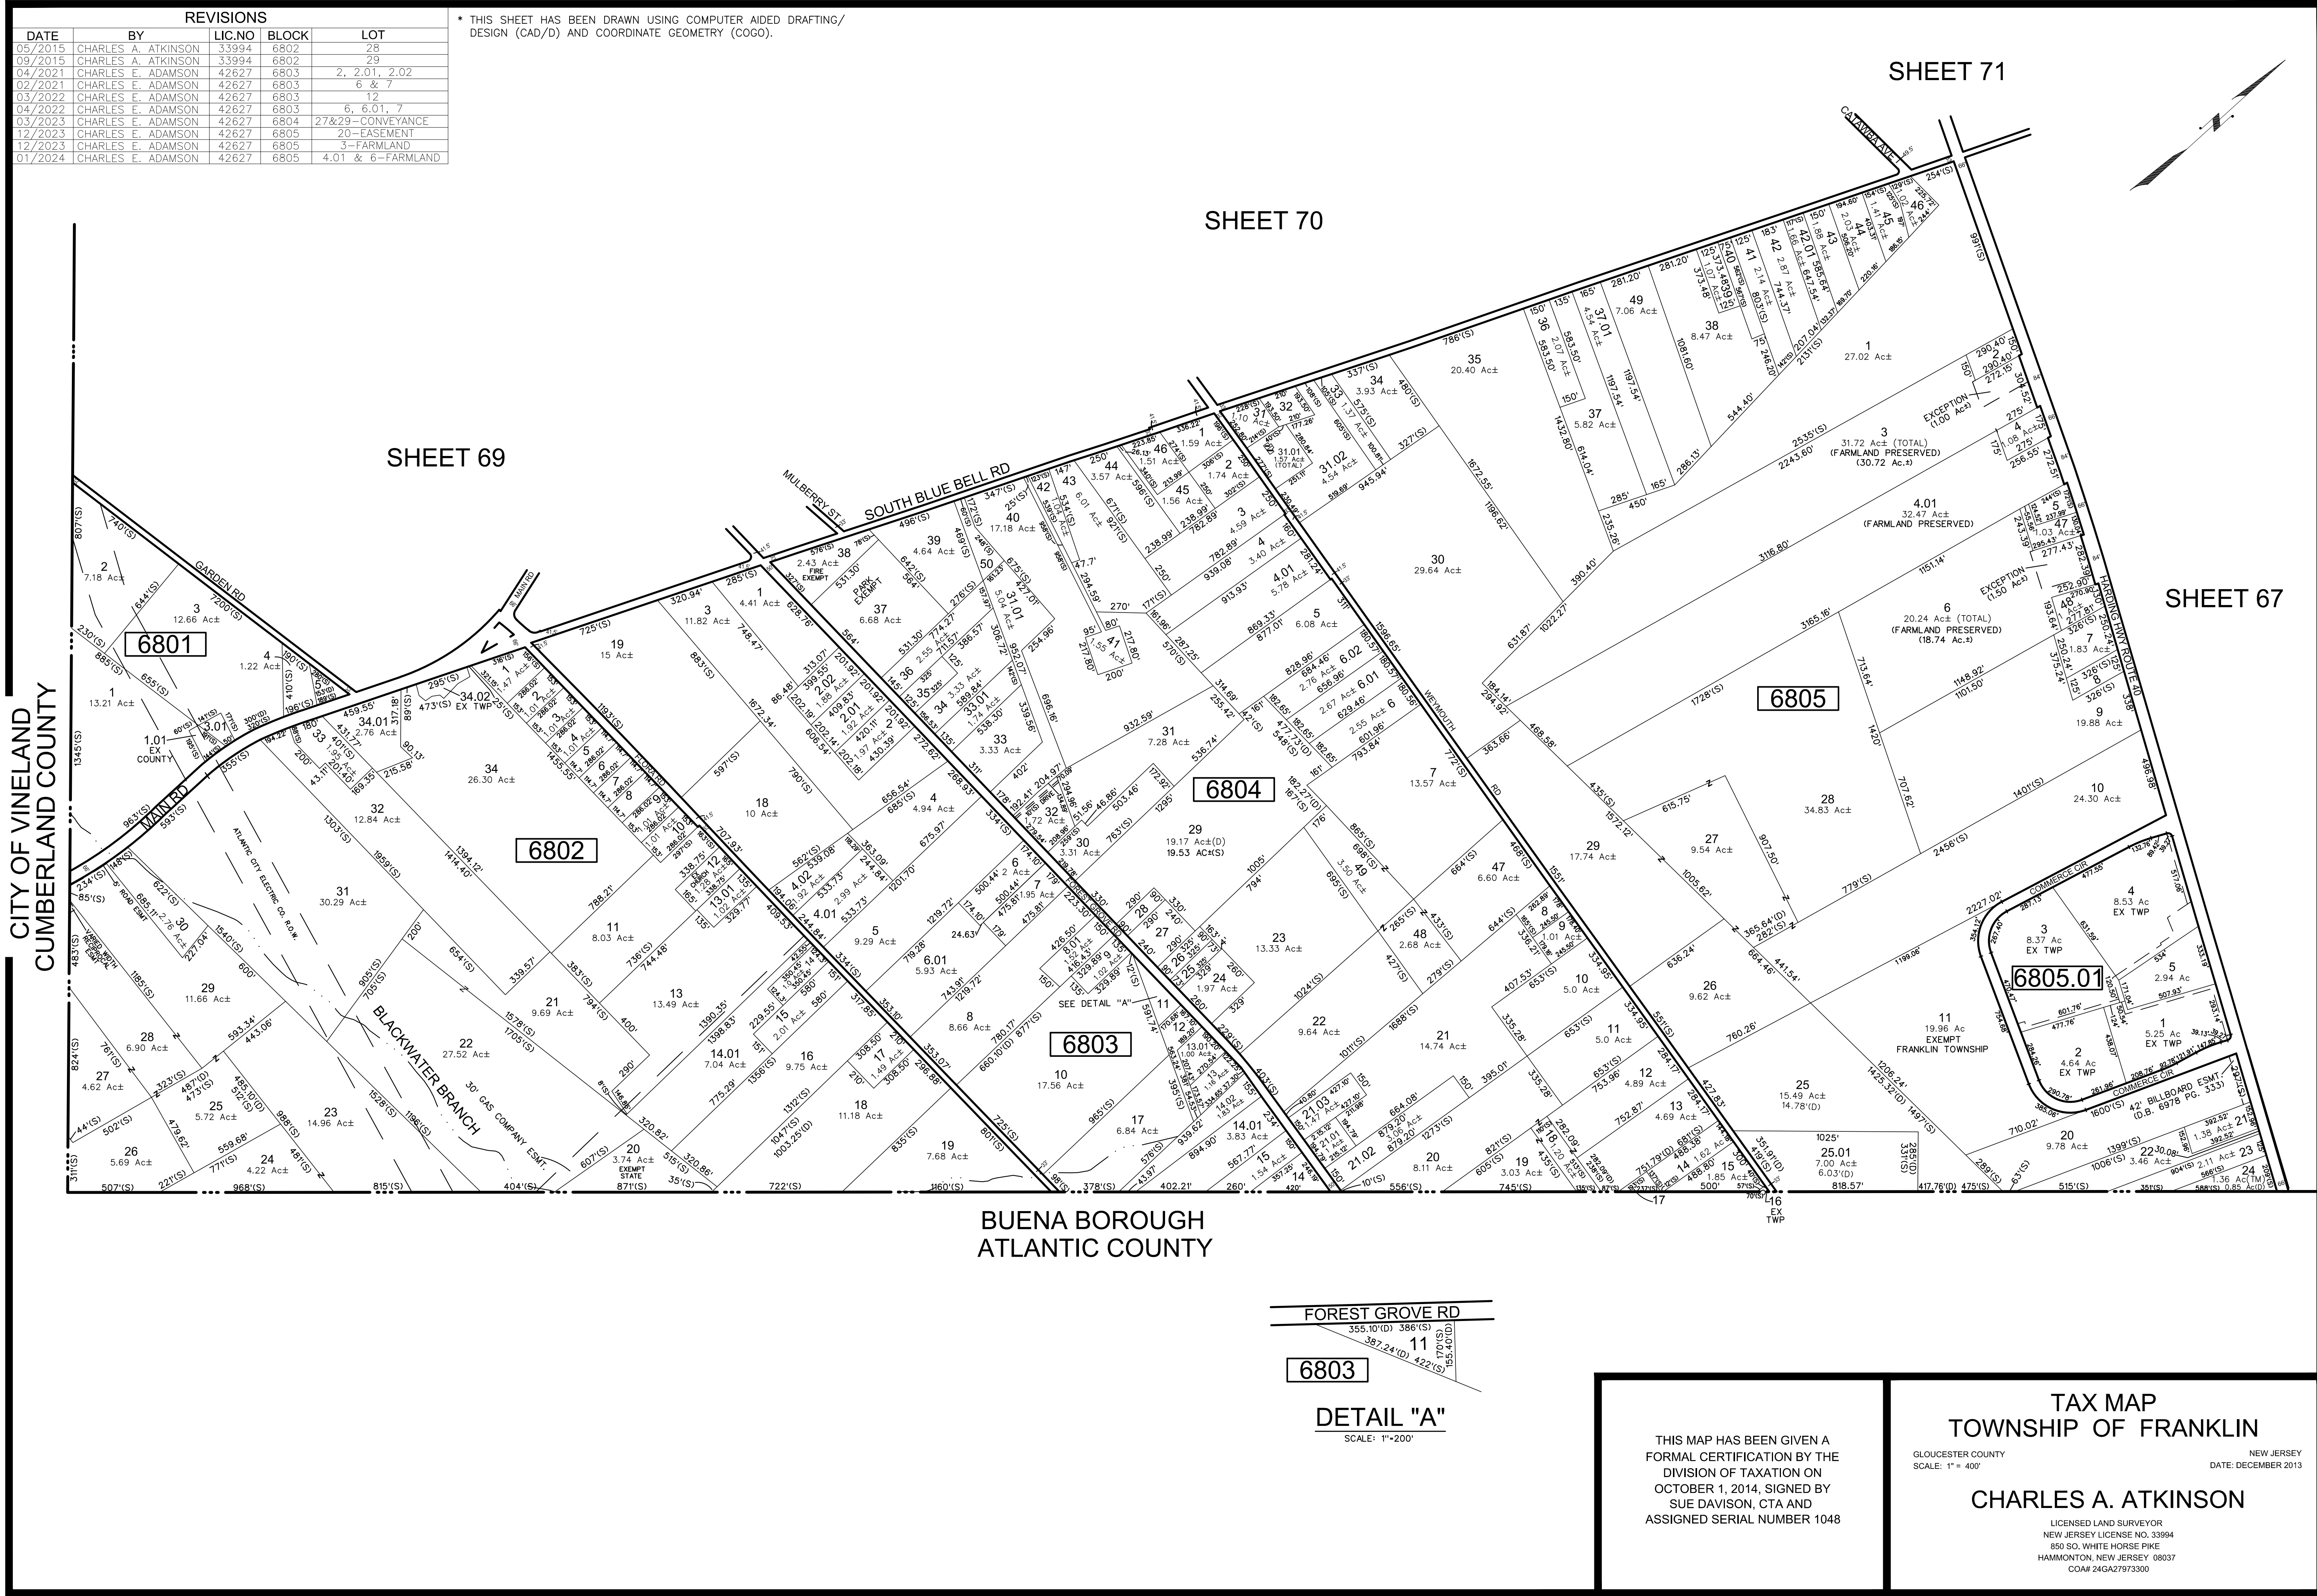

REVISIONS				
DATE	BY	LIC.NO	BLOCK	LOT
05/2015	CHARLES A. ATKINSON	33994	6802	28
09/2015	CHARLES A. ATKINSON	33994	6802	29
04/2021	CHARLES E. ADAMSON	42627	6803	2, 2.01, 2.02
02/2021	CHARLES E. ADAMSON	42627	6803	6 & 7
03/2022	CHARLES E. ADAMSON	42627	6803	12
04/2022	CHARLES E. ADAMSON	42627	6803	6, 6.01, 7
03/2023	CHARLES E. ADAMSON	42627	6804	27&29-CONVEYANCE
12/2023	CHARLES E. ADAMSON	42627	6805	20-EASEMENT
12/2023	CHARLES E. ADAMSON	42627	6805	3-FARMLAND
01/2024	CHARLES E. ADAMSON	42627	6805	4.01 & 6-FARMLAND

* THIS SHEET HAS BEEN DRAWN USING COMPUTER AIDED DRAFTING/ DESIGN (CAD/D) AND COORDINATE GEOMETRY (COGO).

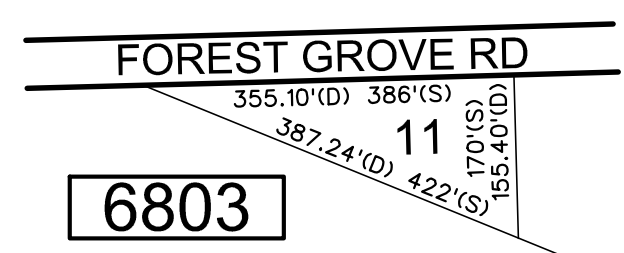

THIS MAP HAS BEEN GIVEN A FORMAL CERTIFICATION BY THE DIVISION OF TAXATION ON OCTOBER 1, 2014, SIGNED BY SUE DAVISON, CTA AND ASSIGNED SERIAL NUMBER 1048

TAX MAP
TOWNSHIP OF FRANKLIN

GLOUCESTER COUNTY
SCALE: 1" = 400'

NEW JERSEY
DATE: DECEMBER 2013

CHARLES A. ATKINSON

LICENSED LAND SURVEYOR
NEW JERSEY LICENSE NO. 33994
850 SO. WHITE HORSE PIKE
HAMMONTON, NEW JERSEY 08037
CO# 24G27973300