



REVISIONS				
DATE	BY	LIC. NO.	BLOCK	LOT
07/2015	CHARLES A. ATKINSON-PLS	33994	418	4

* THIS SHEET HAS BEEN DRAWN USING COMPUTER AIDED DRAFTING/DESIGN (CAD/D) AND COORDINATE GEOMETRY (COCO).

SHEET 42

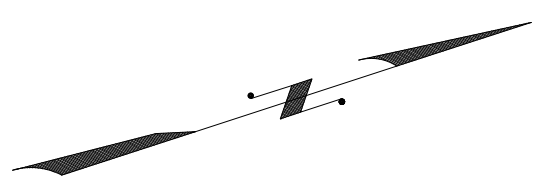

MANTUA TOWNSHIP
GLOUCESTER COUNTY

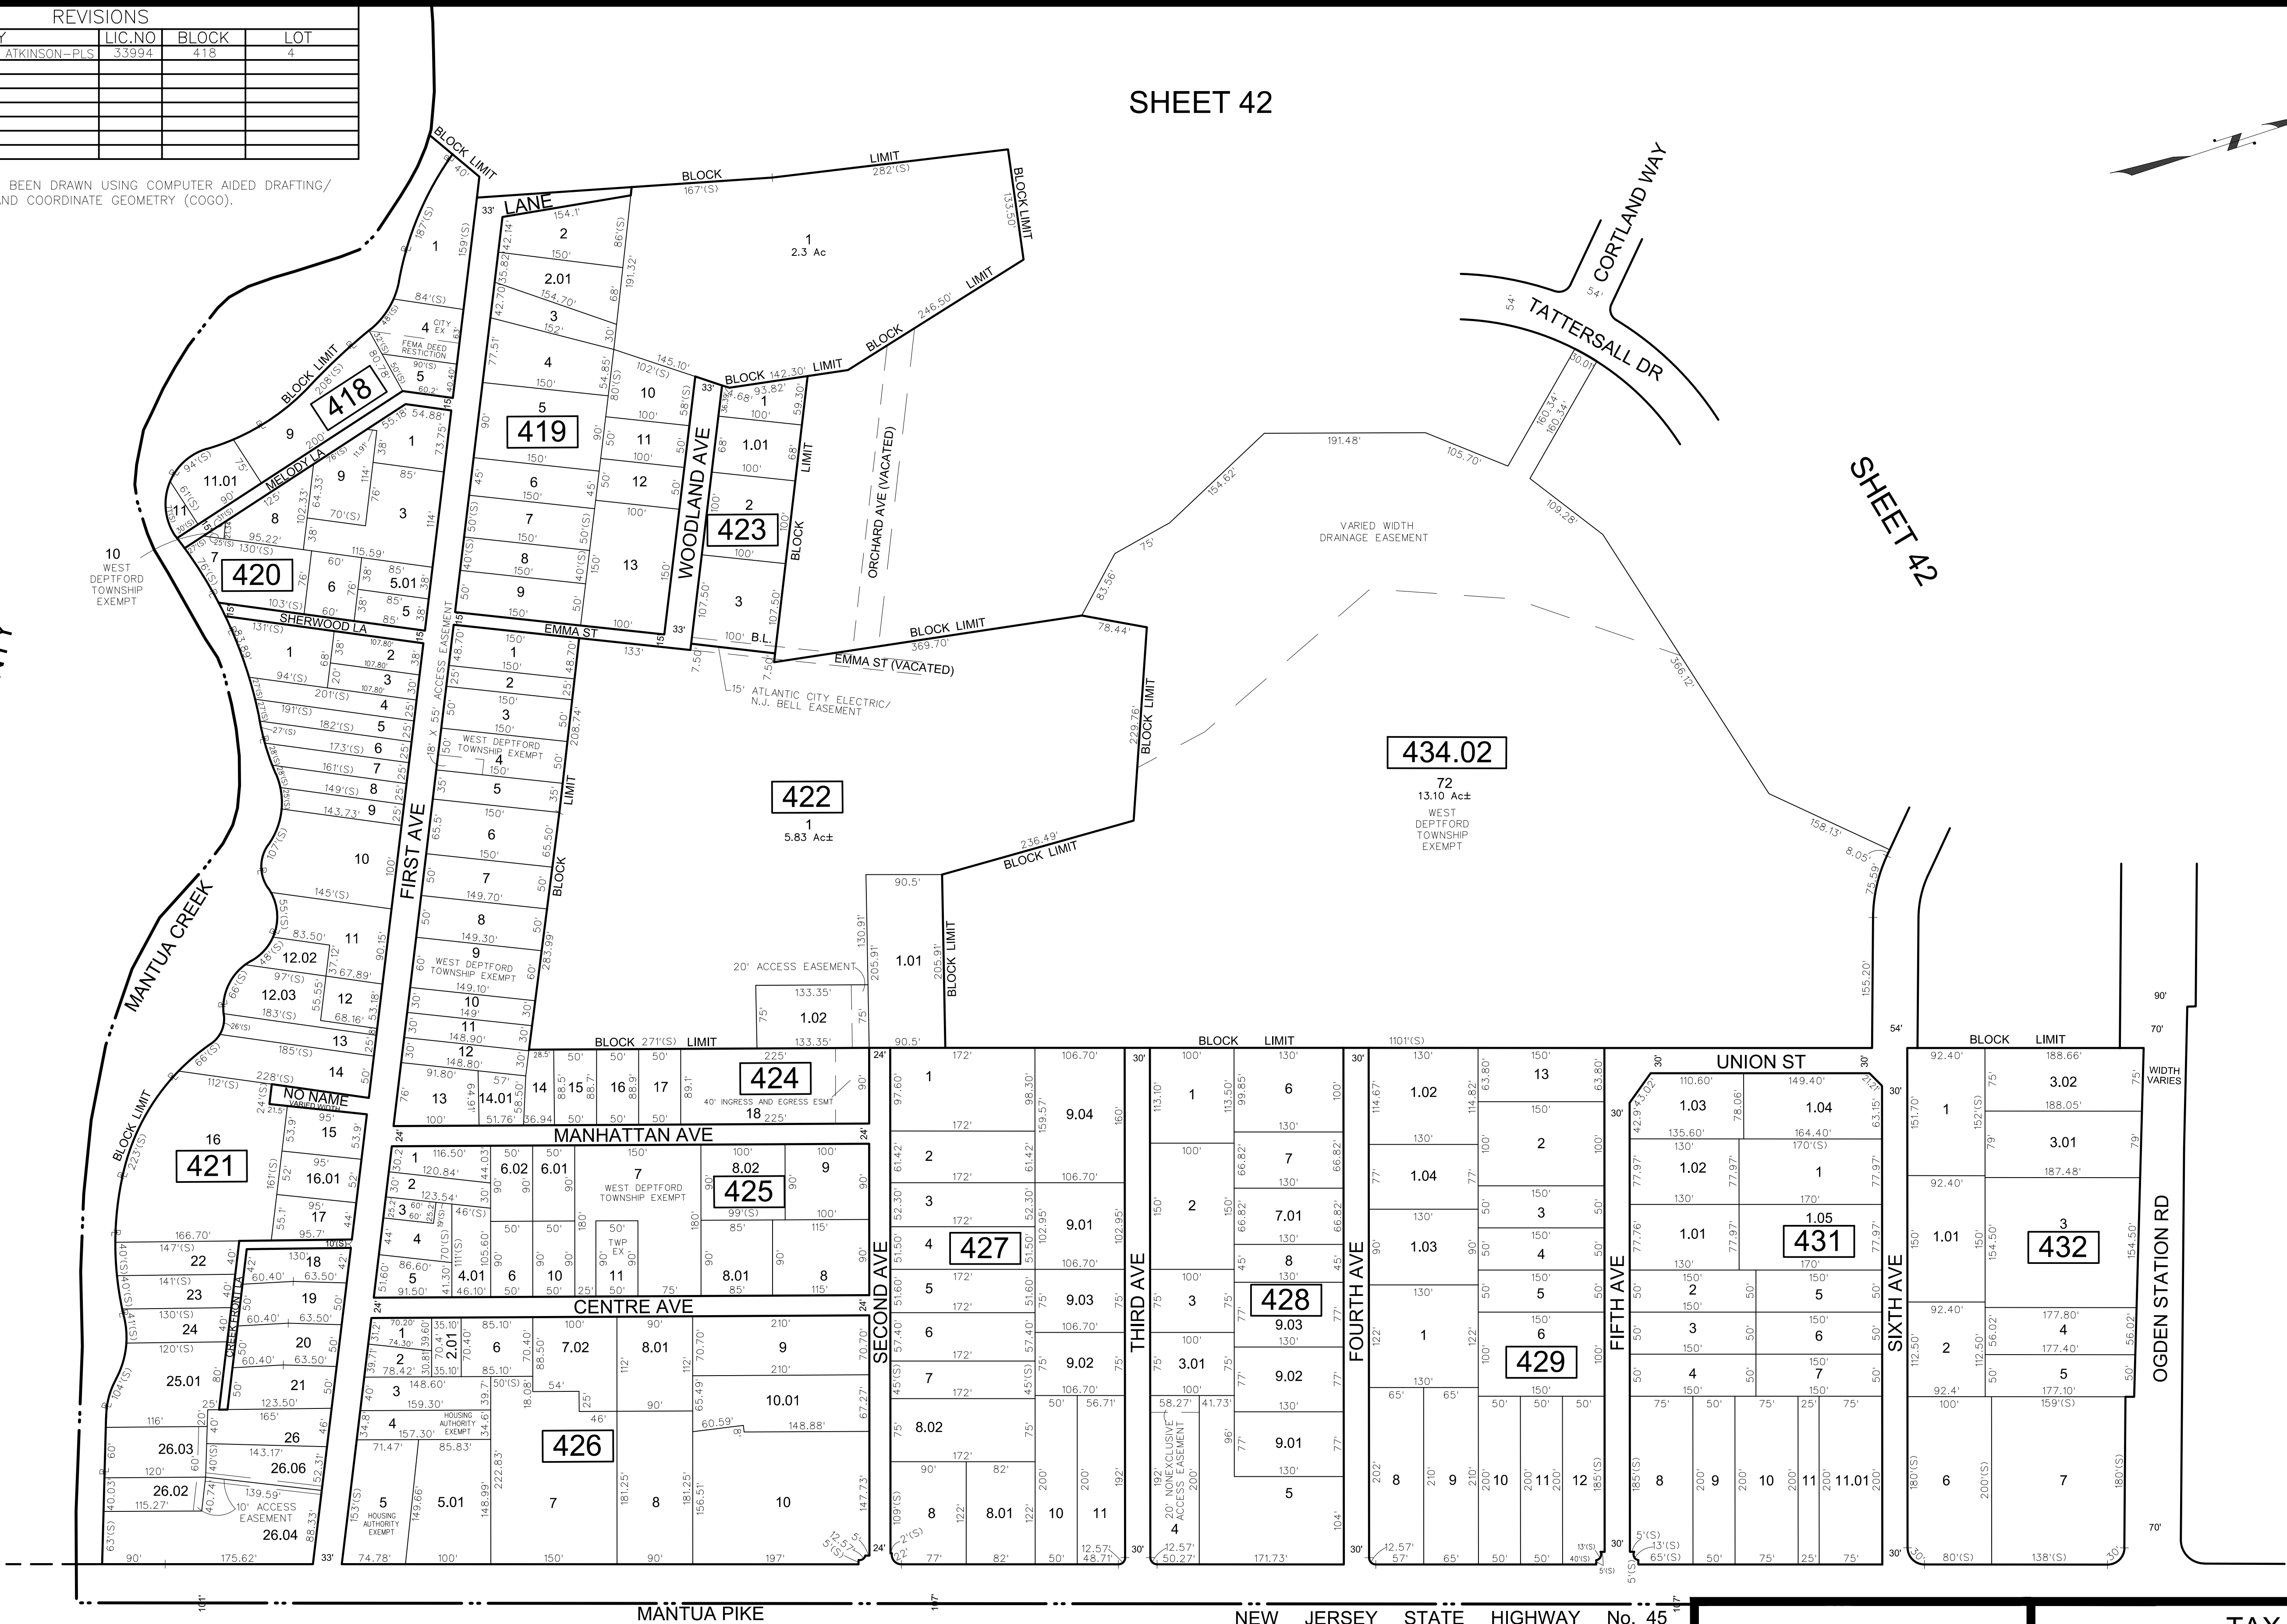

SHEET 38.06

SHEET 38

DEPTFORD TOWNSHIP
GLOUCESTER COUNTY

THIS MAP HAS BEEN GIVEN A FORMAL CERTIFICATION BY THE DIVISION OF TAXATION ON DECEMBER 18, 2012, SIGNED BY SUE DAVISON, CTA AND ASSIGNED SERIAL NUMBER 1013

TAX MAP
TOWNSHIP OF WEST DEPTFORD
GLOUCESTER COUNTY
SCALE: 1" = 100'

NEW JERSEY
DATE: JUNE 2011
CHARLES A. ATKINSON
LICENSED LAND SURVEYOR
NEW JERSEY LICENSE NO. 33994
850 SO. WHITE HORSE PIKE
HAMMONTON, NEW JERSEY 08037
COA# 24GA27973300