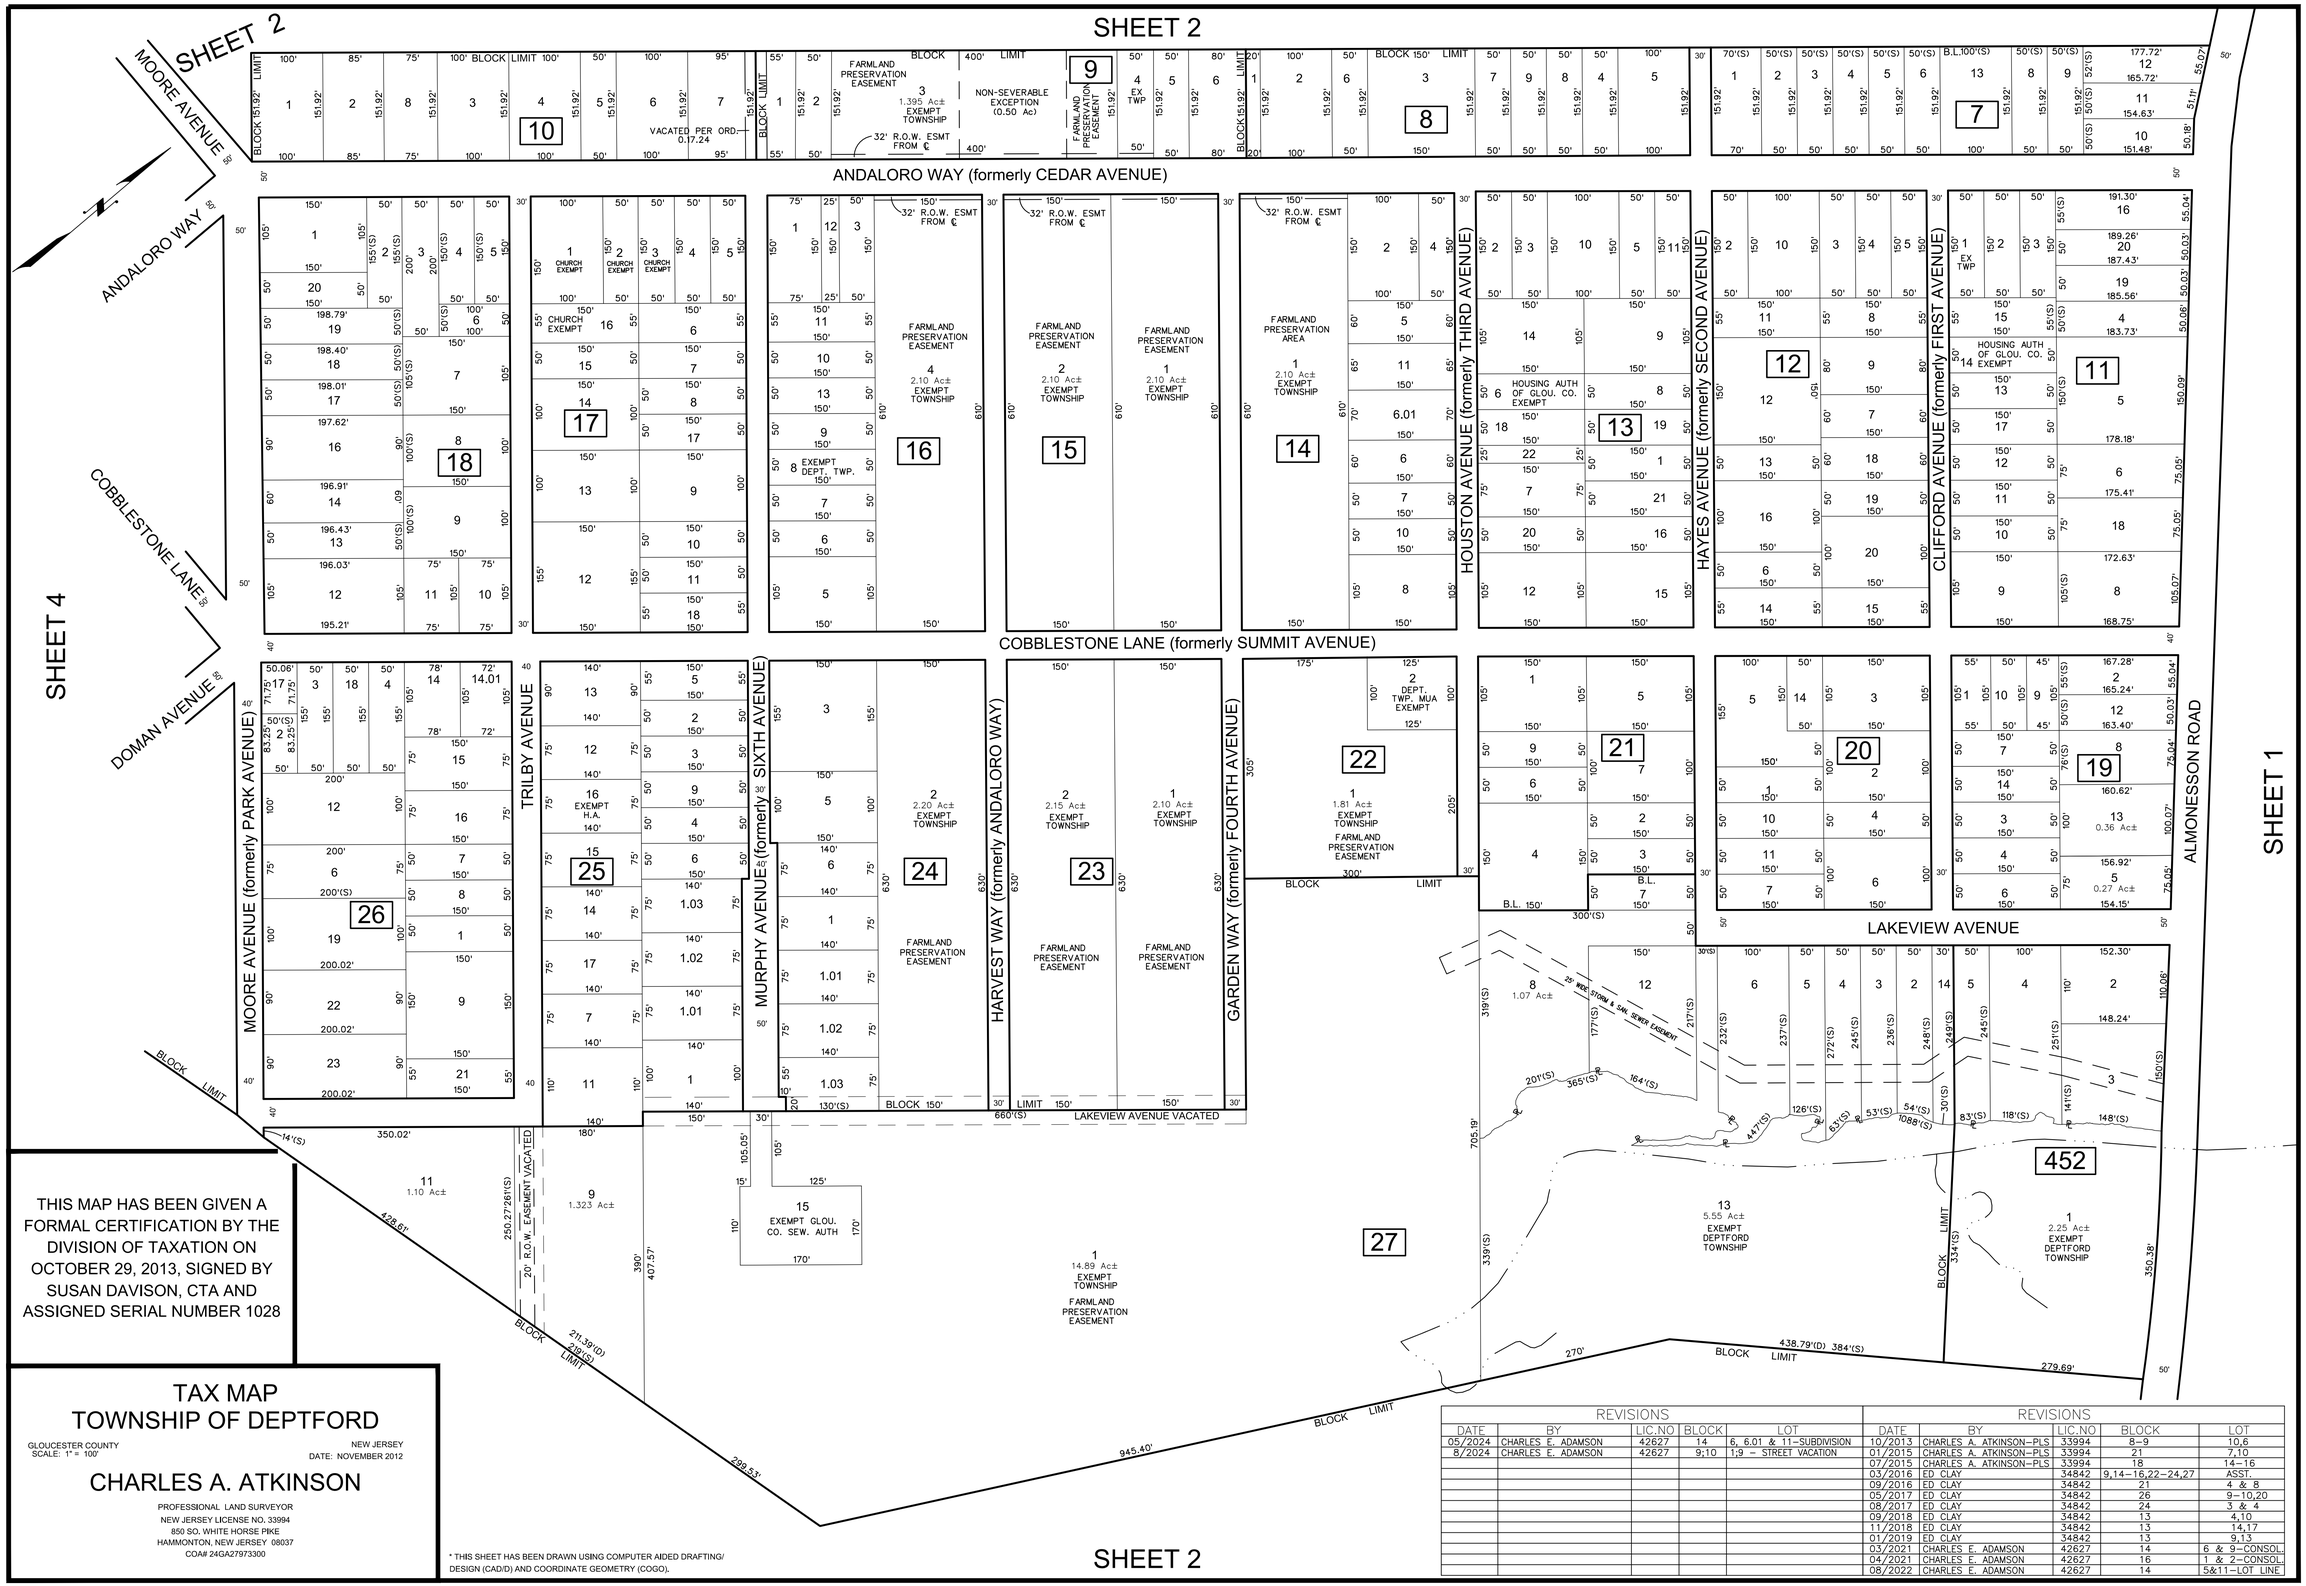

THIS MAP HAS BEEN GIVEN A FORMAL CERTIFICATION BY THE DIVISION OF TAXATION ON OCTOBER 29, 2013, SIGNED BY SUSAN DAVISON, CTA AND ASSIGNED SERIAL NUMBER 1028

TAX MAP
TOWNSHIP OF DEPTFORD

GLOUCESTER COUNTY
SCALE: 1" = 100'

NEW JERSEY
DATE: NOVEMBER 2012

CHARLES A. ATKINSON

PROFESSIONAL LAND SURVEYOR
NEW JERSEY LICENSE NO. 33994
850 SO. WHITE HORSE PIKE
HAMMONTON, NEW JERSEY 08037
COA# 24GA27973300

* THIS SHEET HAS BEEN DRAWN USING COMPUTER AIDED DRAFTING/ DESIGN (CAD/D) AND COORDINATE GEOMETRY (COGO).

REVISIONS

DATE	BY	LIC.NO	BLOCK	LOT
05/2024	CHARLES E. ADAMSON	42627	14	6, 6.01 & 11–SUBDIVISION
8/2024	CHARLES E. ADAMSON	42627	9;10	1;9 – STREET VACATION

REVISIONS

DATE	BY	LIC.NO	BLOCK	LOT
10/2013	CHARLES A. ATKINSON–PLS	33994	8–9	10,6
01/2015	CHARLES A. ATKINSON–PLS	33994	21	7,10
07/2015	CHARLES A. ATKINSON–PLS	33994	18	14–16
03/2016	ED CLAY	34842	9,14–16,22–24,27	ASST.
09/2016	ED CLAY	34842	21	4 & 8
05/2017	ED CLAY	34842	26	9–10,20
08/2017	ED CLAY	34842	24	3 & 4
09/2018	ED CLAY	34842	13	4,10
11/2018	ED CLAY	34842	13	14,17
01/2019	ED CLAY	34842	13	9,13
03/2021	CHARLES E. ADAMSON	42627	14	6 & 9–CONSOL.
04/2021	CHARLES E. ADAMSON	42627	16	1 & 2–CONSOL.
08/2022	CHARLES E. ADAMSON	42627	14	5&11–LOT LINE