
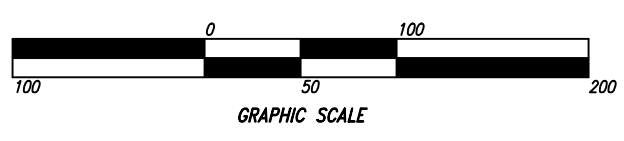



REVISIONS				
DATE	BY	LIC.NO	BLOCK	LOT
04/2013	CHARLES A. ATKINSON-ARH	33994	176.06	4
01/2019	ED CLAY-ARH	34842	170	1
02/2020	CHARLES E. ADAMSON	42627	UPDATES PER STATE REVIEW	

THIS TAX MAP HAS BEEN REDRAWN USING
COMPUTER AIDED DRAFTING/DESIGN (CAD/D)
BASED ON A MAP PREPARED BY ENGINEERING
SURVEYS, INC., JANUARY, 1963.

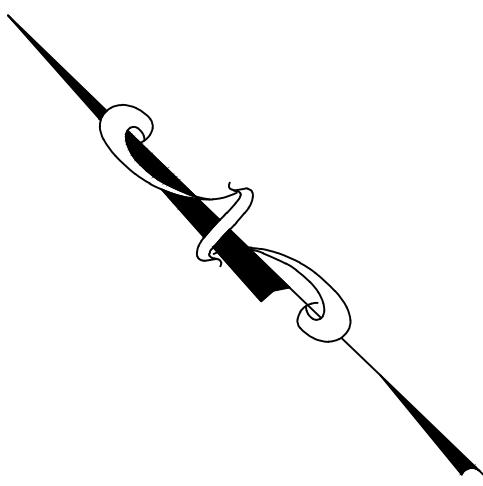

THIS MAP WAS FORMALLY
CERTIFIED BY THE
DIVISION OF TAXATION ON
JANUARY 11, 2012, SIGNED
BY SUE DAVISON, CTA AND
ASSIGNED SERIAL NUMBER 984

TAX MAP
BOROUGH OF PITMAN
GLOUCESTER COUNTY NEW JERSEY
SCALE: 1"=100' 08/30/2011
LAWRENCE M. DIVIETRO, Jr.
NEW JERSEY LICENSED LAND SURVEYOR No 24198
LAND DIMENSIONS ENGINEERING
6 E. HIGH STREET
GLASSBORO, NJ 08080

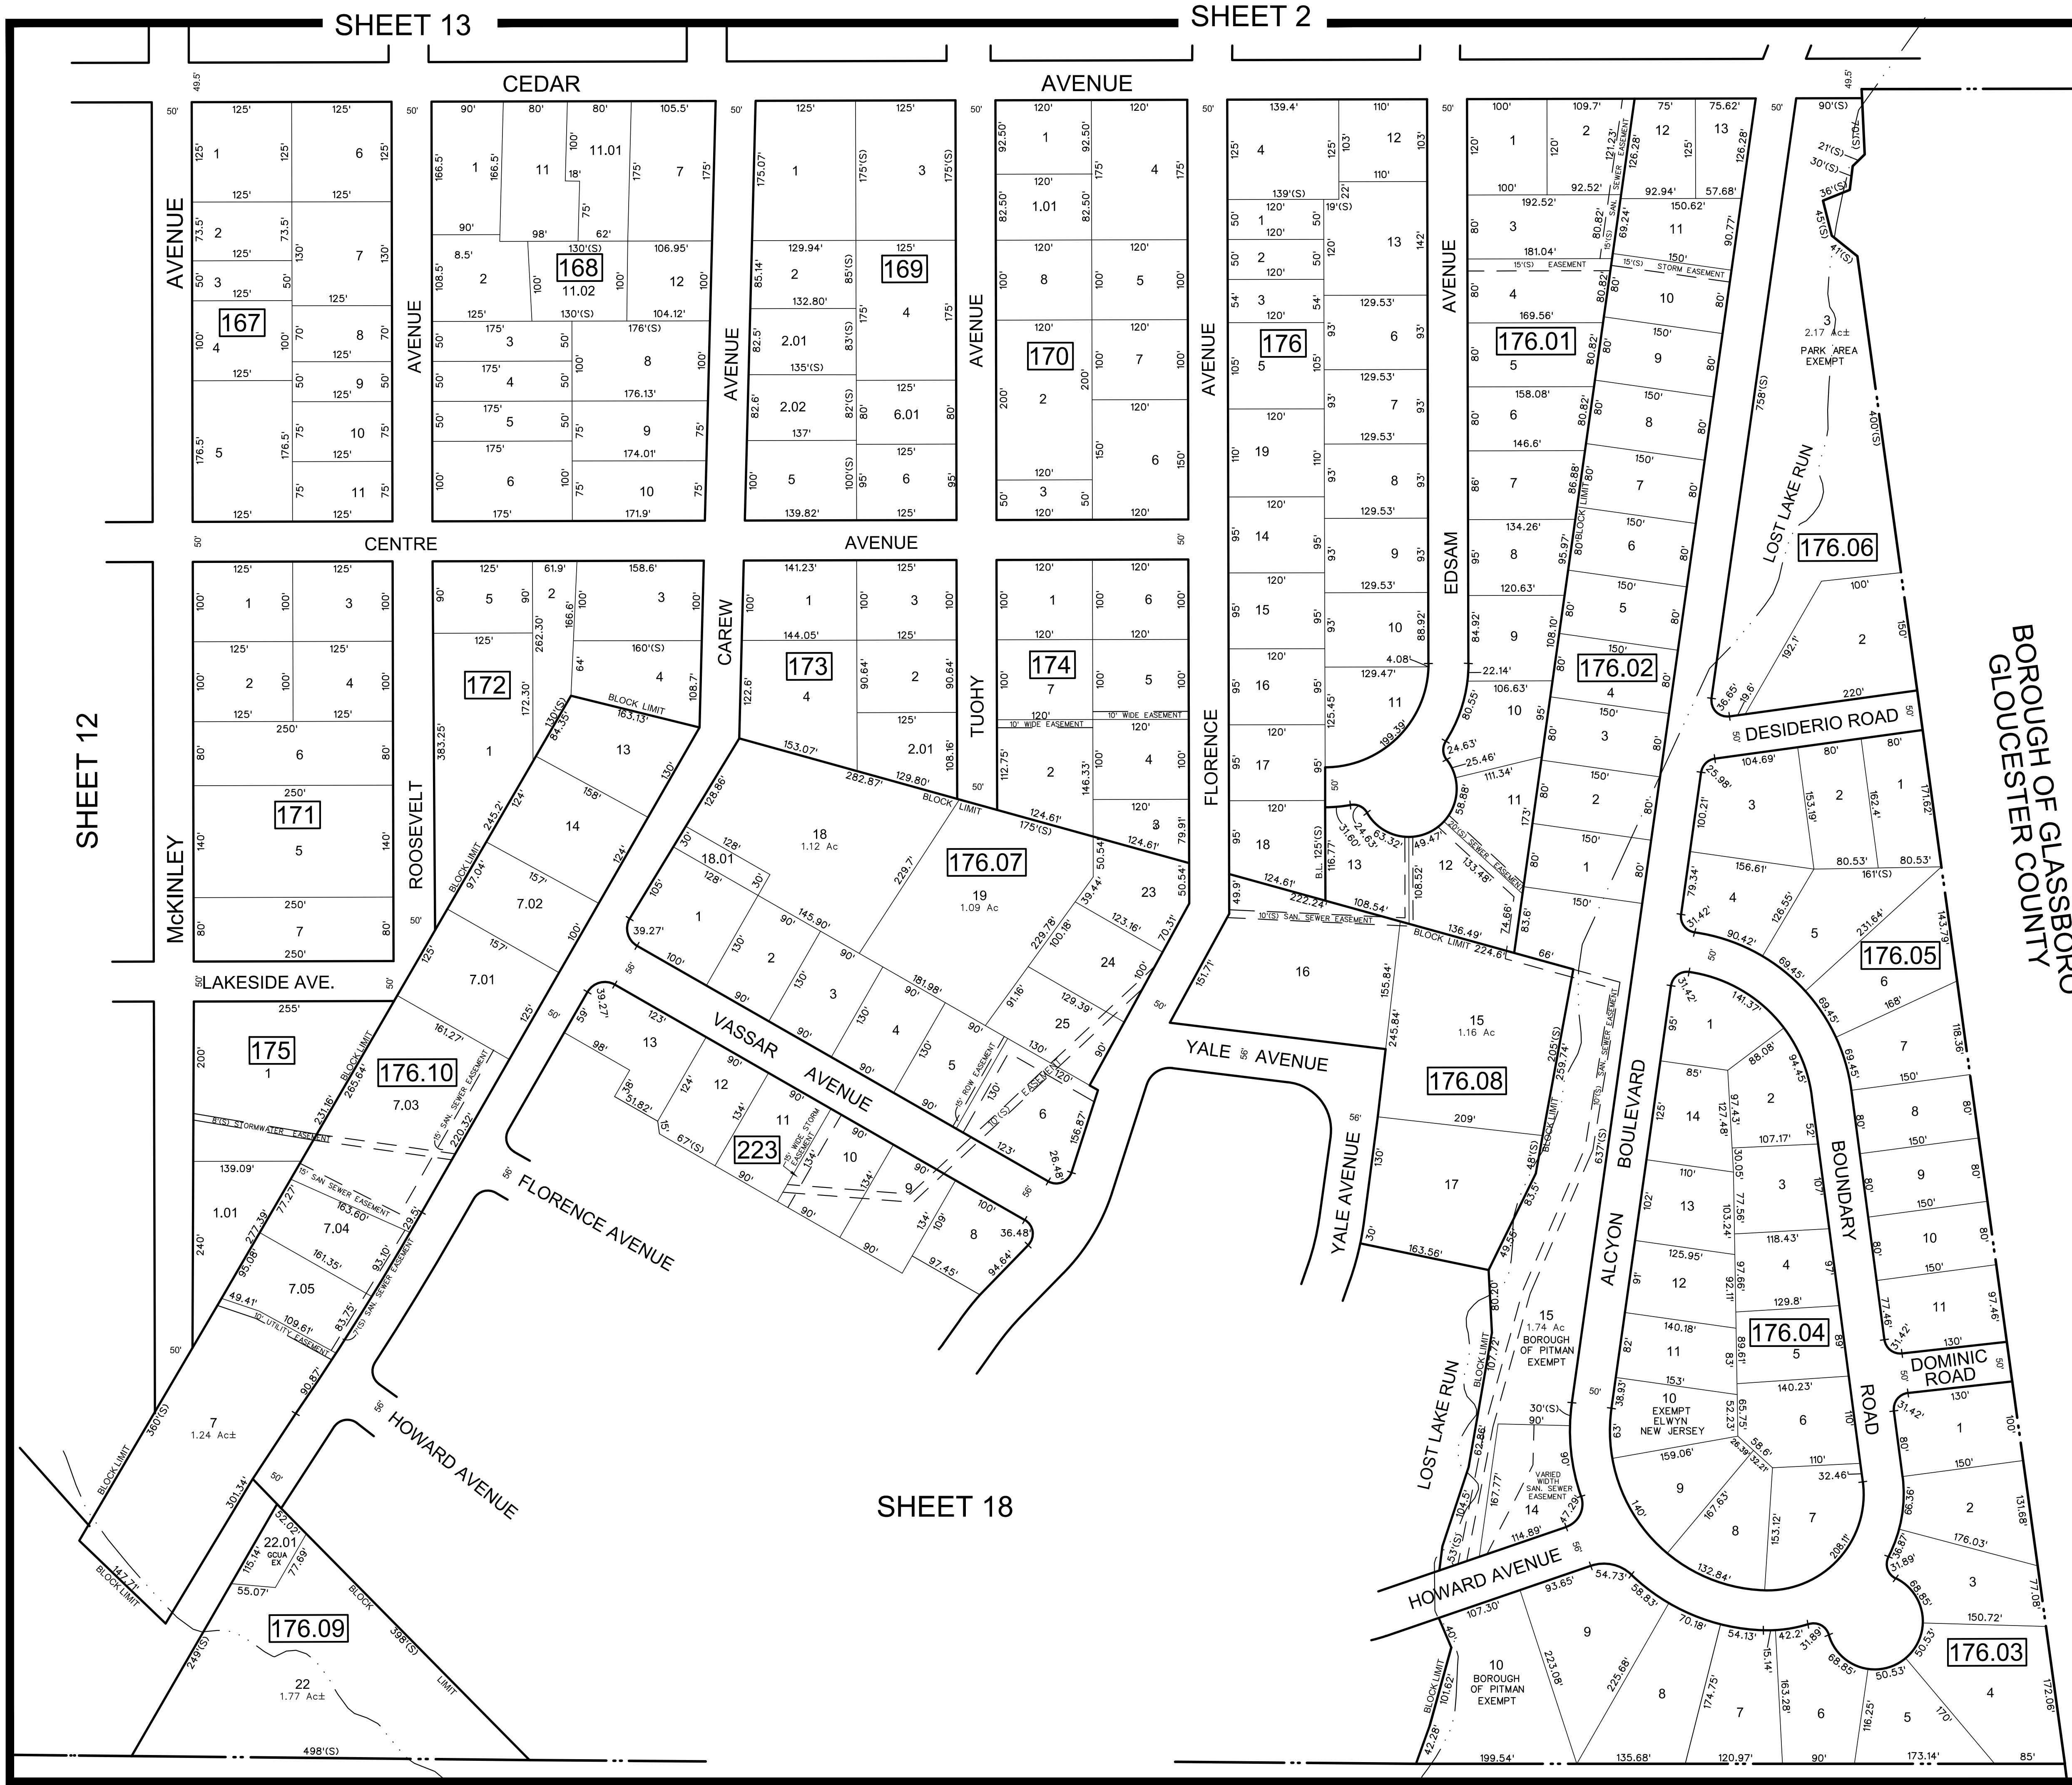

SHEET 13

SHEET 2

SHEET 12

SHEET 18