

REVISIONS				
DATE	BY	LIC.NO	BLOCK	LOT
08/2017	ED. CLAY	34842	4006, 4009	3, 4
11/2017	ED. CLAY	34842	P.S.E.G. ESMT ALIGNMENT	
10/2018	ED. CLAY	34842	4006, 4009	3, 1
06/2022	CHARLES E. ADAMSON	42627	4441	1
10/2023	CHARLES E. ADAMSON	42627	4441	1&10-CONSOL.

* THIS SHEET HAS BEEN DRAWN USING COMPUTER AIDED DRAFTING/ DESIGN (CAD/D) AND COORDINATE GEOMETRY (COGO).


SHEET 42

SHEET 49

SHEET 43

SHEET 46

SHEET 45

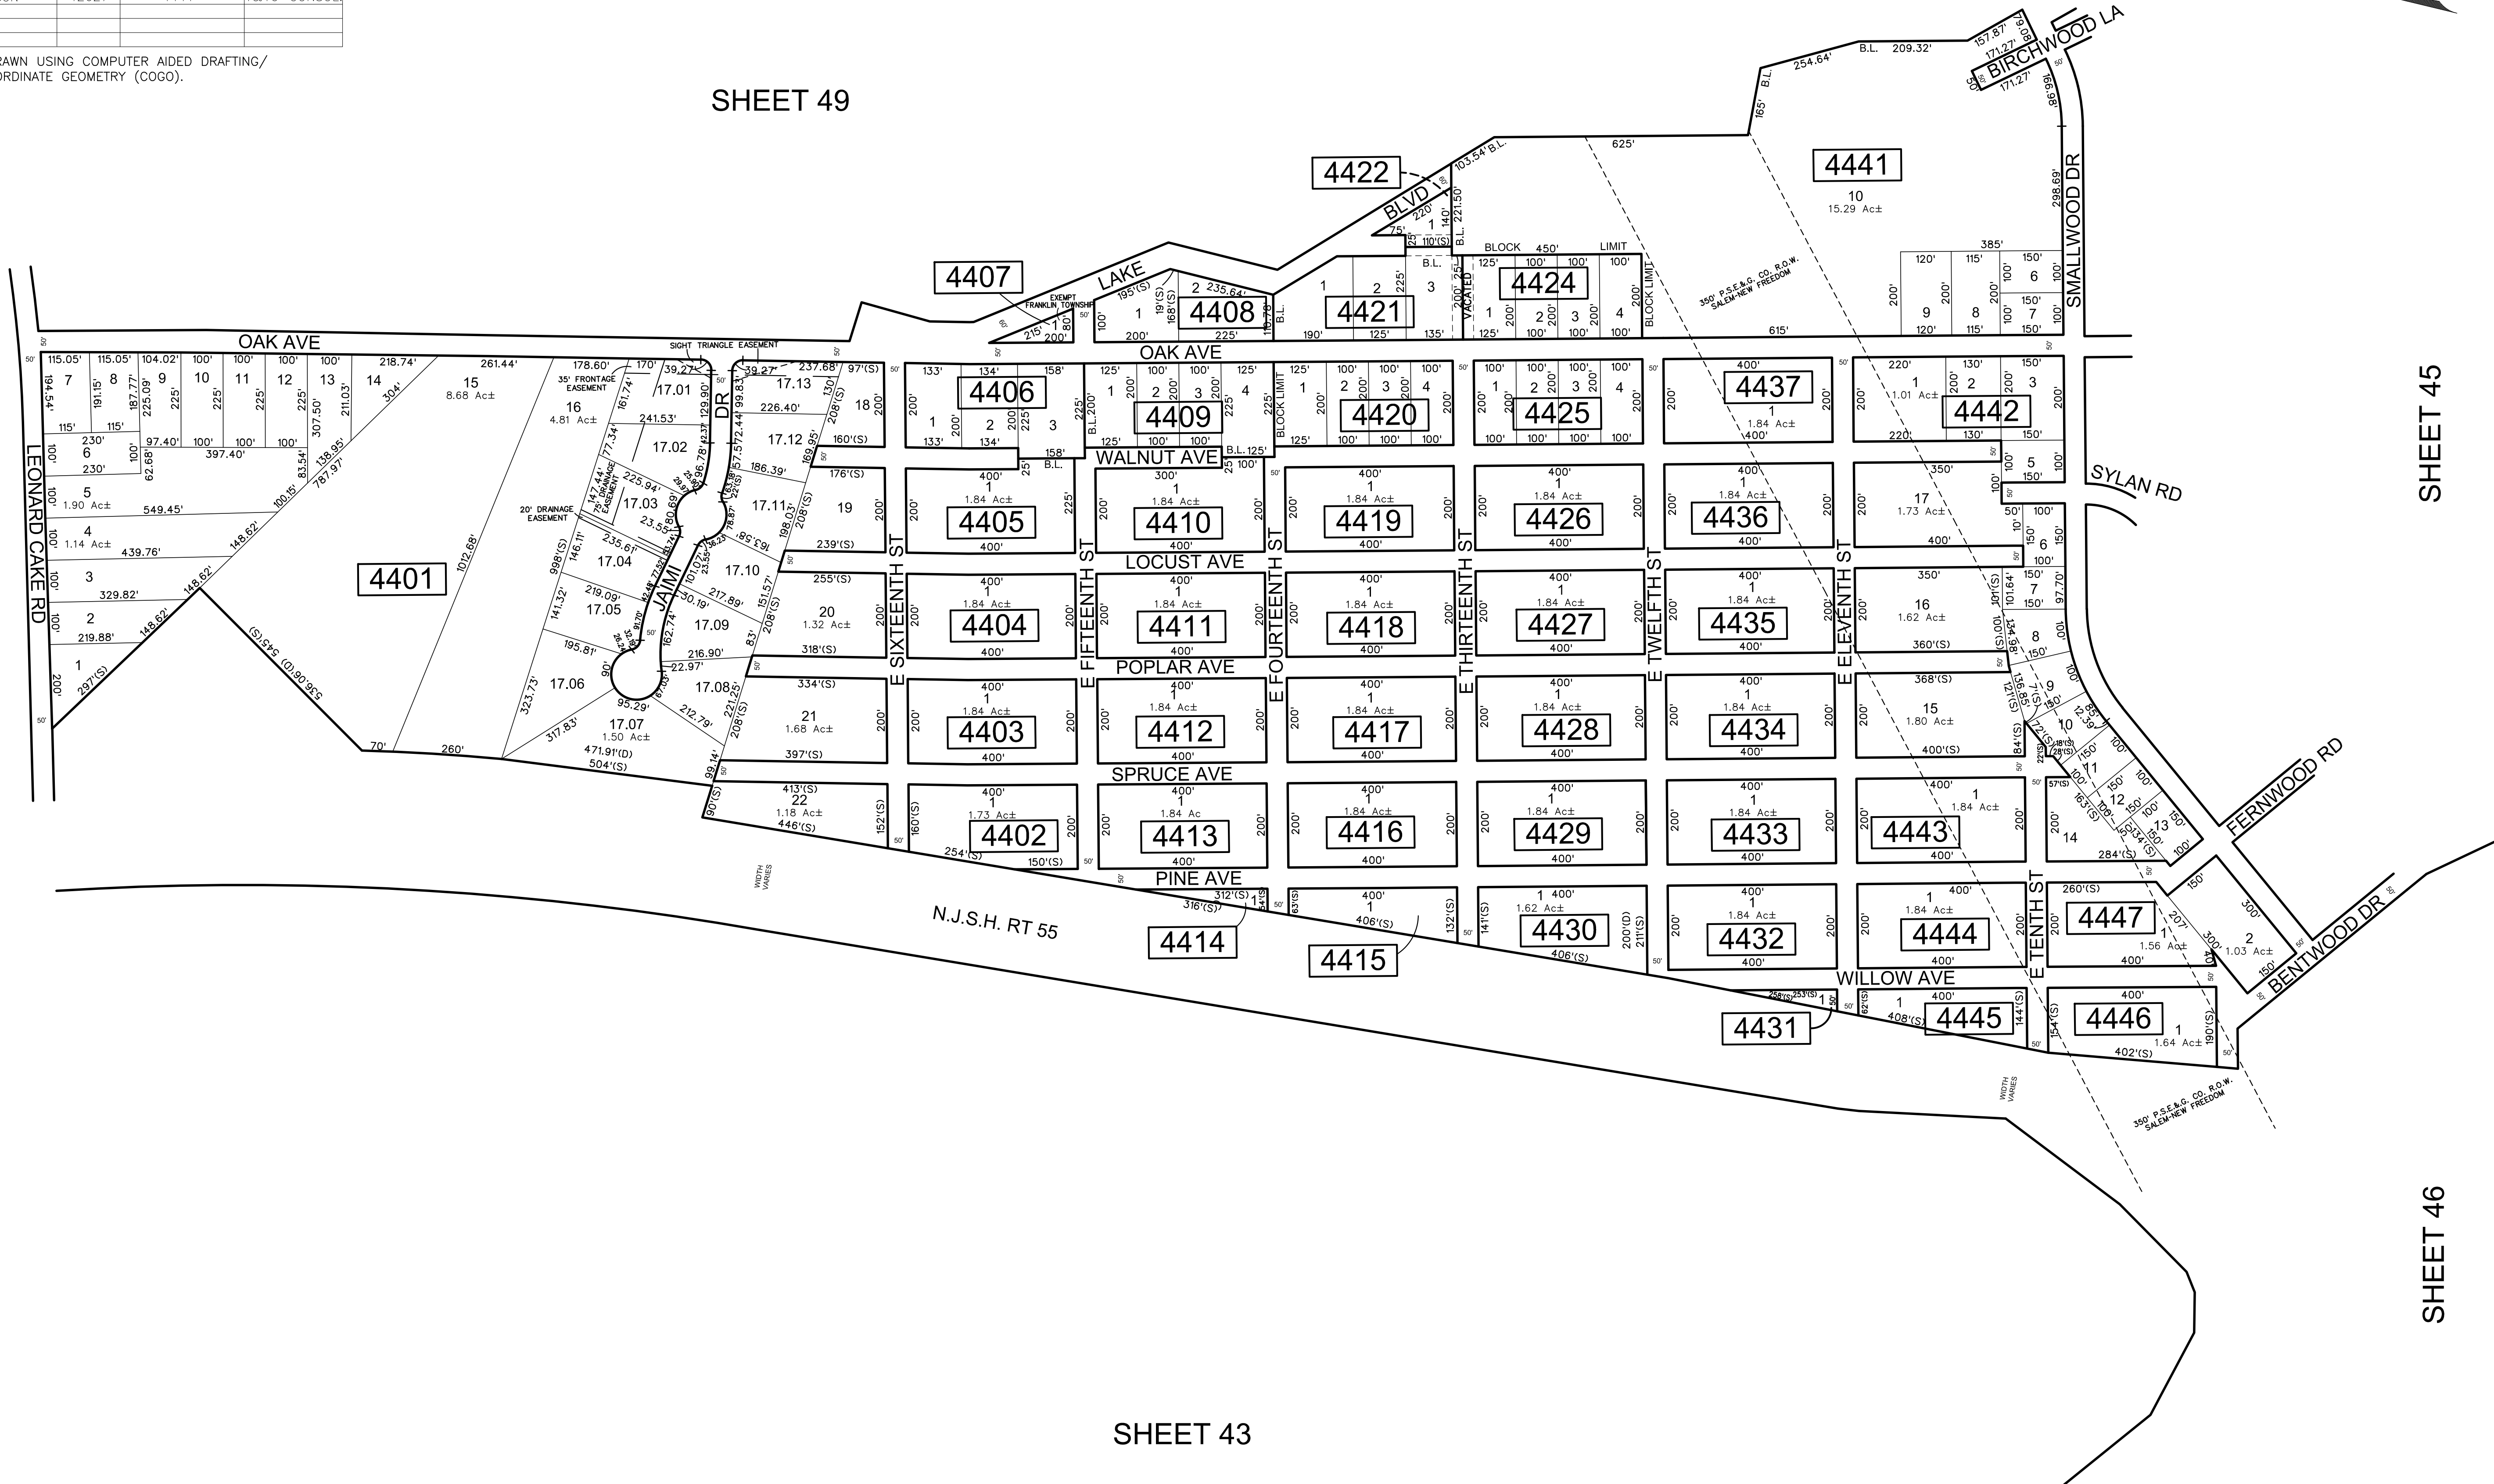

THIS MAP HAS BEEN GIVEN A FORMAL CERTIFICATION BY THE DIVISION OF TAXATION ON OCTOBER 1, 2014, SIGNED BY SUE DAVISON, CTA AND ASSIGNED SERIAL NUMBER 1048

TAX MAP
TOWNSHIP OF FRANKLIN
GLOUCESTER COUNTY
SCALE: 1" = 200'
NEW JERSEY
DATE: DECEMBER 2013
CHARLES A. ATKINSON
LICENSED LAND SURVEYOR
NEW JERSEY LICENSE NO. 33994
850 SO. WHITE HORSE PIKE
HAMMONTON, NEW JERSEY 08037
CO# 24GA27973300