
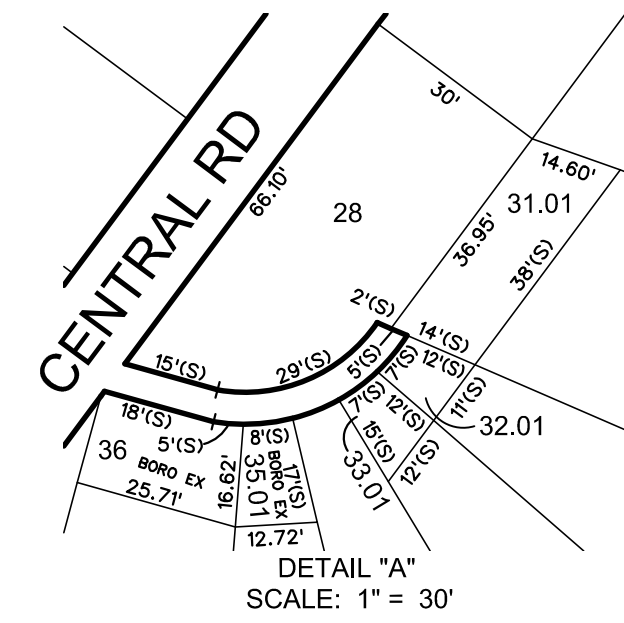


WEST DEPTFORD TOWNSHIP
GLOUCESTER COUNTY

WEST DEPTFORD TOWNSHIP
GLOUCESTER COUNTY

SHEET 3

SHEET 2

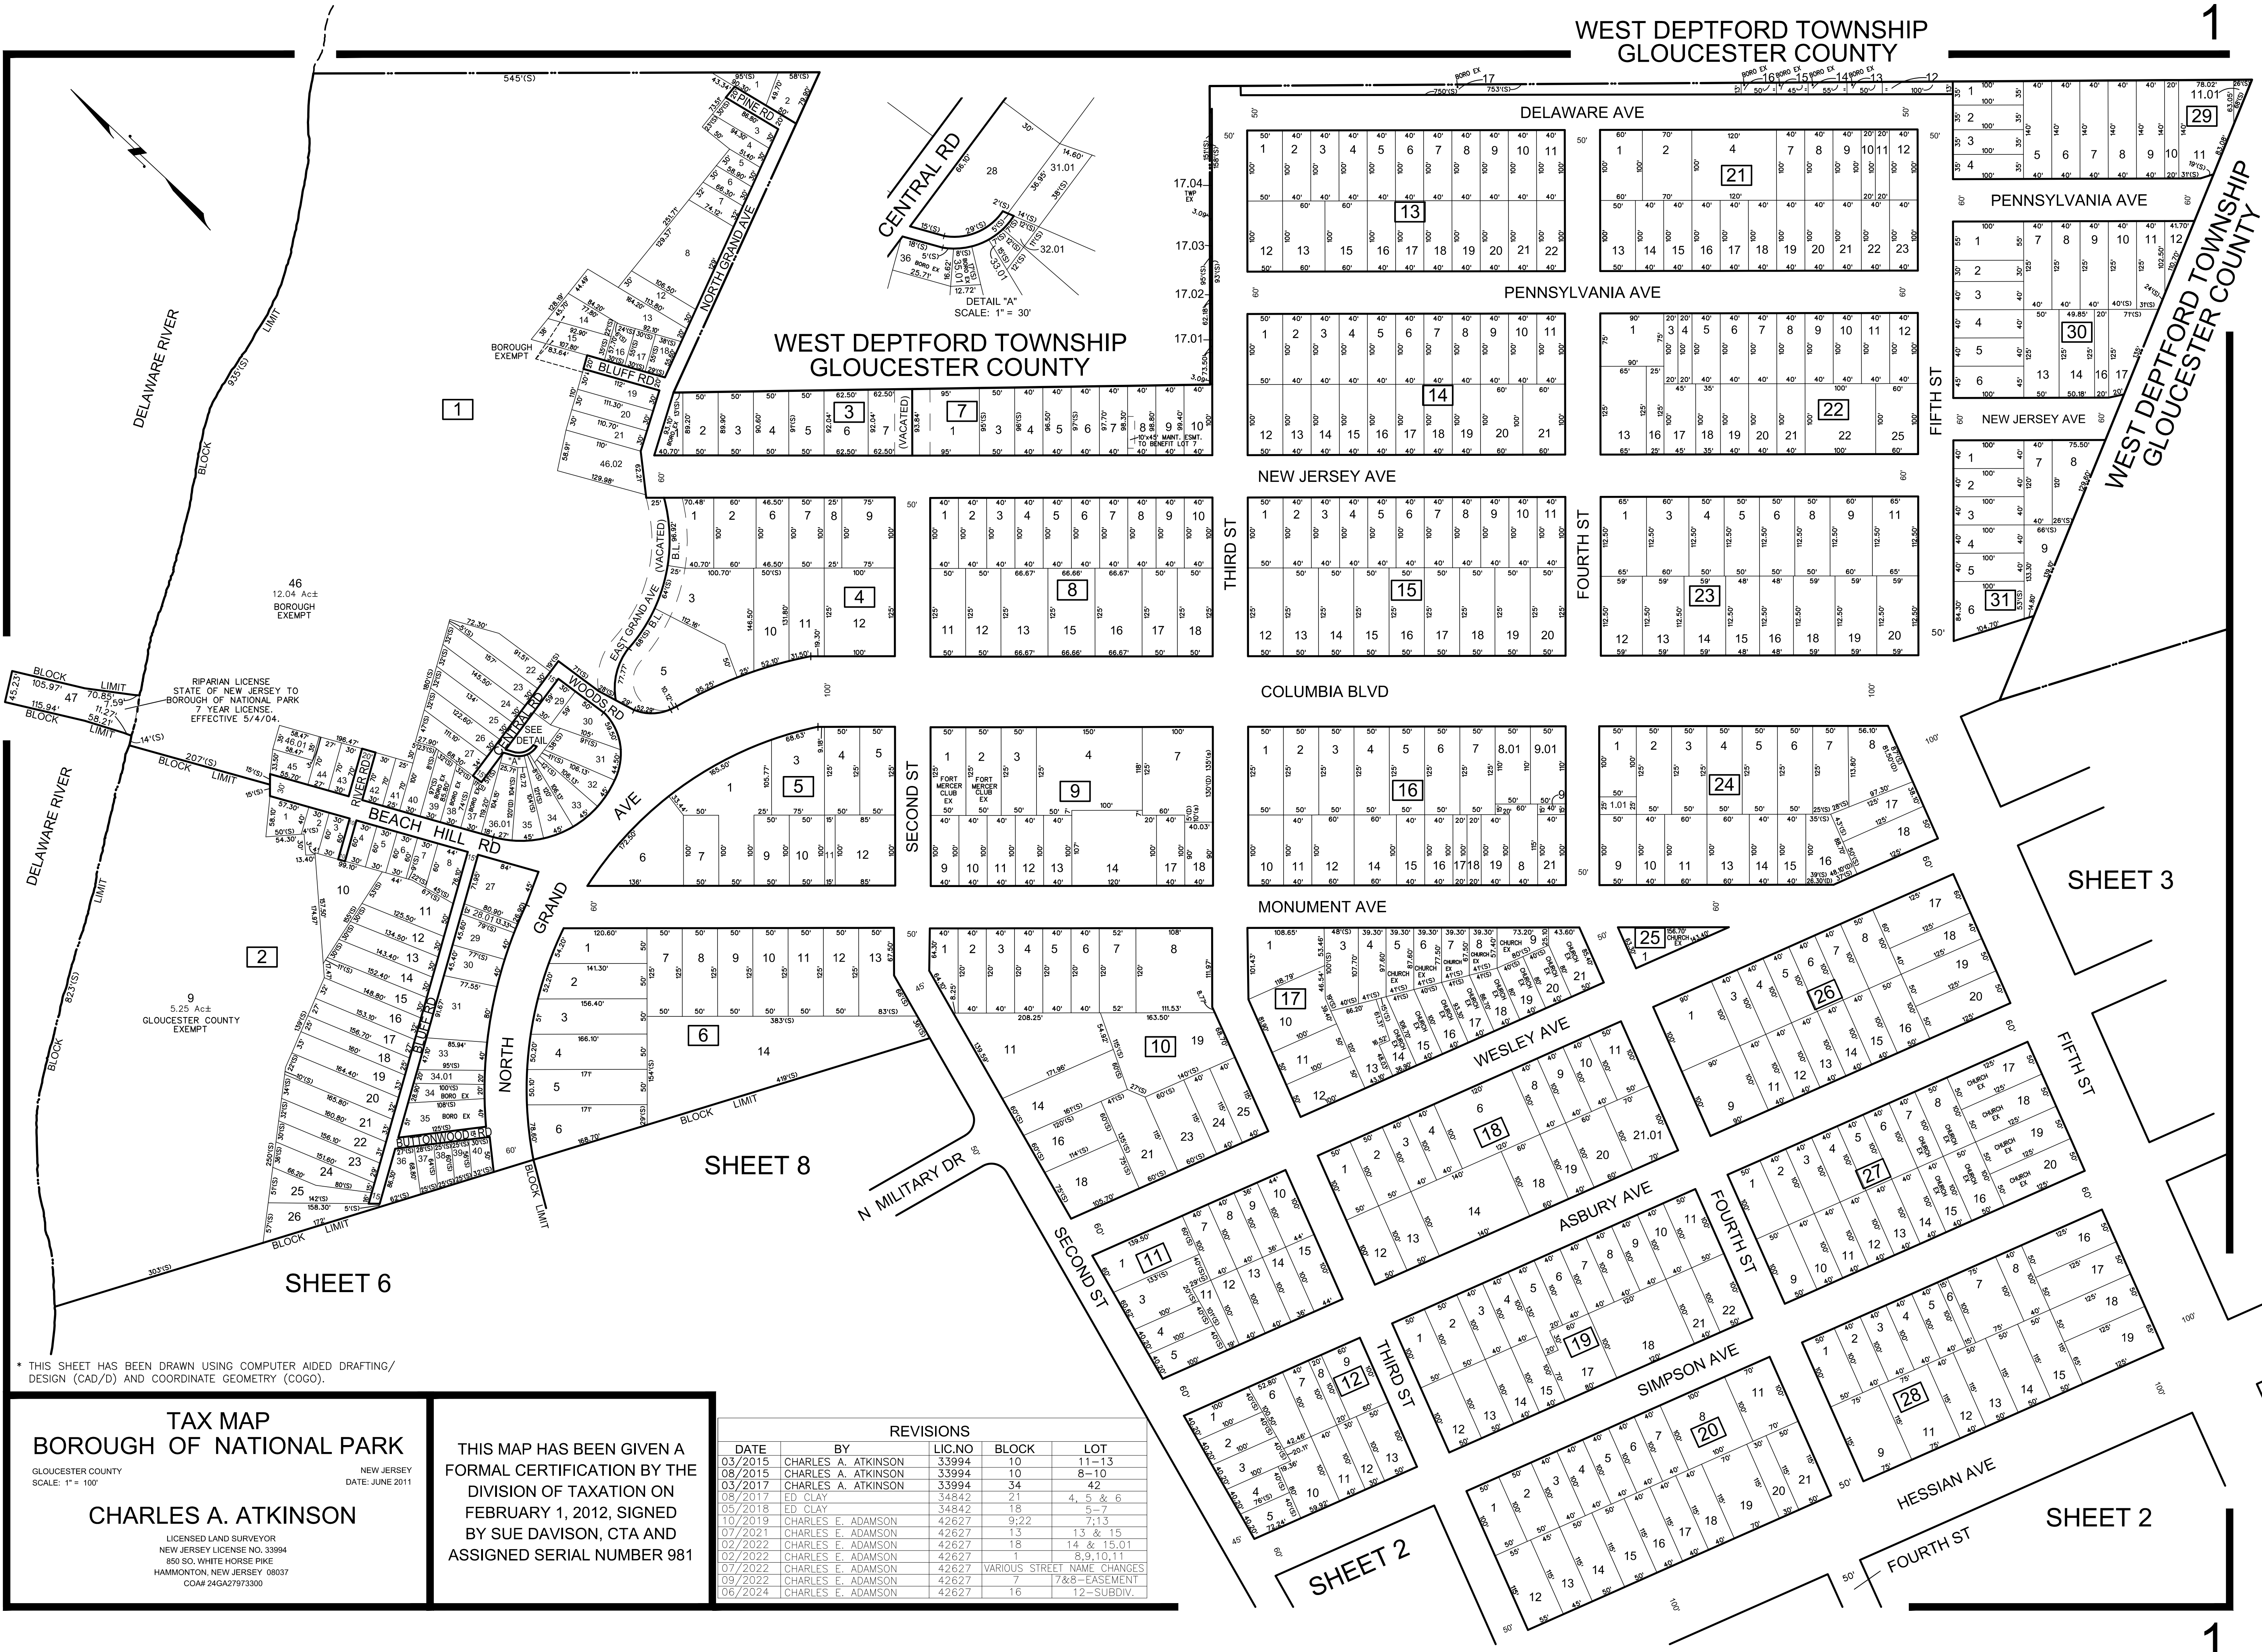

WEST DEPTFORD TOWNSHIP
GLOUCESTER COUNTY

* THIS SHEET HAS BEEN DRAWN USING COMPUTER AIDED DRAFTING/
DESIGN (CAD/D) AND COORDINATE GEOMETRY (COCO).

TAX MAP
BOROUGH OF NATIONAL PARK

GLOUCESTER COUNTY
NEW JERSEY
SCALE: 1" = 100'

NEW JERSEY
DATE: JUNE 2011

CHARLES A. ATKINSON

LICENSED LAND SURVEYOR
NEW JERSEY LICENSE NO. 33994
850 SO. WHITE HORSE PIKE
HAMMONTON, NEW JERSEY 08037
COA# 24GA27973300

THIS MAP HAS BEEN GIVEN A
FORMAL CERTIFICATION BY THE
DIVISION OF TAXATION ON
FEBRUARY 1, 2012, SIGNED
BY SUE DAVISON, CTA AND
ASSIGNED SERIAL NUMBER 981

REVISIONS				
DATE	BY	LIC.NO	BLOCK	LOT
03/2015	CHARLES A. ATKINSON	33994	10	11-13
08/2015	CHARLES A. ATKINSON	33994	10	8-10
03/2017	CHARLES A. ATKINSON	33994	34	42
08/2017	ED CLAY	34842	21	4, 5 & 6
05/2018	ED CLAY	34842	18	5-7
10/2019	CHARLES E. ADAMSON	42627	9;22	7;13
07/2021	CHARLES E. ADAMSON	42627	13	13 & 15
02/2022	CHARLES E. ADAMSON	42627	18	14 & 15.01
02/2022	CHARLES E. ADAMSON	42627	1	8,9,10,11
07/2022	CHARLES E. ADAMSON	42627	VARIOUS	STREET NAME CHANGES
09/2022	CHARLES E. ADAMSON	42627	7	7&8-EASEMENT
06/2024	CHARLES E. ADAMSON	42627	16	12-SUBDIV.