
THIS TAX MAP HAS BEEN REDRAWN USING COMPUTER AIDED DRAFTING/DESIGN (CAD/D) BASED ON A MAP PREPARED BY CHARLES P. CAULFIELD IN APRIL, 1950.

REVISIONS

DATE	BY	LIC.NO	BLOCK	LOT
02/2020	CHARLES E. ADAMSON	42627	UPDATES PER STATE REVIEW	
10/2020	CHARLES E. ADAMSON	42627	162	7 & 8 CONSOL.

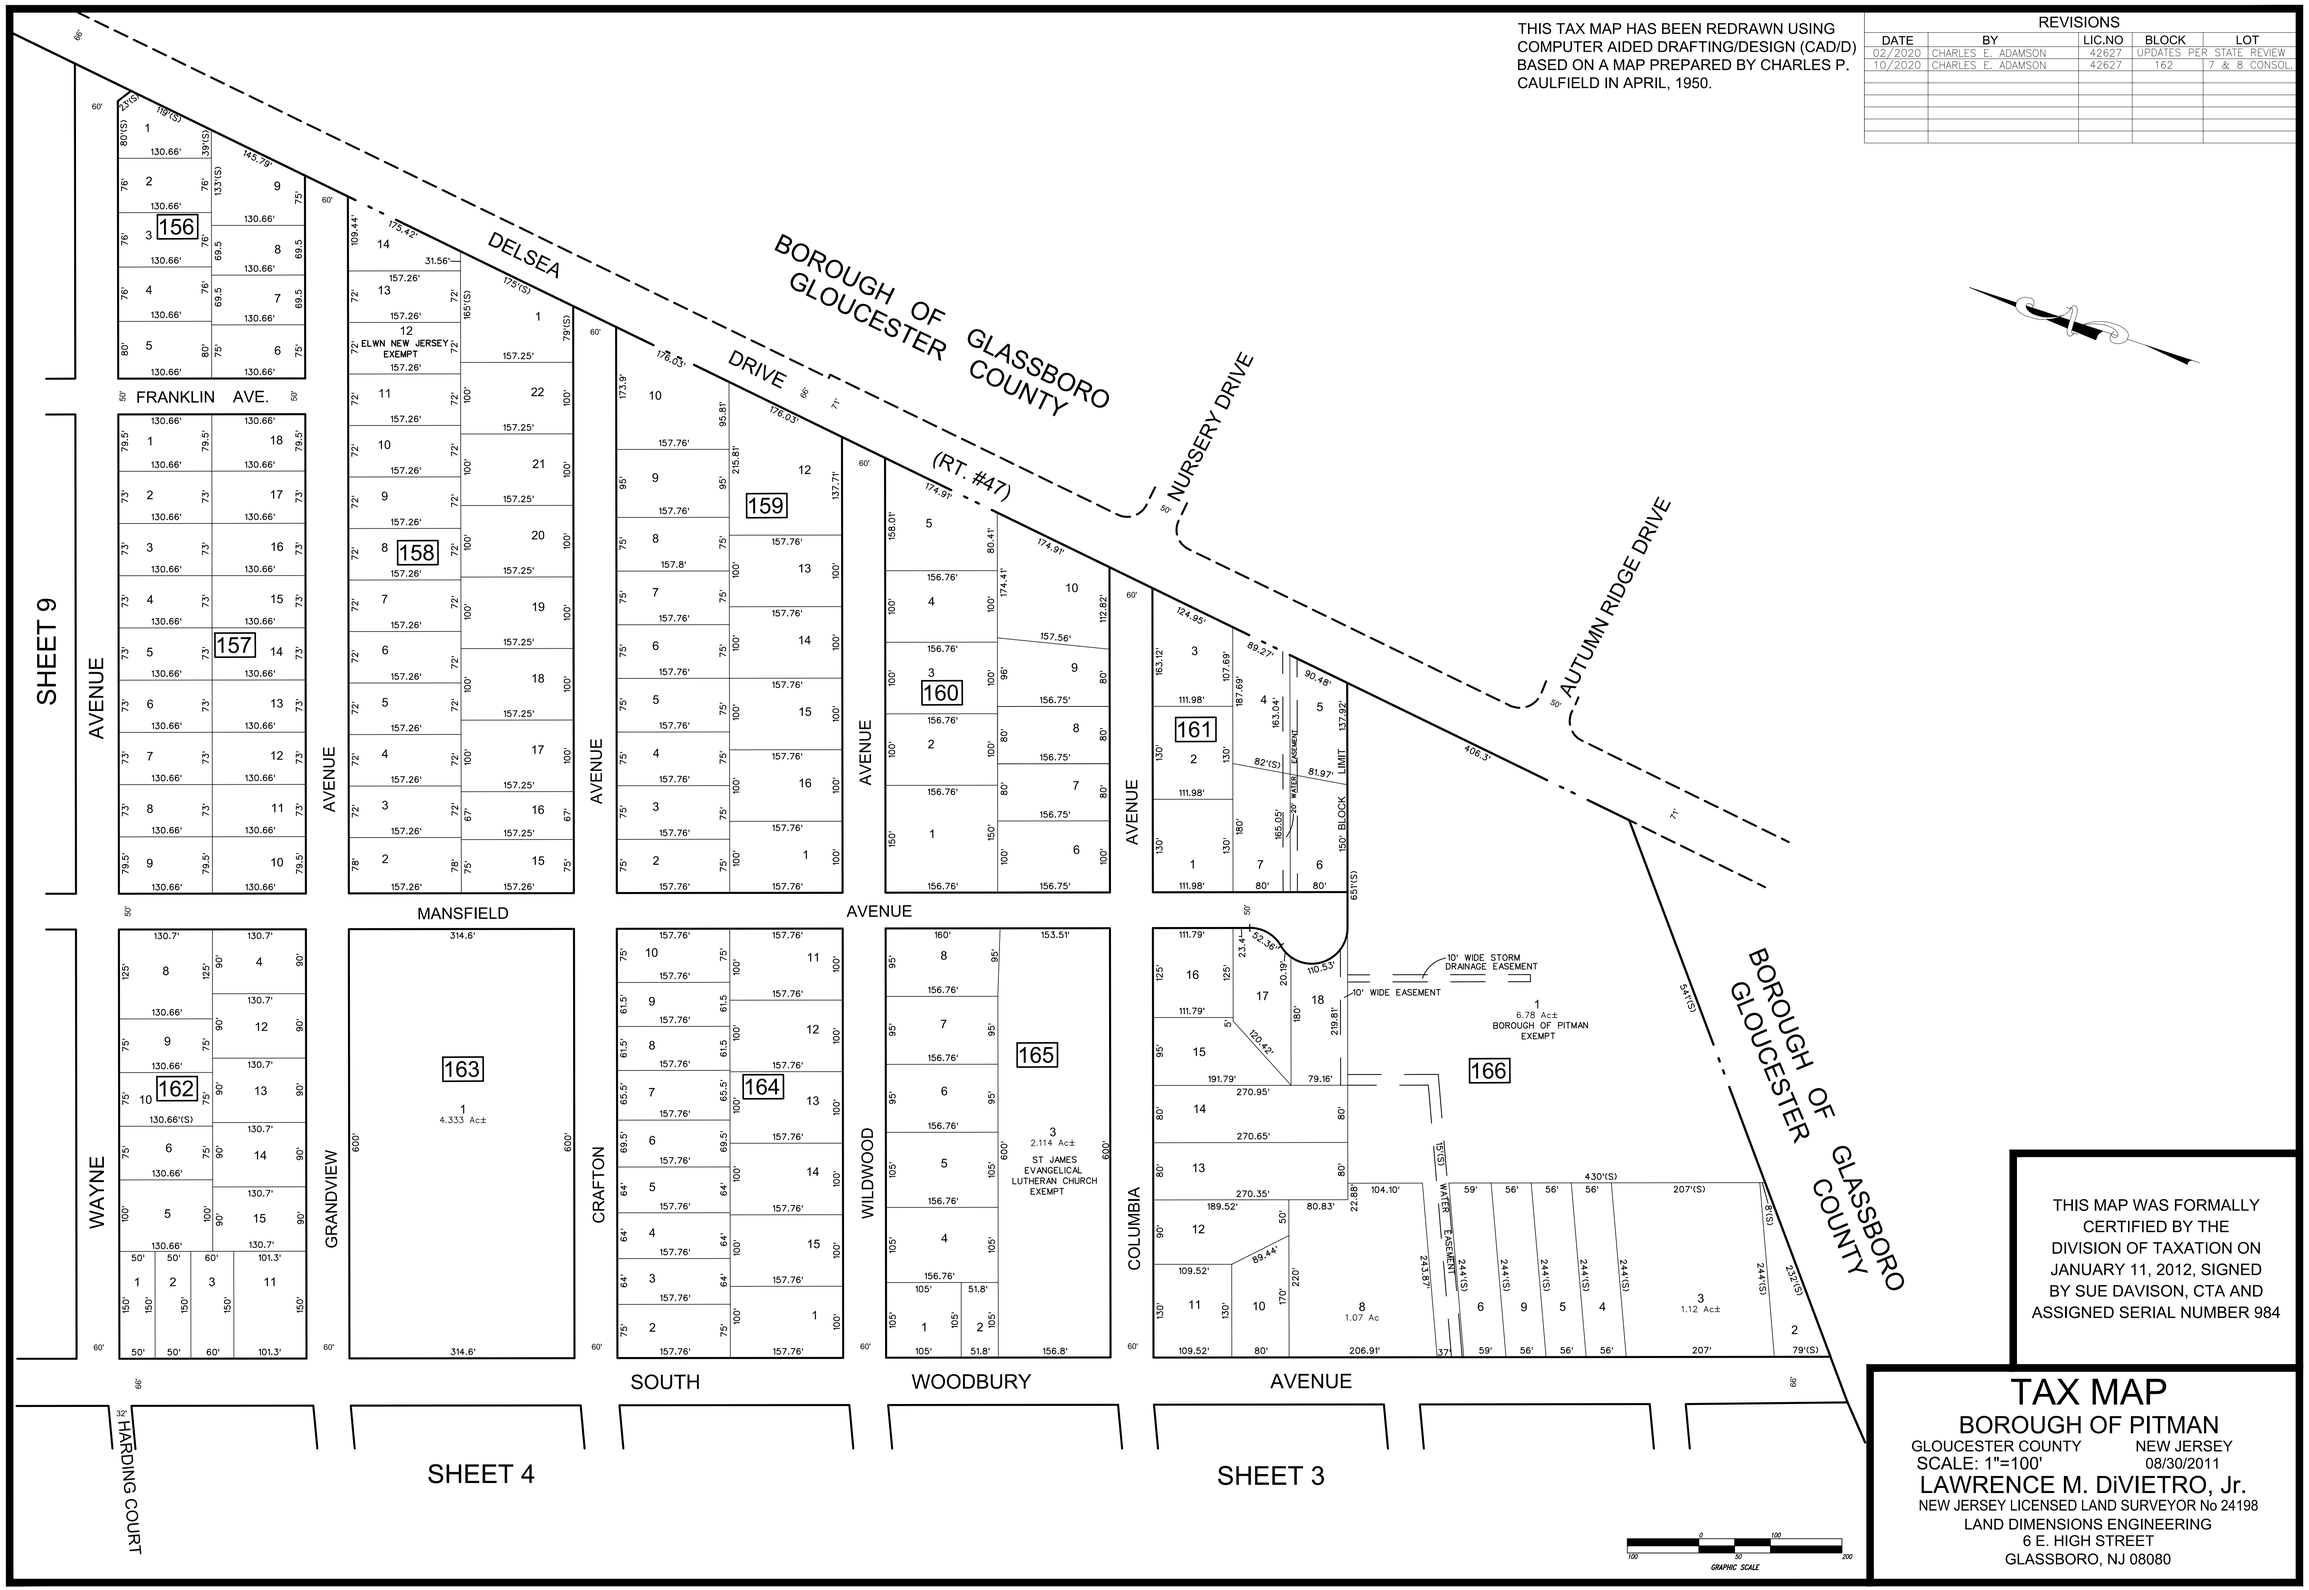

THIS MAP WAS FORMALLY CERTIFIED BY THE DIVISION OF TAXATION ON JANUARY 11, 2012, SIGNED BY SUE DAVISON, CTA AND ASSIGNED SERIAL NUMBER 984

TAX MAP

BOROUGH OF PITMAN

GLOUCESTER COUNTY NEW JERSEY
SCALE: 1"=100' 08/30/2011

LAWRENCE M. DiVIETRO, Jr.
NEW JERSEY LICENSED LAND SURVEYOR No 24198
LAND DIMENSIONS ENGINEERING
6 E. HIGH STREET
GLASSBORO, NJ 08080