


REVISIONS				
DATE	BY	LIC.NO	BLOCK	LOT
01/2014	CHARLES A. ATKINSON-PLS	33994	6	1.02,5-6
01/2014	CHARLES A. ATKINSON-PLS	33994	28	2.01-2.03
01/2015	CHARLES A. ATKINSON-PLS	33994	11	24-25
01/2015	CHARLES A. ATKINSON-PLS	33994	11	17.01-17.02

* THIS SHEET HAS BEEN DRAWN USING COMPUTER AIDED DRAFTING/DESIGN (CAD/D) AND COORDINATE GEOMETRY (COGO).

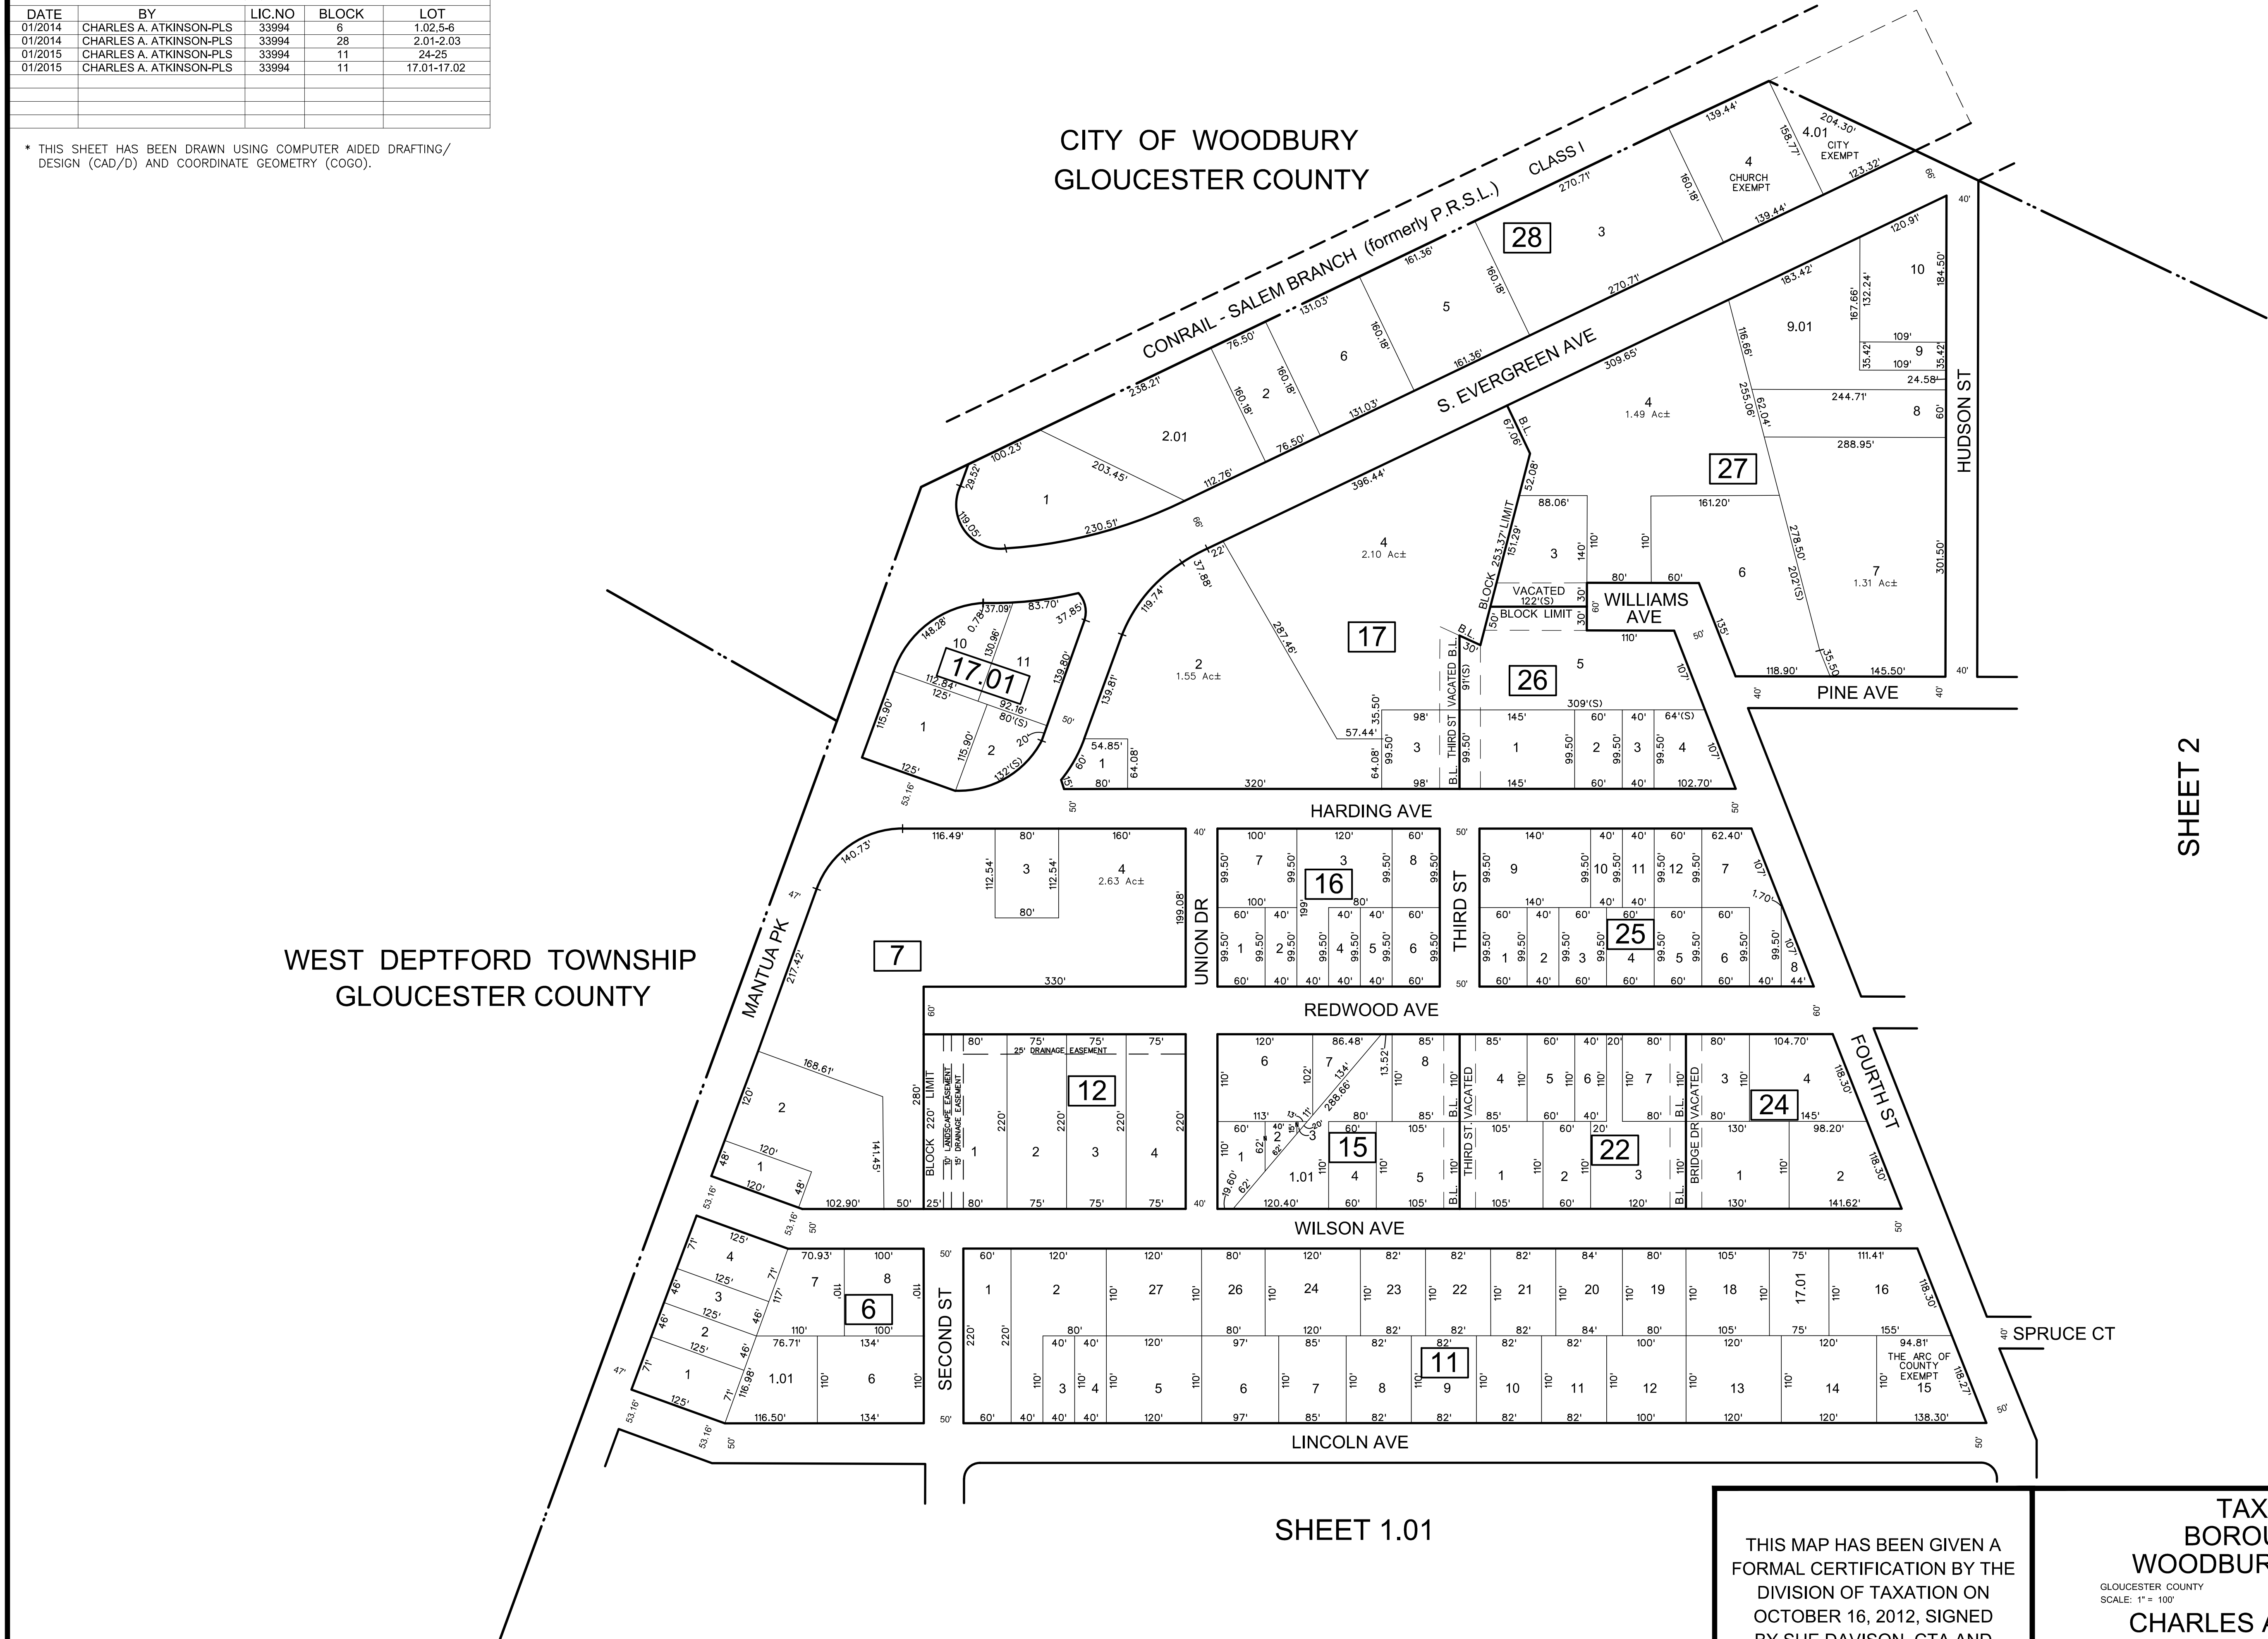

WEST DEPTFORD TOWNSHIP
GLOUCESTER COUNTY

CITY OF WOODBURY
GLOUCESTER COUNTY

SHEET 2

SHEET 1.01

THIS MAP HAS BEEN GIVEN A FORMAL CERTIFICATION BY THE DIVISION OF TAXATION ON OCTOBER 16, 2012, SIGNED BY SUE DAVISON, CTA AND ASSIGNED SERIAL NUMBER 1005

TAX MAP
BOROUGH OF
WOODBURY HEIGHTS

GLOUCESTER COUNTY
SCALE: 1" = 100'

NEW JERSEY
DATE: MAY 2012

CHARLES A. ATKINSON

LICENSED LAND SURVEYOR
NEW JERSEY LICENSE NO. 33994
850 SO. WHITE HORSE PIKE
HAMMONTON, NEW JERSEY 08037
COA# 24GA27973300