


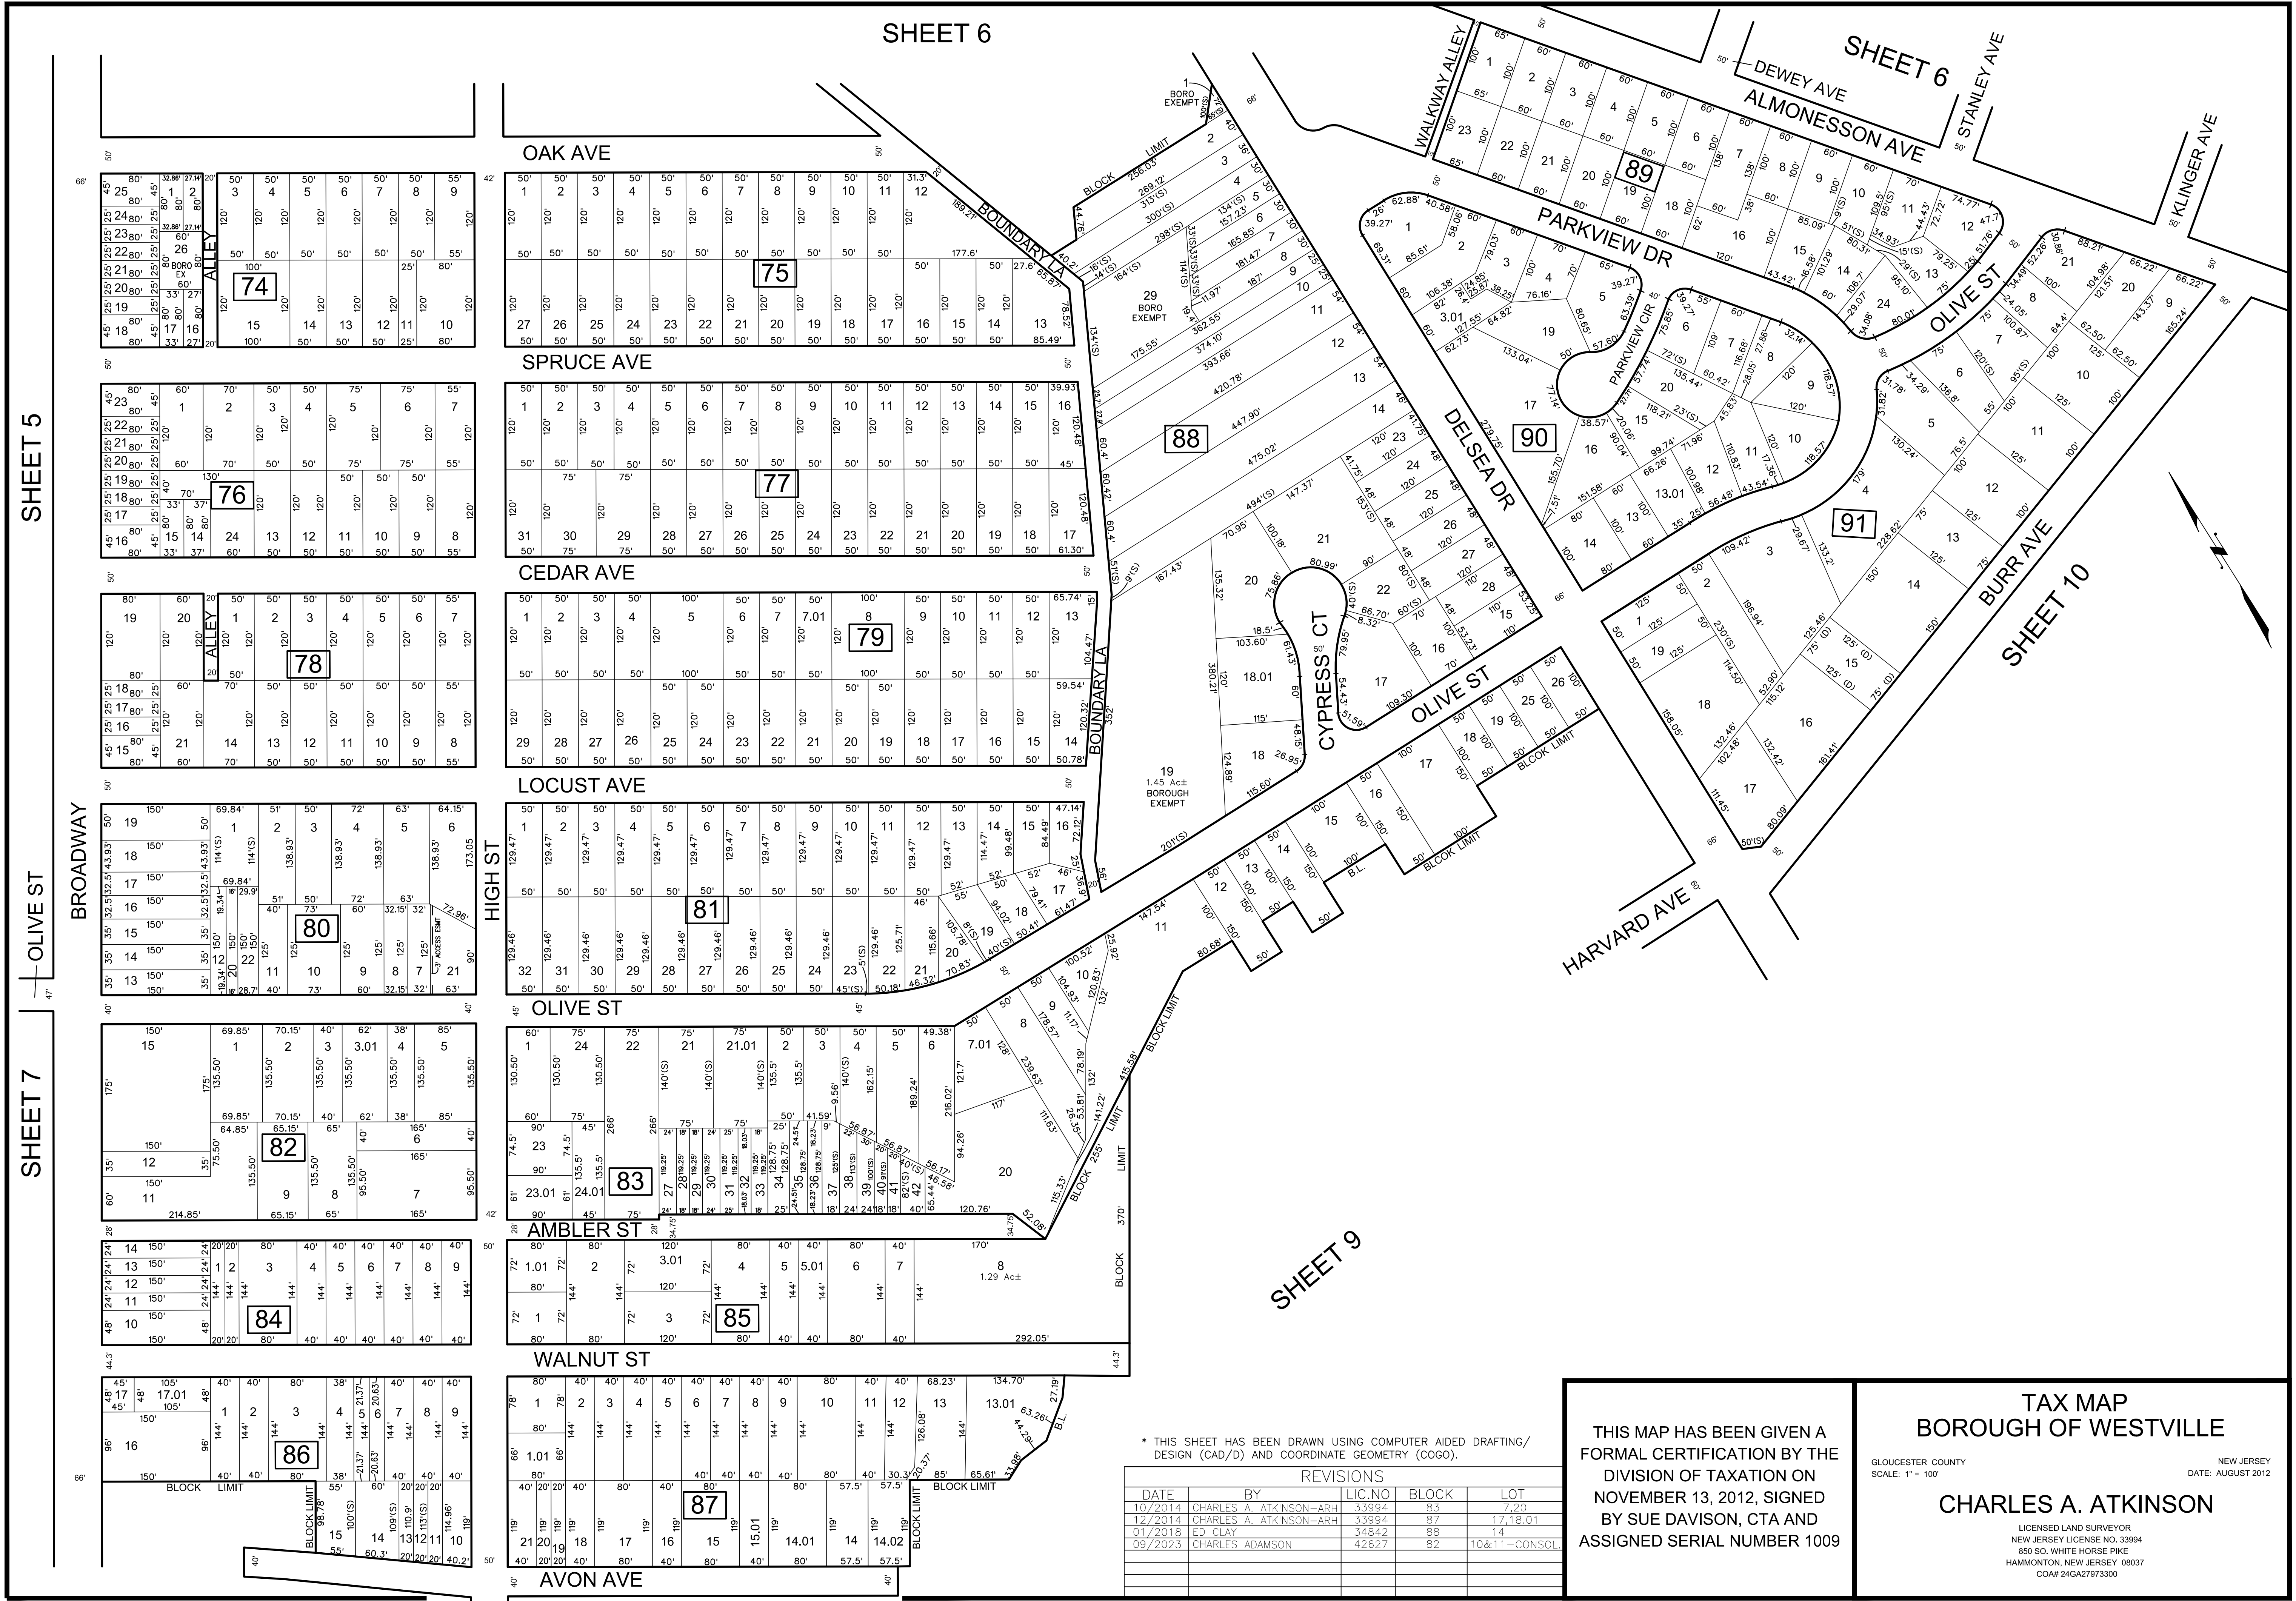

* THIS SHEET HAS BEEN DRAWN USING COMPUTER AIDED DRAFTING/ DESIGN (CAD/D) AND COORDINATE GEOMETRY (COGO).

REVISIONS				
DATE	BY	LIC NO	BLOCK	LOT
10/2014	CHARLES A. ATKINSON-ARH	33994	85	7,20
12/2014	CHARLES A. ATKINSON-ARH	33994	87	17,18,01
01/2018	ED. CLAY	34842	88	14
09/2023	CHARLES ADAMSON	42627	82	10&11-CONSOL

THIS MAP HAS BEEN GIVEN A FORMAL CERTIFICATION BY THE DIVISION OF TAXATION ON NOVEMBER 13, 2012, SIGNED BY SUE DAVISON, CTA AND ASSIGNED SERIAL NUMBER 1009

TAX MAP
BOROUGH OF WESTVILLE

GLOUCESTER COUNTY
SCALE: 1" = 100'

NEW JERSEY
DATE: AUGUST 2012

CHARLES A. ATKINSON

LICENSED LAND SURVEYOR
NEW JERSEY LICENSE NO. 33994
880 SO. WHITE HORSE PIKE
HAMMONTON, NEW JERSEY 08037
CD# 24GA27973300