


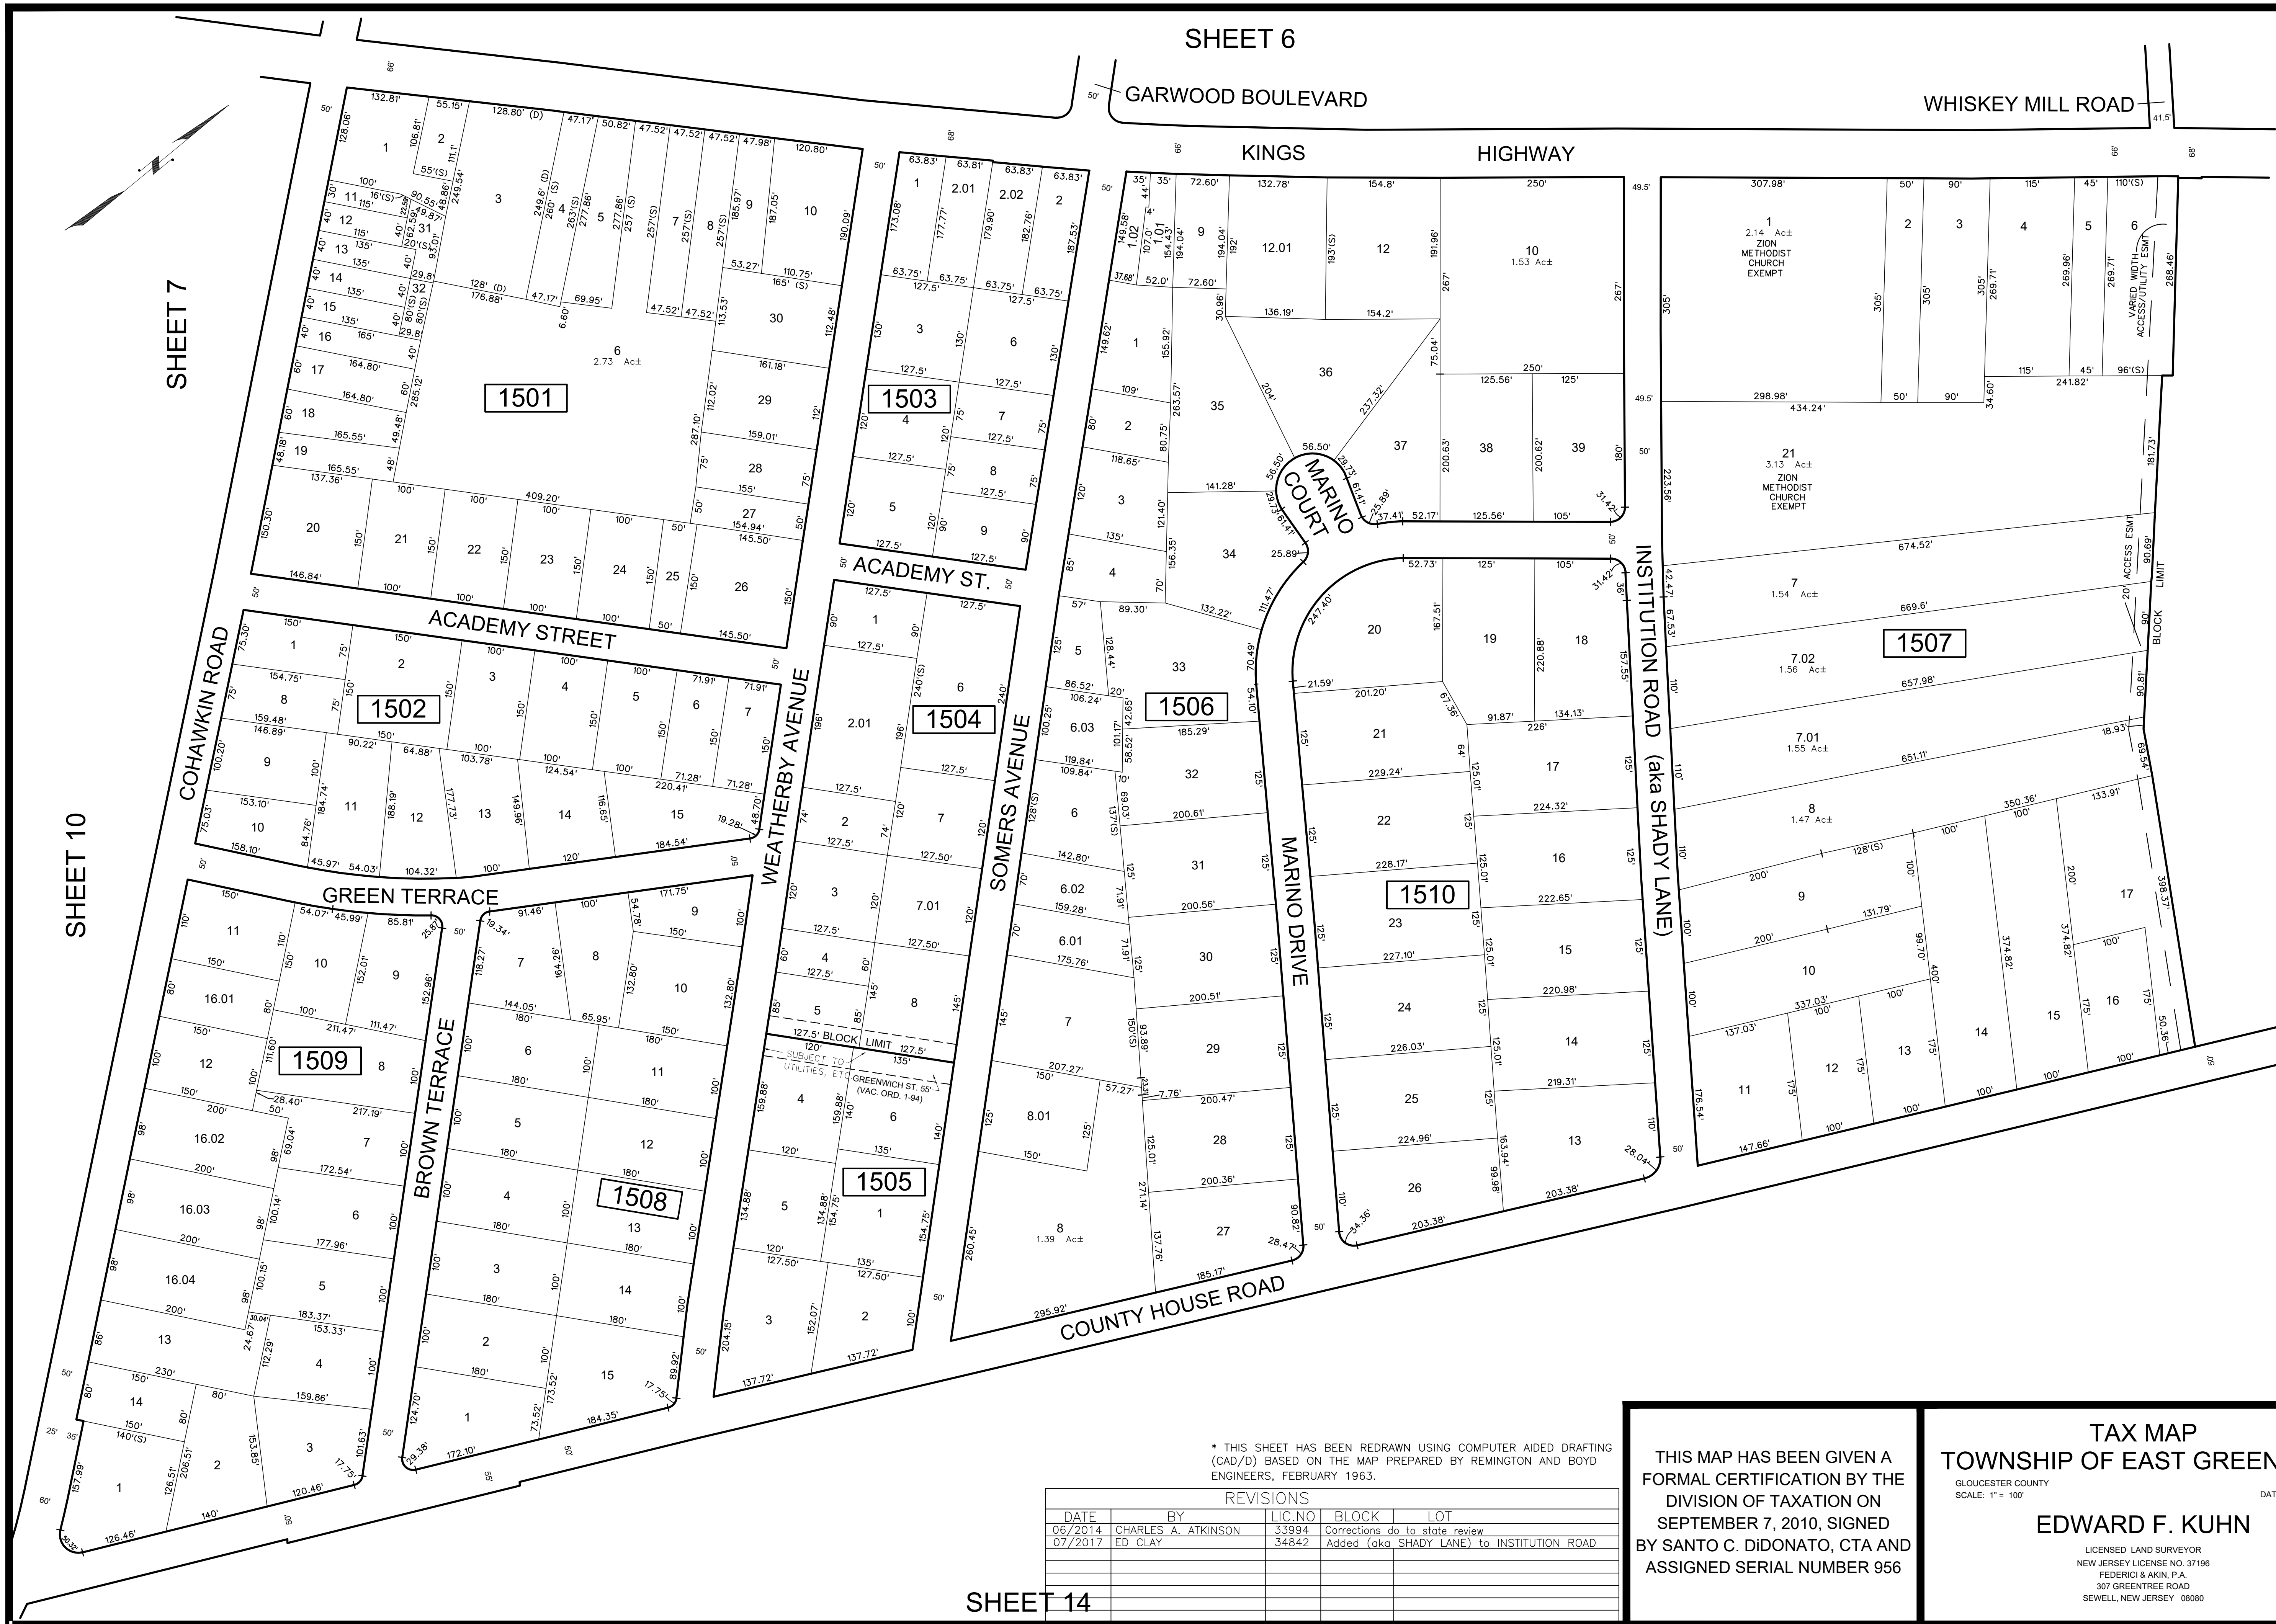

SHEET 6

GARWOOD BOULEVARD

WHISKEY MILL ROAD

KINGS

HIGHWAY

SHEET 7

SHEET 10

SHEET 16

* THIS SHEET HAS BEEN REDRAWN USING COMPUTER AIDED DRAFTING (CAD/D) BASED ON THE MAP PREPARED BY REMINGTON AND BOYD ENGINEERS, FEBRUARY 1963.

REVISIONS				
DATE	BY	LIC. NO.	BLOCK	LOT
06/2014	CHARLES A. ATKINSON	33994		Corrections do to state review
07/2017	ED CLAY	34842		Added (aka SHADY LANE) to INSTITUTION ROAD

SHEET 14

THIS MAP HAS BEEN GIVEN A FORMAL CERTIFICATION BY THE DIVISION OF TAXATION ON SEPTEMBER 7, 2010, SIGNED BY SANTO C. DiDONATO, CTA AND ASSIGNED SERIAL NUMBER 956

TAX MAP
TOWNSHIP OF EAST GREENWICH

GLoucester COUNTY
SCALE: 1" = 100'

NEW JERSEY
DATE: MAY 2010

EDWARD F. KUHN

LICENSED LAND SURVEYOR
NEW JERSEY LICENSE NO. 37196
FEDERICA A. KUH, P.A.
307 GREENTREE ROAD
SEWELL, NEW JERSEY 08080

COA# 24GAZ7973300