



REVISIONS				
DATE	BY	LIC.NO	BLOCK	LOT
08/2014	CHARLES A. ATKINSON-PLS	33994	65	1
08/2015	CHARLES A. ATKINSON-PLS	33994	71	1-3
08/2017	ED CLAY	34842	74	1 & 2
04/2022	CHARLES E. ADAMSON	42627	76	12,14-CONSOL.
06/2022	CHARLES E. ADAMSON	42627	75	19,20-CONSOL.
07/2022	CHARLES E. ADAMSON	42627	75	15,16-CONSOL.

* THIS SHEET HAS BEEN DRAWN USING COMPUTER AIDED DRAFTING/ DESIGN (CAD/D) AND COORDINATE GEOMETRY (COGO).

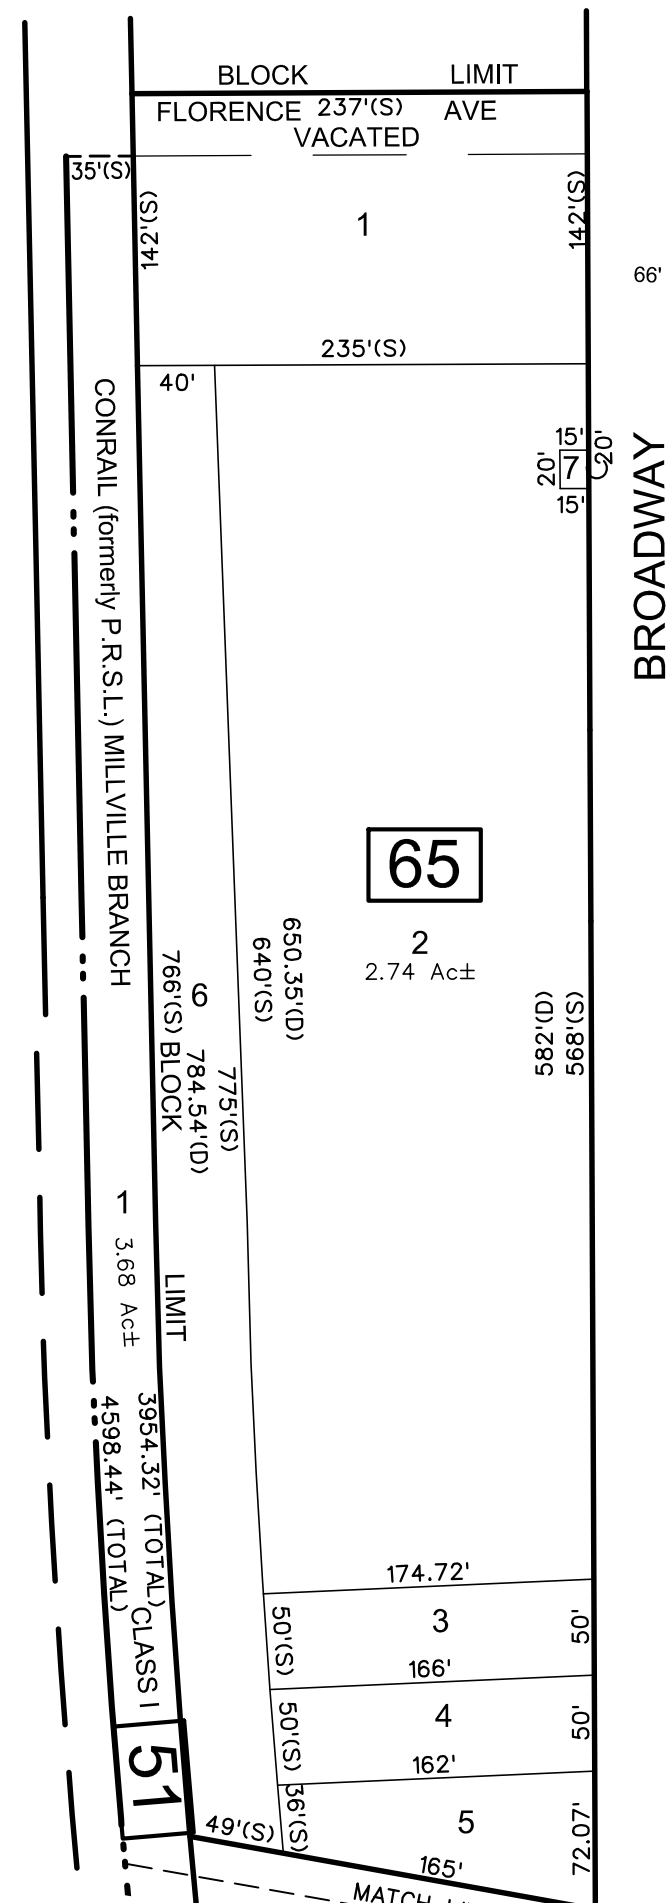

DETAIL "A"
SCALE: 1" = 100'

GLoucester County
TOWNSHIP OF WEST DEPTFORD

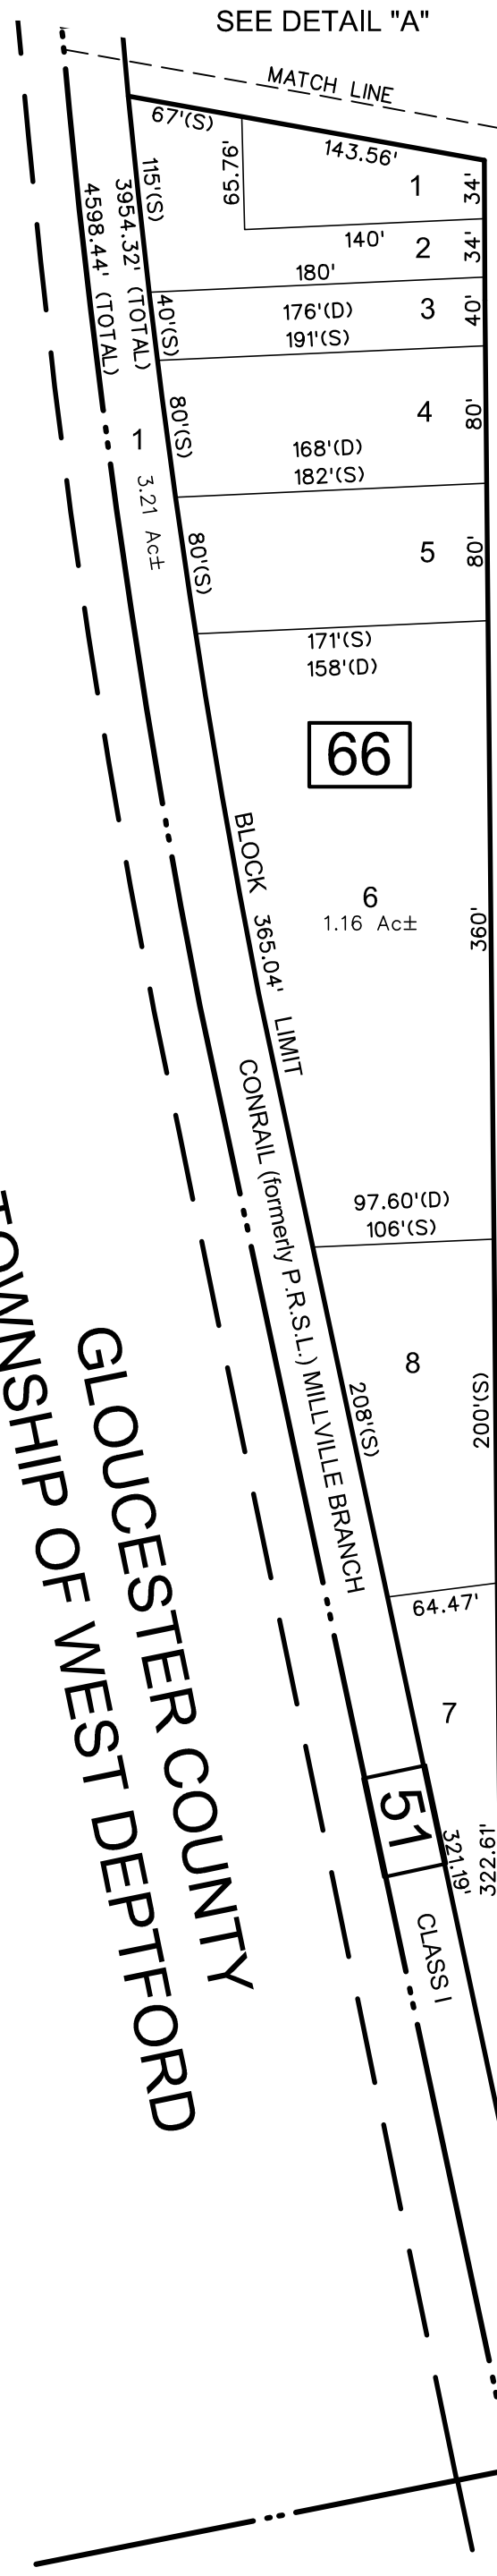

SHEET 6

SHEET 5

THIS MAP HAS BEEN GIVEN A FORMAL CERTIFICATION BY THE DIVISION OF TAXATION ON OCTOBER 29, 2013, SIGNED BY SUSAN DAVISON, CTA AND ASSIGNED SERIAL NUMBER 1028

TAX MAP
TOWNSHIP OF DEPTFORD
GLOUCESTER COUNTY
SCALE: 1" = 100'
NEW JERSEY
DATE: NOVEMBER 2012
CHARLES A. ATKINSON
PROFESSIONAL LAND SURVEYOR
NEW JERSEY LICENSE NO. 33994
850 SO. WHITE HORSE PIKE
HAMMONTON, NEW JERSEY 08037
COA# 24GA27973300