
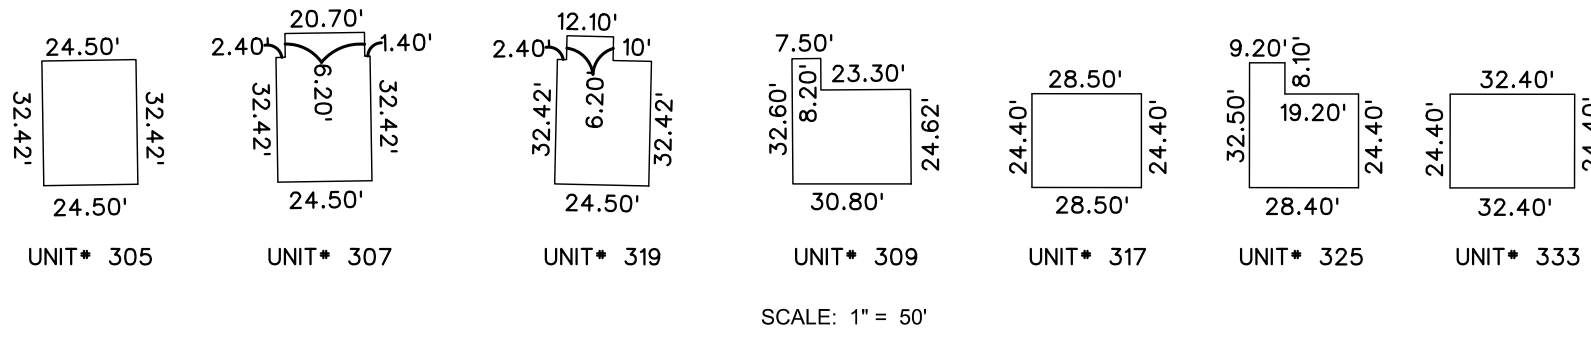
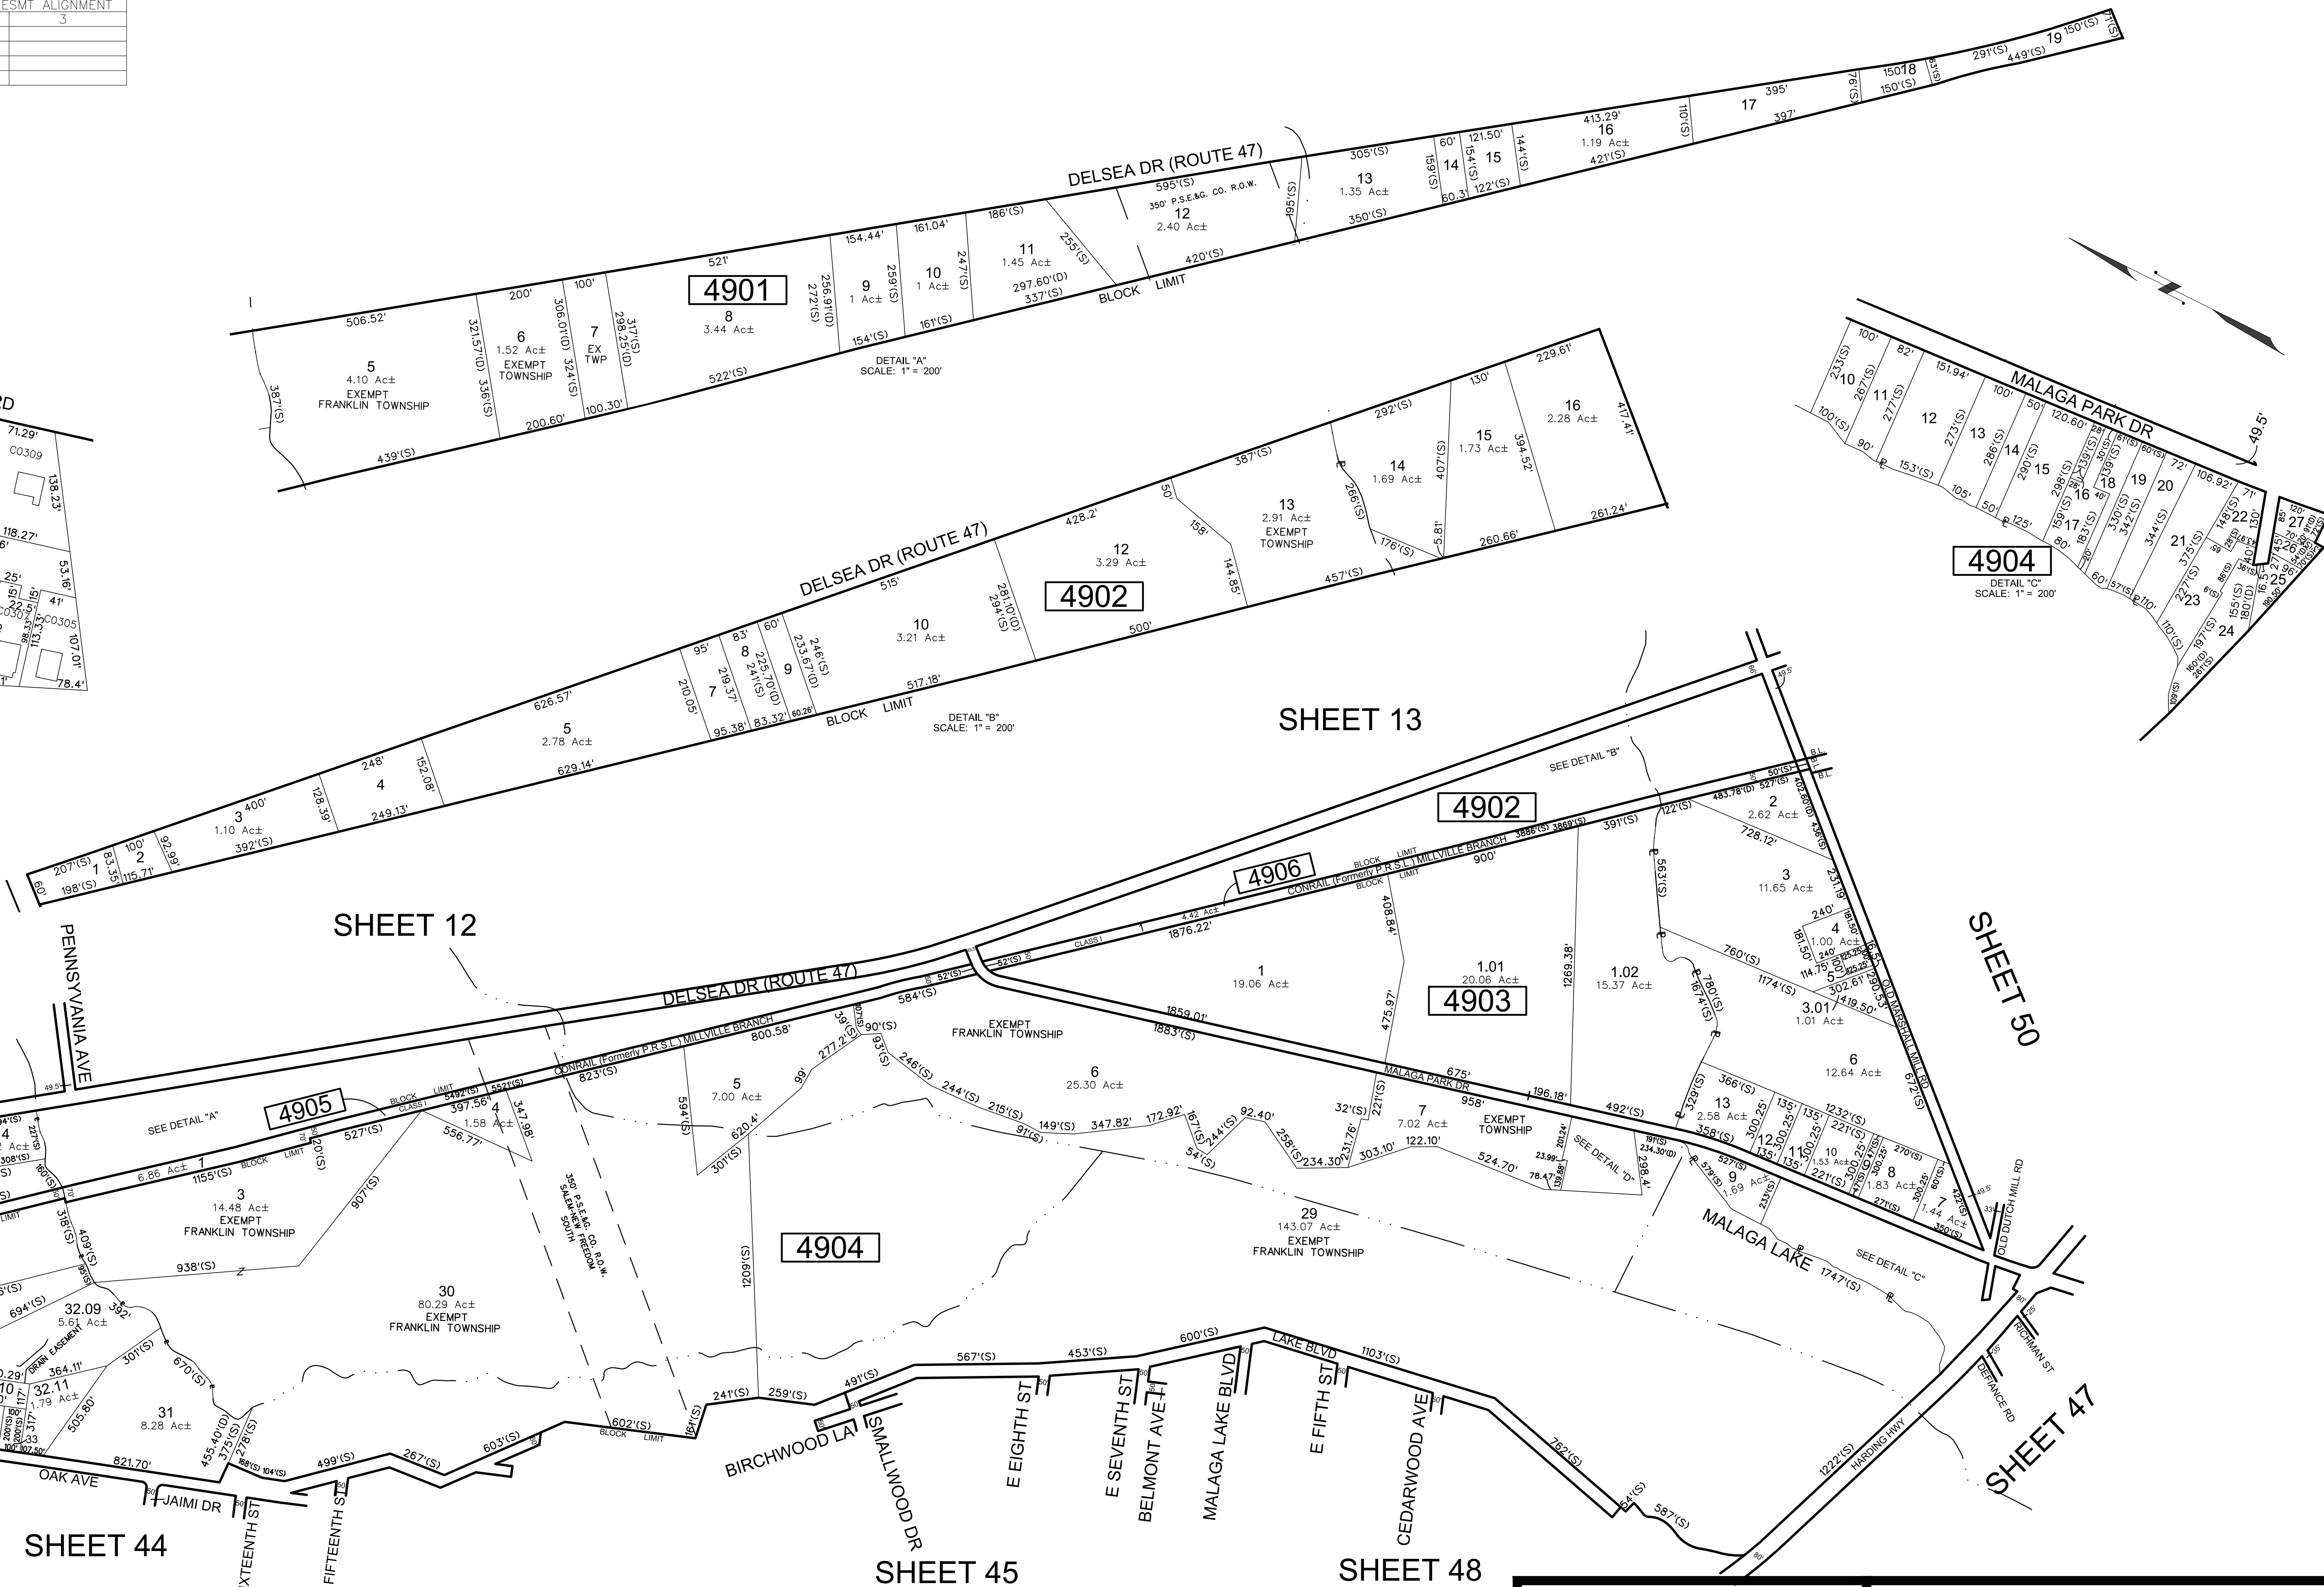


REVISIONS				
DATE	BY	LIC.NO	BLOCK	LOT
09/2015	CHARLES A. ATKINSON-ARH	33994	4903	5
10/2016	ED CLAY	34842	4904	9
11/2017	ED CLAY	34842	P.S.E.G	ESMT ALIGNMENT
10/2024	CHARLES E. ADAMSON	42627	4901	3

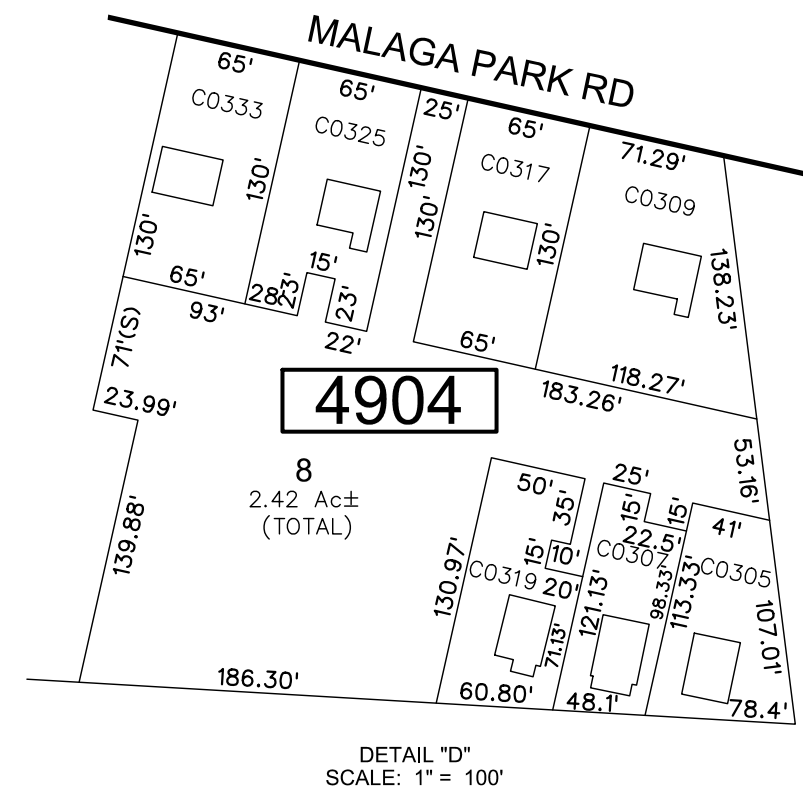

BLOCK 4904 LOT 8		
QUAL.	UNIT NUMBER	SQ. FT.
C0305	305	794.38
C0307	307	922.72
C0309	309	869.4
C0317	317	698.25
C0319	319	869.4
C0325	325	770.2
C0333	333	790.56

THIS MAP HAS BEEN GIVEN A FORMAL CERTIFICATION BY THE DIVISION OF TAXATION ON OCTOBER 1, 2014, SIGNED BY SUE DAVISON, CTA AND ASSIGNED SERIAL NUMBER 1048

TAX MAP
TOWNSHIP OF FRANKLIN

GLOUCESTER COUNTY
SCALE: 1" = 400'

NEW JERSEY
DATE: DECEMBER 2013

CHARLES A. ATKINSON

LICENSED LAND SURVEYOR
NEW JERSEY LICENSE NO. 33994
850 SO. WHITE HORSE PIKE
HAMMONTON, NEW JERSEY 08037
CO# 24GA27973300