
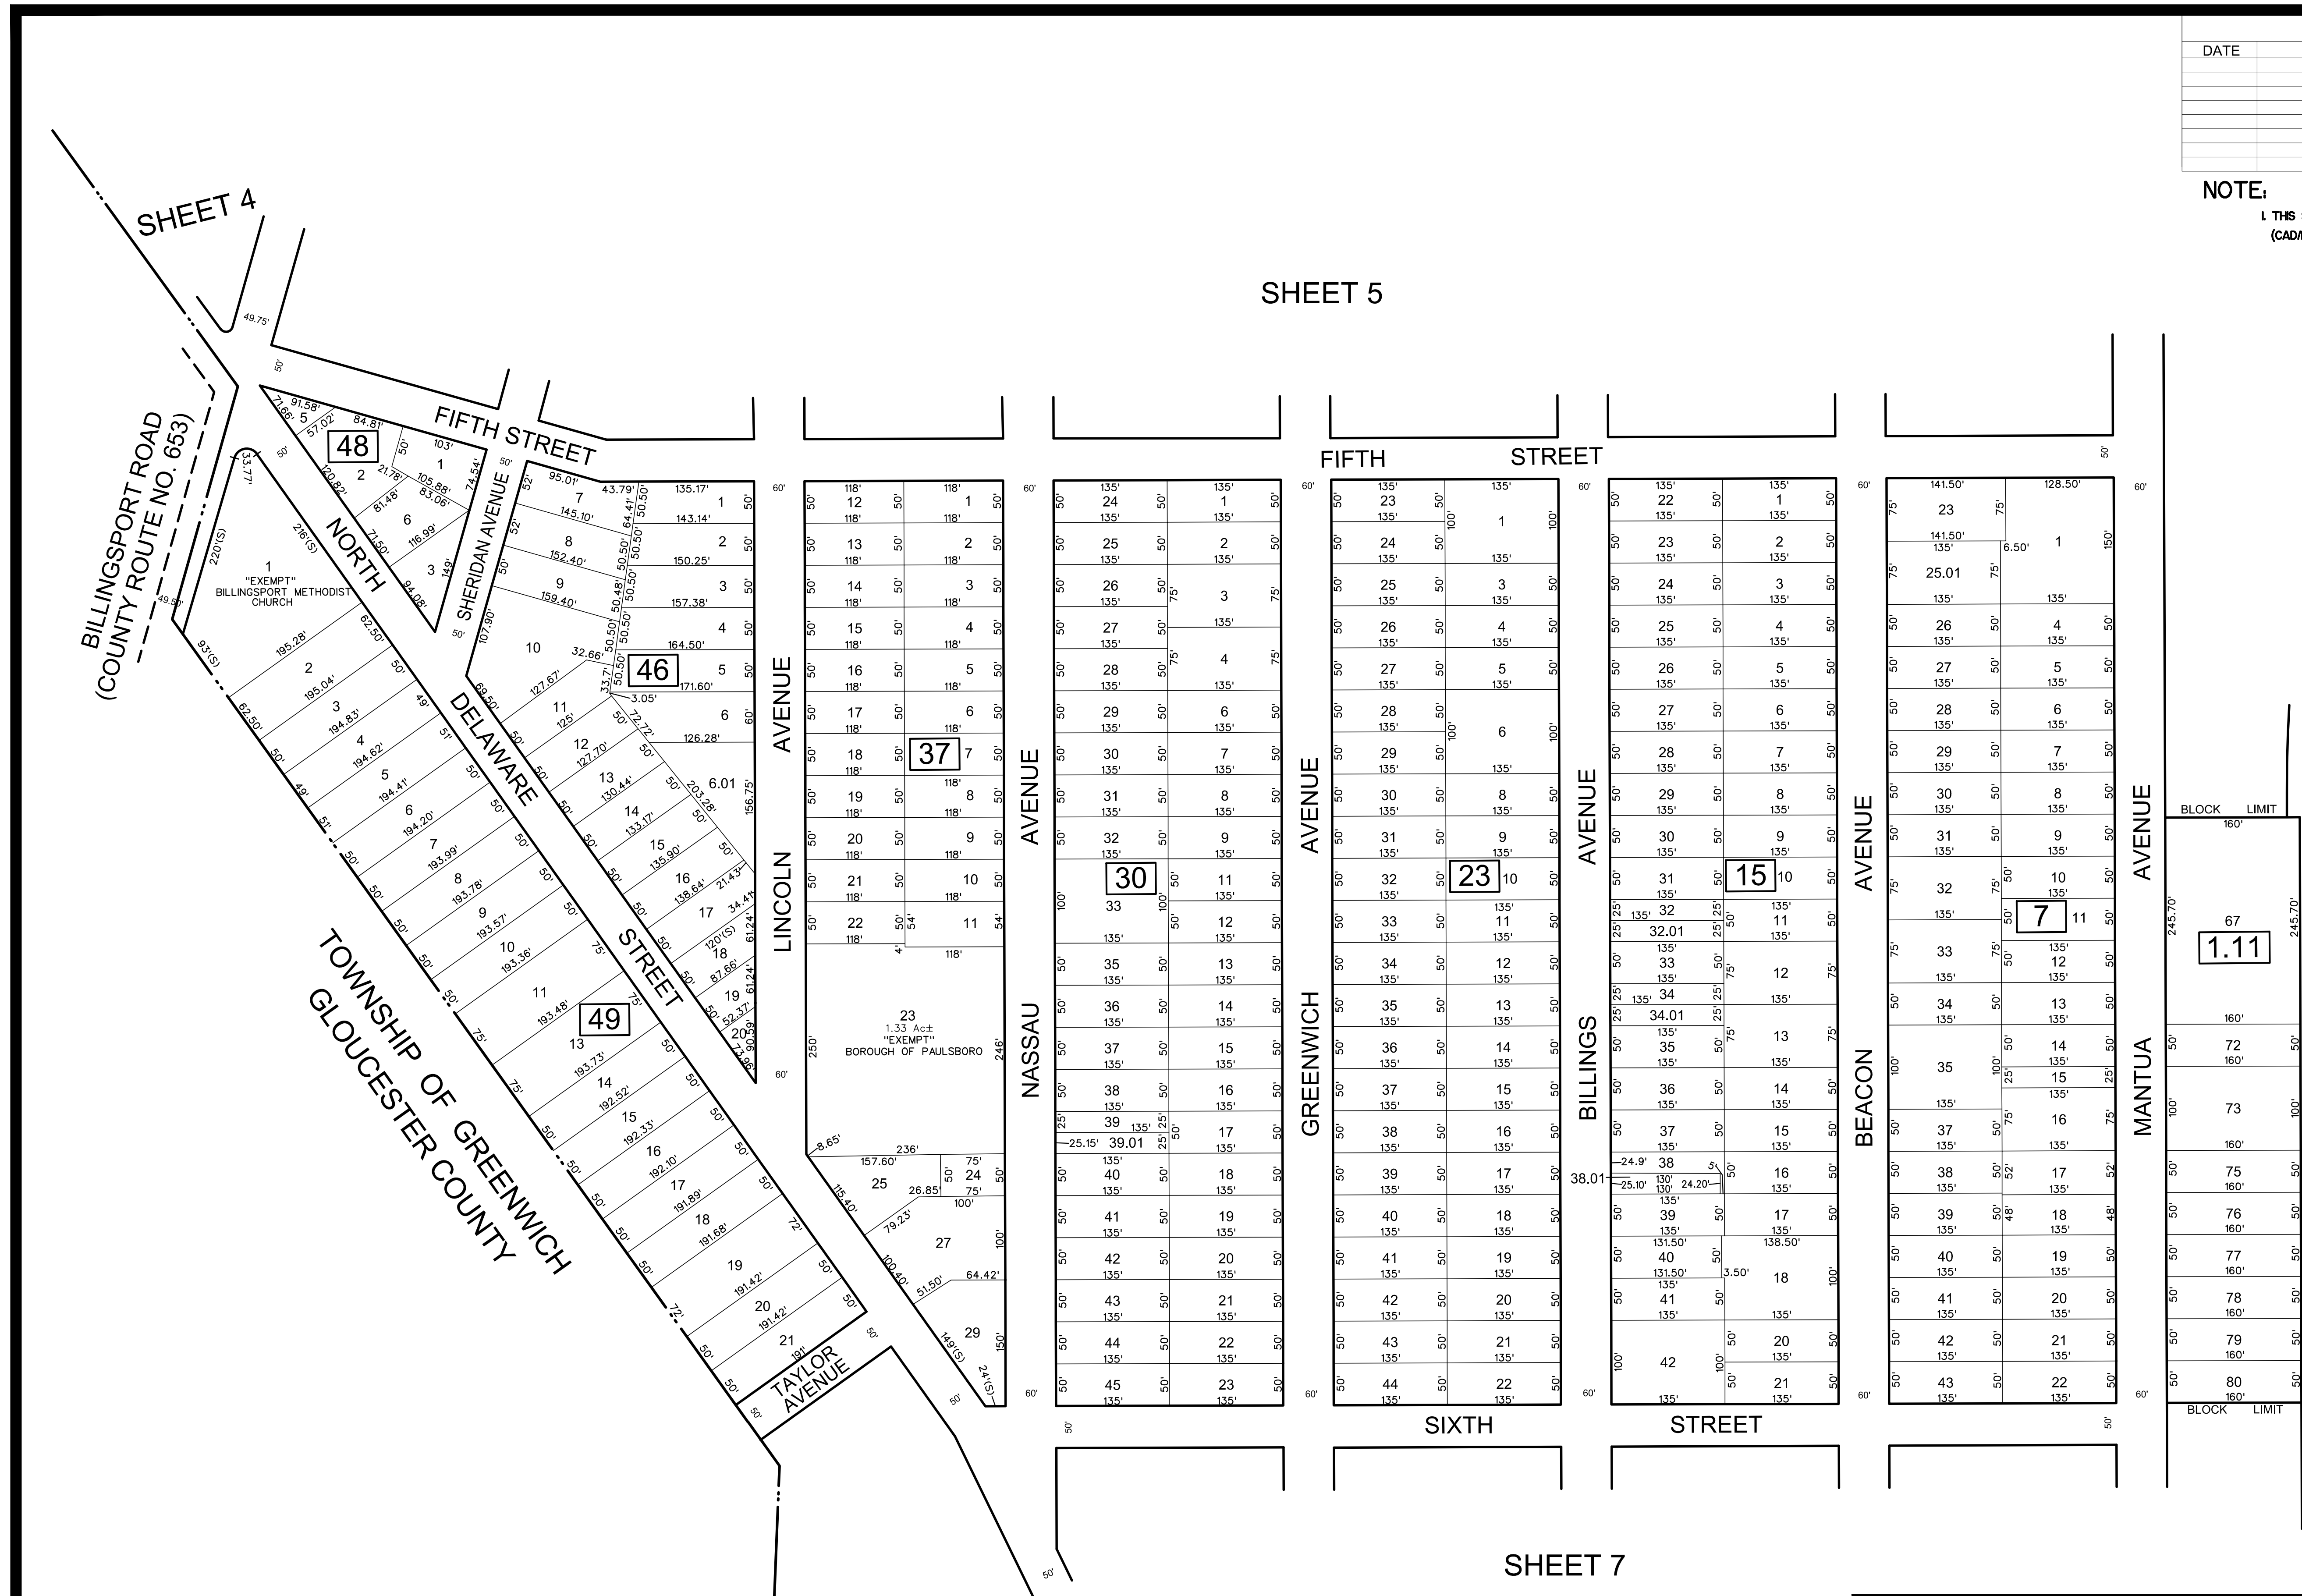


REVISIONS				
DATE	BY	LIC.NO	BLOCK	LOT

NOTE:
THIS SHEET HAS BEEN DRAWN USING COMPUTER AIDED DRAFTING/DESIGN (CAD/D) AND COORDINATE GEOMETRY (COCO).

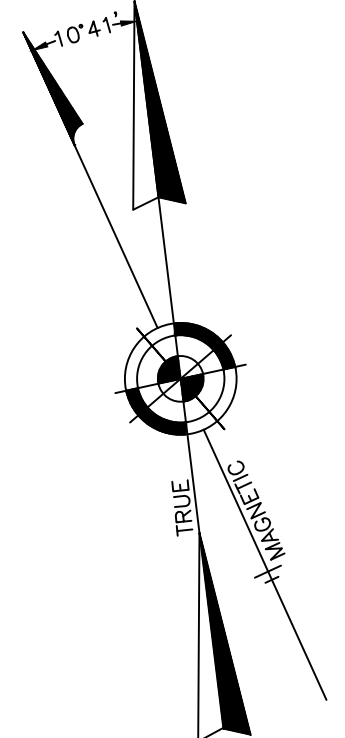

SHEET 1

THIS MAP WAS FORMALLY
CERTIFIED BY THE
DIVISION OF TAXATION ON
JANUARY 4, 2012, SIGNED
BY SUE DAVISON, CTA AND
ASSIGNED SERIAL NUMBER 979

TAX MAP
BOROUGH OF PAULSBORO
GLOUCESTER COUNTY NEW JERSEY
SCALE: 1" = 100' DATE: 5-17-2010
CHARLES E. ADAMSON NJ PROFESSIONAL LAND SURVEYOR LIC. NO. 42627
24 GA 28003800
REMINGTON & VERNICK ENGINEERS
232 KING'S HIGHWAY EAST HADDONFIELD, N.J. 08033
(856) 795-9595, FAX (856) 795-4882
WEB SITE ADDRESS: WWW.RVE.COM