


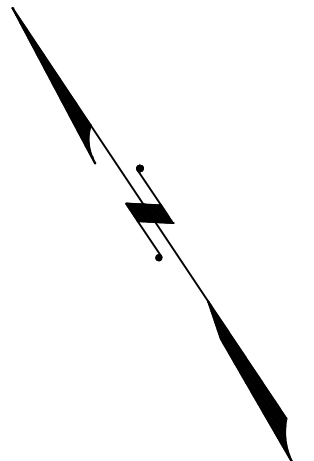

SHEET 11

SHEET 11.02

* THIS SHEET HAS BEEN DRAWN USING COMPUTER AIDED DRAFTING/ DESIGN (CAD/D) AND COORDINATE GEOMETRY (COGO).


REVISIONS				
DATE	BY	LIC.NO	BLOCK	LOT
08/2012	CHARLES A. ATKINSON-PLS	33994	192	9,11

THIS MAP HAS BEEN GIVEN A FORMAL CERTIFICATION BY THE DIVISION OF TAXATION ON DECEMBER 18, 2012, SIGNED BY SUE DAVISON, CTA AND ASSIGNED SERIAL NUMBER 1013

TAX MAP
TOWNSHIP OF WEST DEPTFORD
GLoucester County
SCALE: 1" = 100'

NEW JERSEY
DATE: JUNE 2011

CHARLES A. ATKINSON
LICENSED LAND SURVEYOR
NEW JERSEY LICENSE NO. 33994
850 SO. WHITE HORSE PIKE
HAMMONTON, NEW JERSEY 08037
COA# 24GA27973300

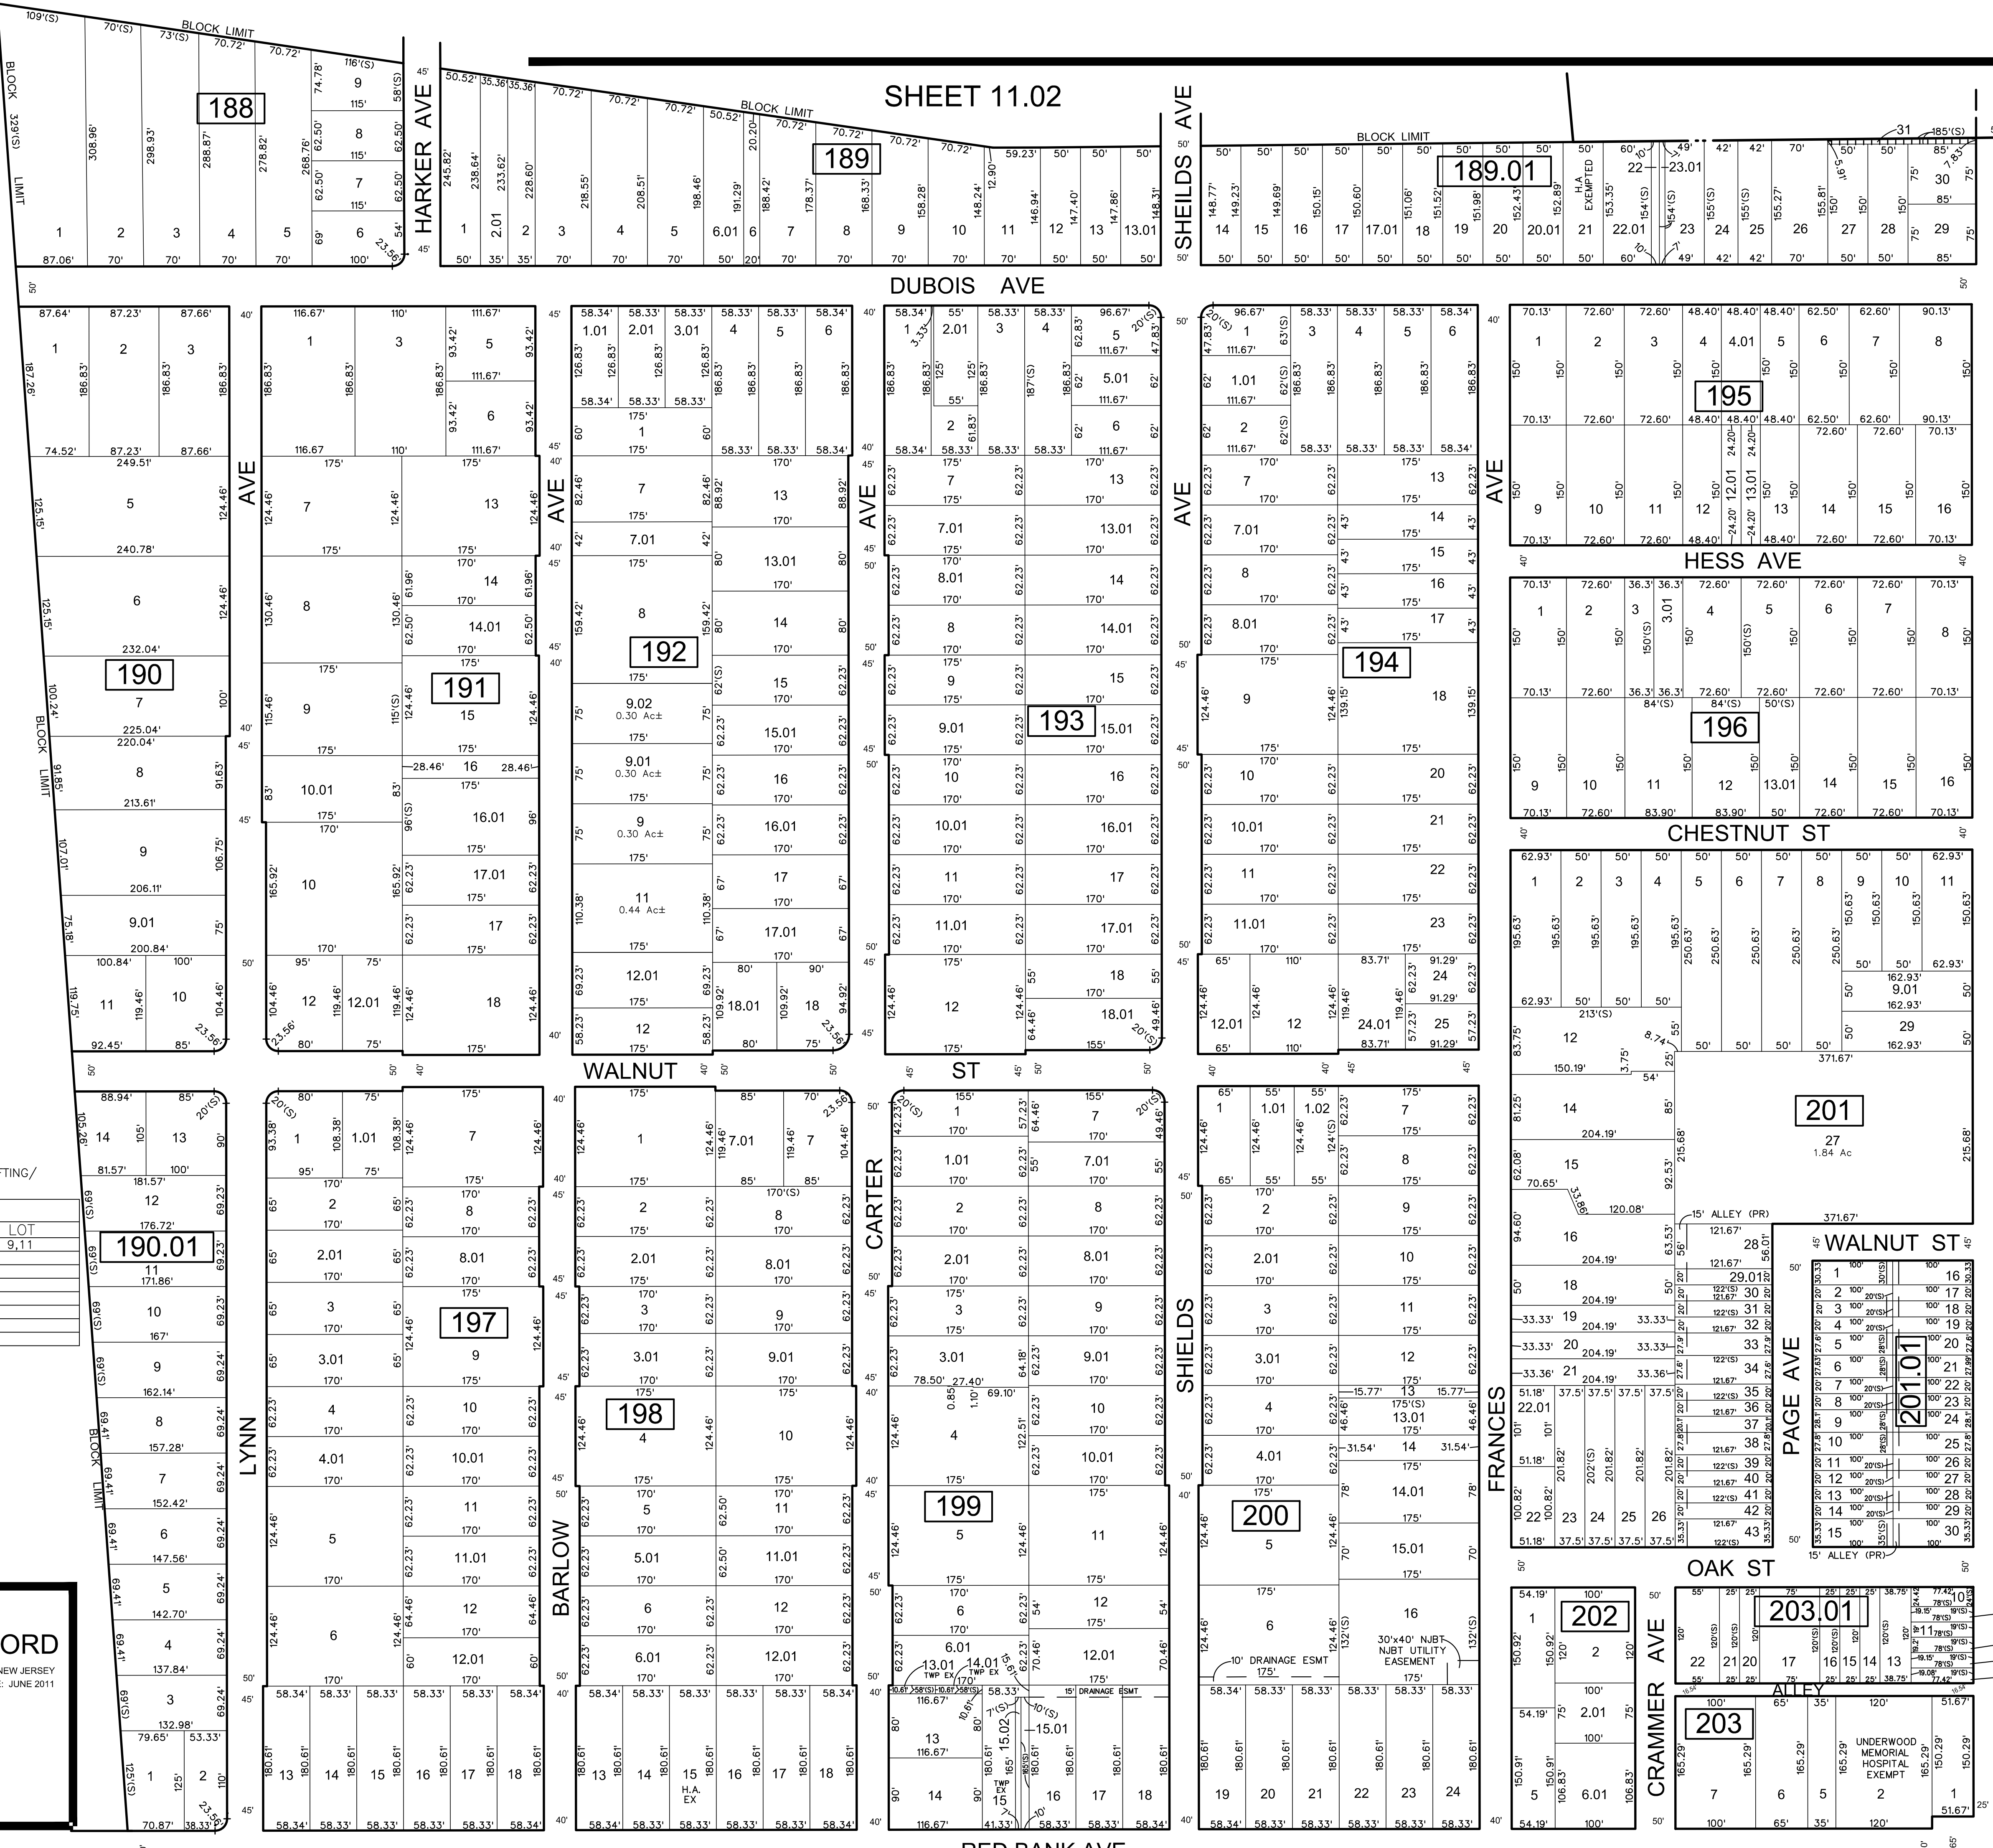

GLoucester County
City of Woodbury