

REVISIONS				
DATE	BY	LIC. NO.	BLOCK	LOT
08/2017	ED. CLAY	34842	423	9 & 10
11/2017	ED. CLAY	34842	423	11-12


* THIS SHEET HAS BEEN DRAWN USING COMPUTER AIDED DRAFTING/ DESIGN (CAD/D) AND COORDINATE GEOMETRY (COGO).

SHEET 43

SHEET 44

SHEET 44

SHEET 37

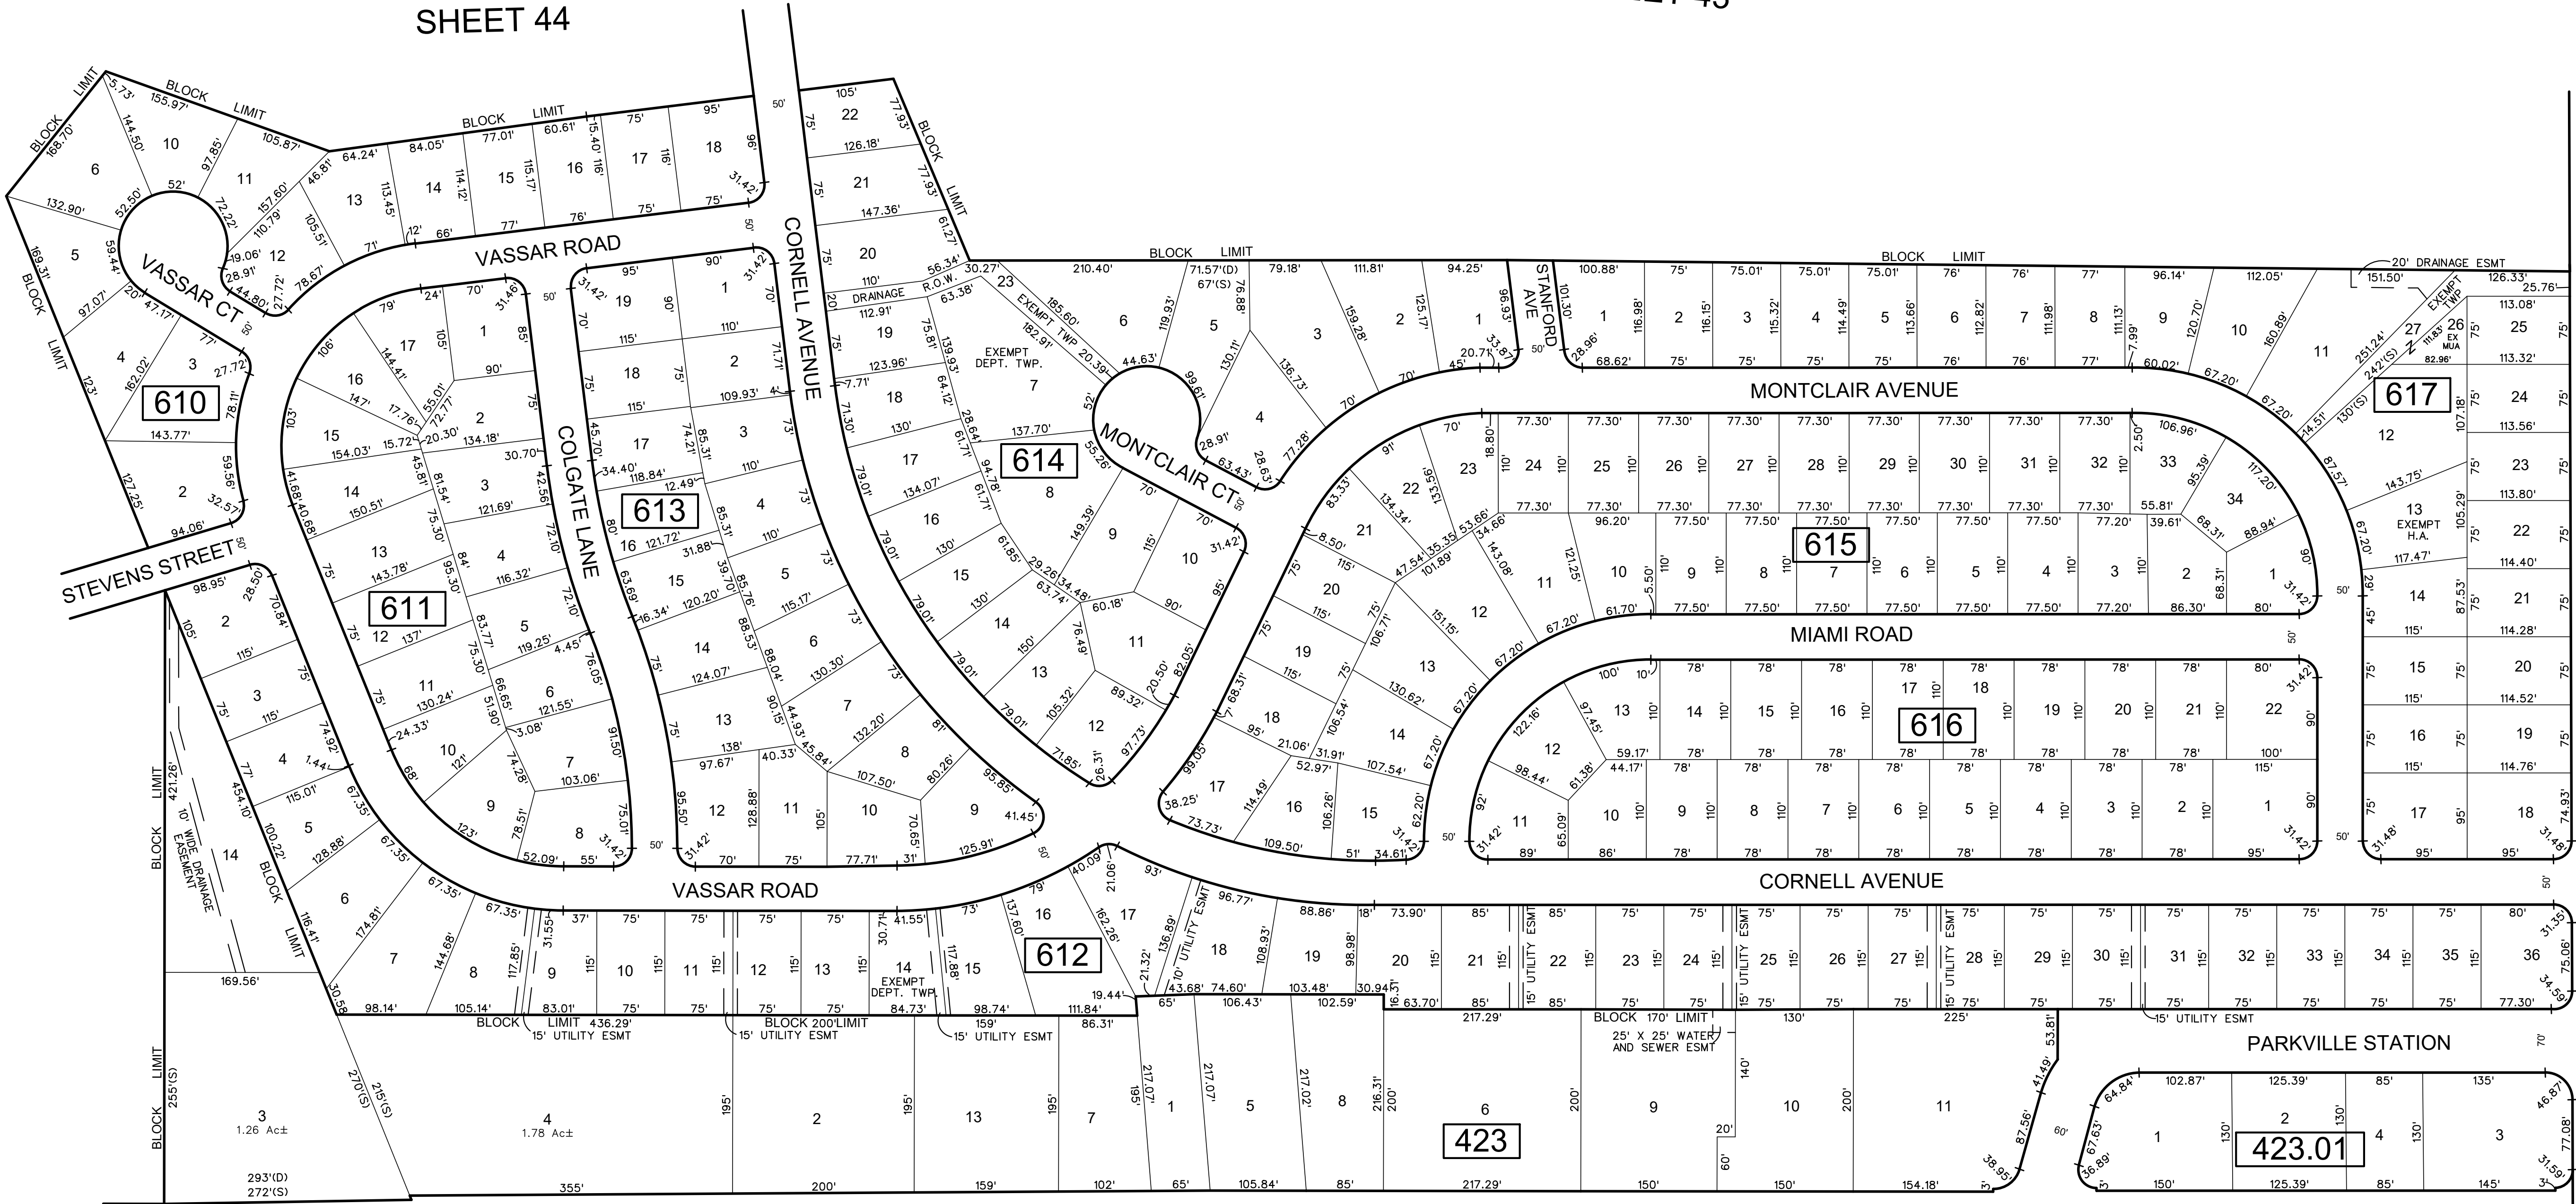

MANTUA PIKE (Formerly MULICA HILL - WOODBURY TURNPIKE)

TOWNSHIP OF WEST DEPTFORD
GLOUCESTER COUNTY

THIS MAP HAS BEEN GIVEN A FORMAL CERTIFICATION BY THE DIVISION OF TAXATION ON OCTOBER 29, 2013, SIGNED BY SUSAN DAVISON, CTA AND ASSIGNED SERIAL NUMBER 1028

TAX MAP
TOWNSHIP OF DEPTFORD
GLOUCESTER COUNTY
SCALE: 1" = 100'
CHARLES A. ATKINSON
PROFESSIONAL LAND SURVEYOR
NEW JERSEY LICENSE NO. 33994
850 SO. WHITE HORSE PIKE
HAMMONTON, NEW JERSEY 08037
COA# 24GA27973300

NEW JERSEY
DATE: NOVEMBER 2012