


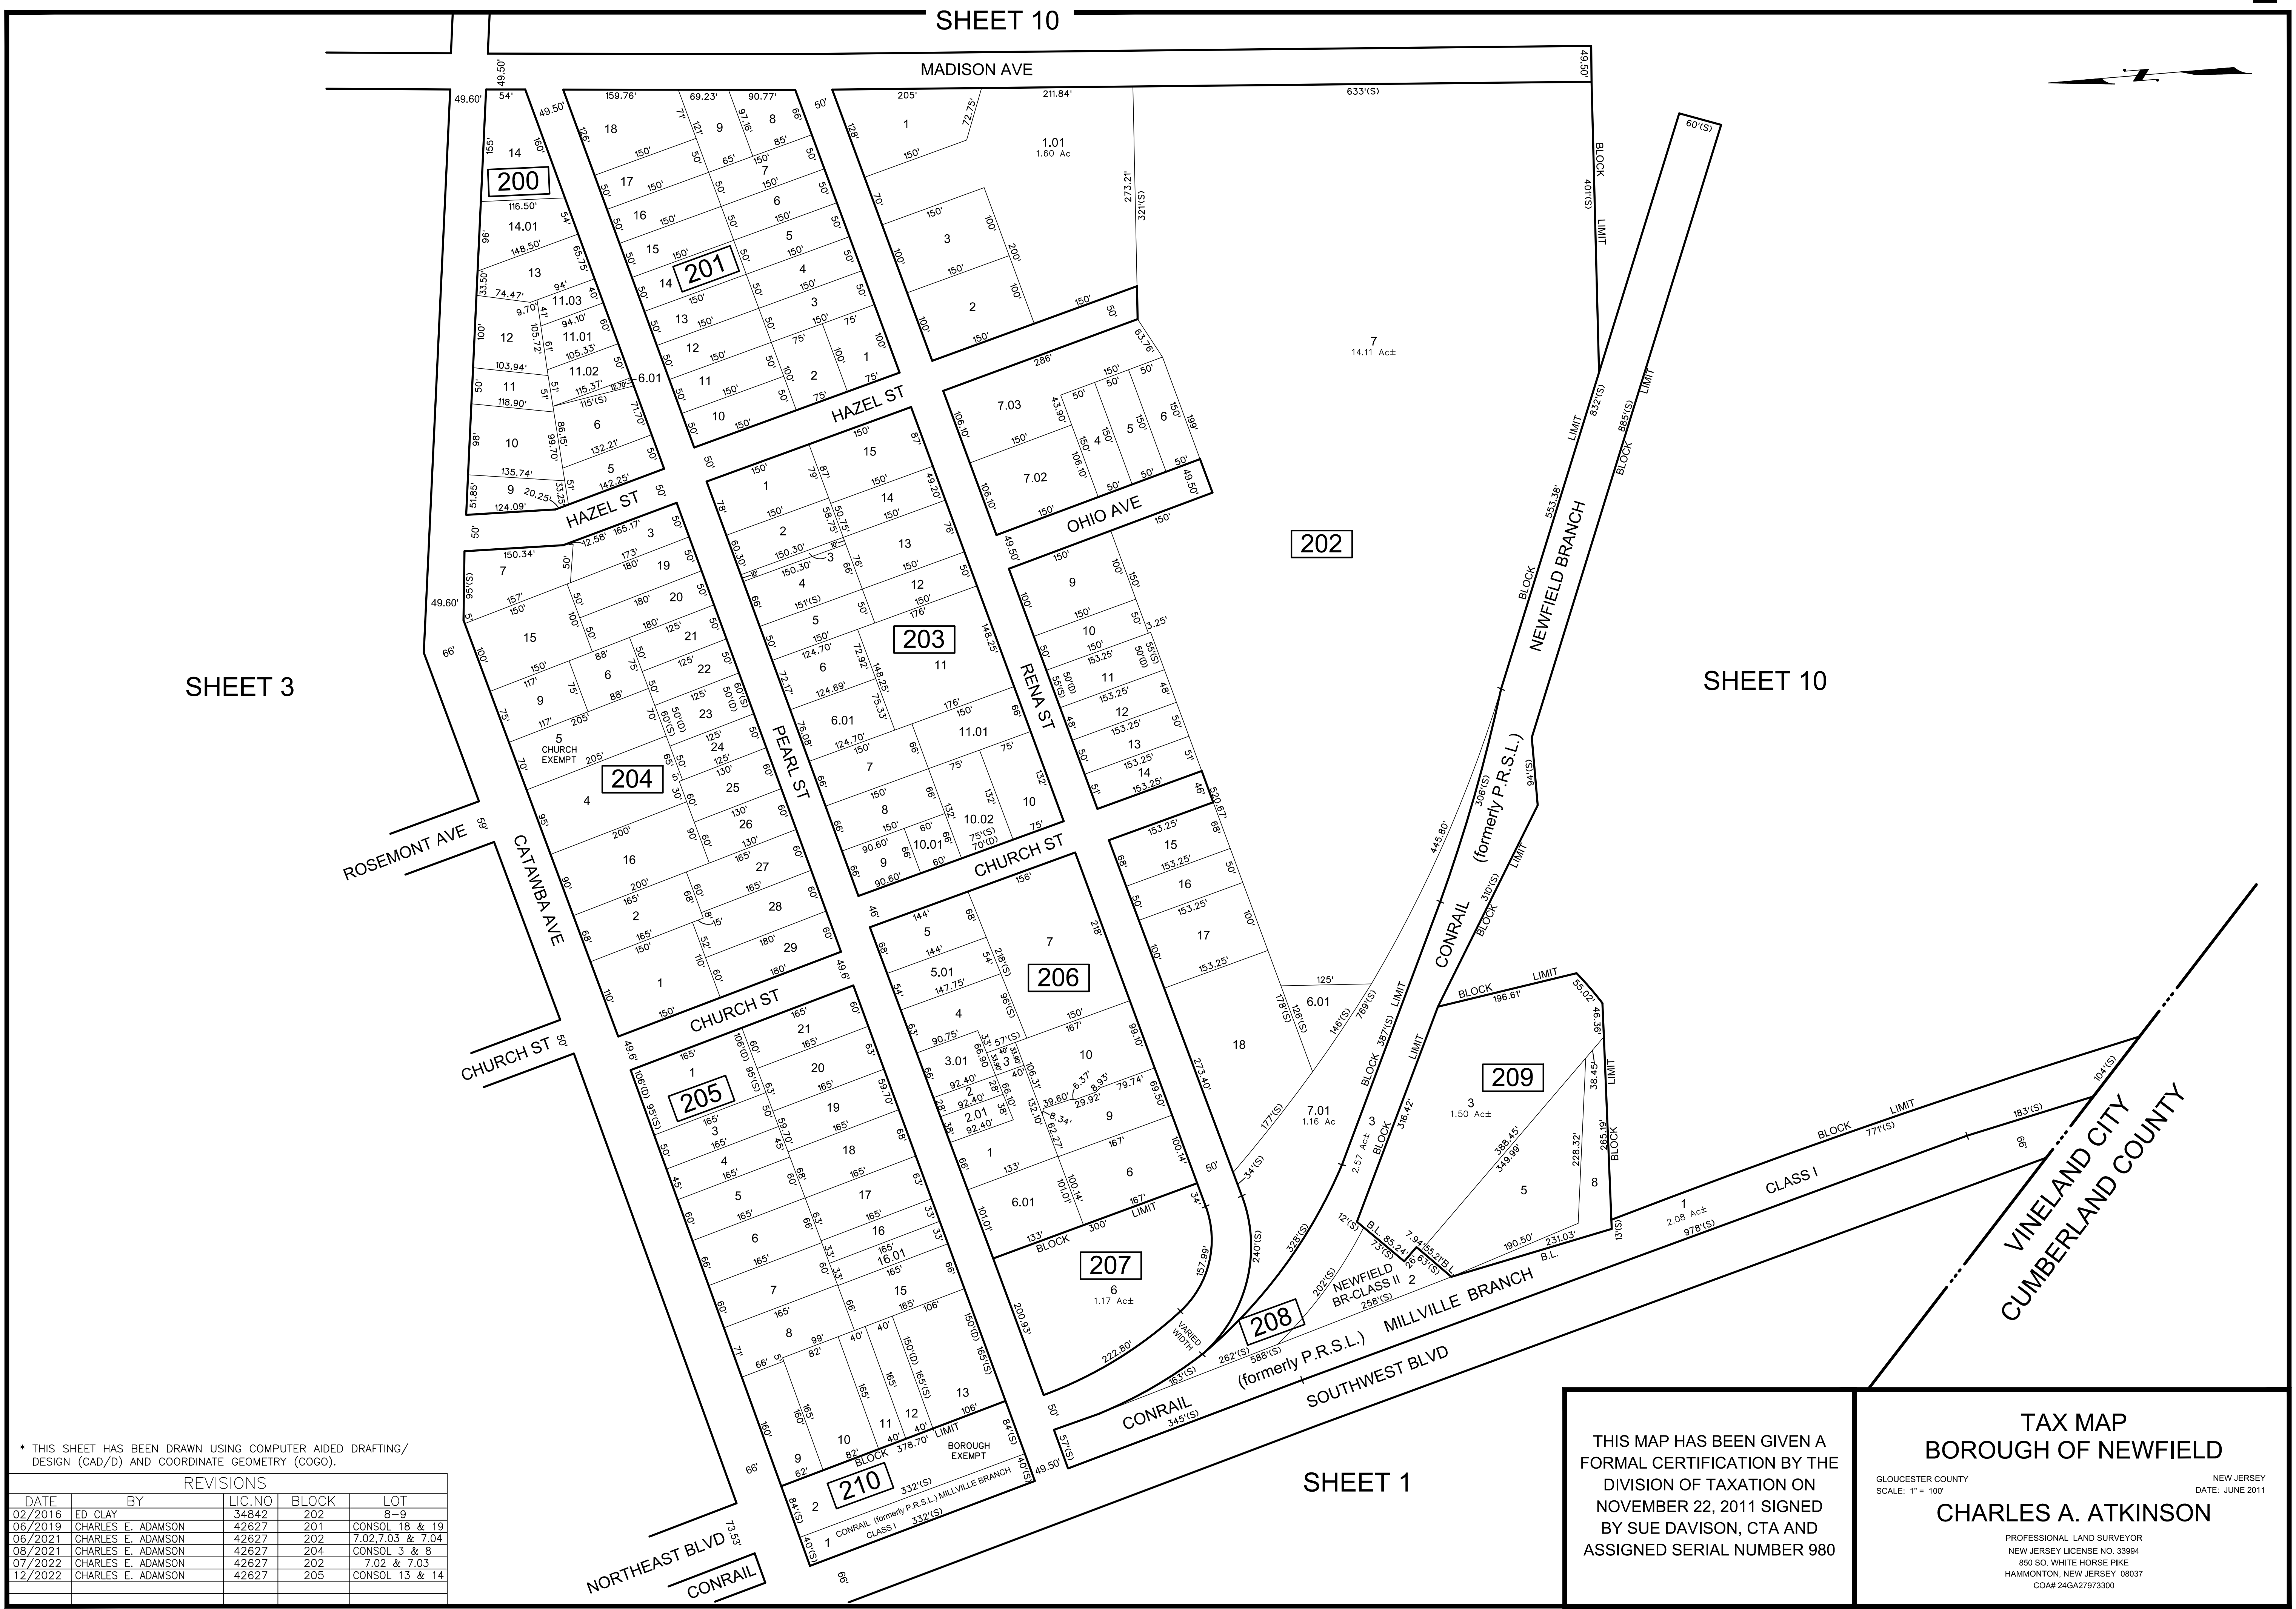

* THIS SHEET HAS BEEN DRAWN USING COMPUTER AIDED DRAFTING/ DESIGN (CAD/D) AND COORDINATE GEOMETRY (COGO).

REVISIONS				
DATE	BY	LIC. NO	BLOCK	LOT
02/2016	ED CLAY	34842	202	8-9
06/2019	CHARLES E. ADAMSON	42627	201	CONSOL 18 & 19
06/2021	CHARLES E. ADAMSON	42627	202	7.02, 7.03 & 7.04
08/2021	CHARLES E. ADAMSON	42627	204	CONSOL 3 & 8
07/2022	CHARLES E. ADAMSON	42627	202	7.02 & 7.03
12/2022	CHARLES E. ADAMSON	42627	205	CONSOL 13 & 14

THIS MAP HAS BEEN GIVEN A FORMAL CERTIFICATION BY THE DIVISION OF TAXATION ON NOVEMBER 22, 2011 SIGNED BY SUE DAVISON, CTA AND ASSIGNED SERIAL NUMBER 980

TAX MAP
BOROUGH OF NEWFIELD
GLoucester COUNTY
SCALE: 1" = 100'
NEW JERSEY
DATE: JUNE 2011
CHARLES A. ATKINSON
PROFESSIONAL LAND SURVEYOR
NEW JERSEY LICENSE NO. 33994
850 SO. WHITE HORSE PIKE
HAMMONTON, NEW JERSEY 08037
COA# 24GA27973300