


REVISIONS				
DATE	BY	LIC. NO.	BLOCK	LOT
02/2016	ED CLAY	34842	479	6,17

* THIS SHEET HAS BEEN DRAWN USING COMPUTER AIDED DRAFTING/ DESIGN (CAD/D) AND COORDINATE GEOMETRY (COGO).

SHEET 8.06

SHEET 10

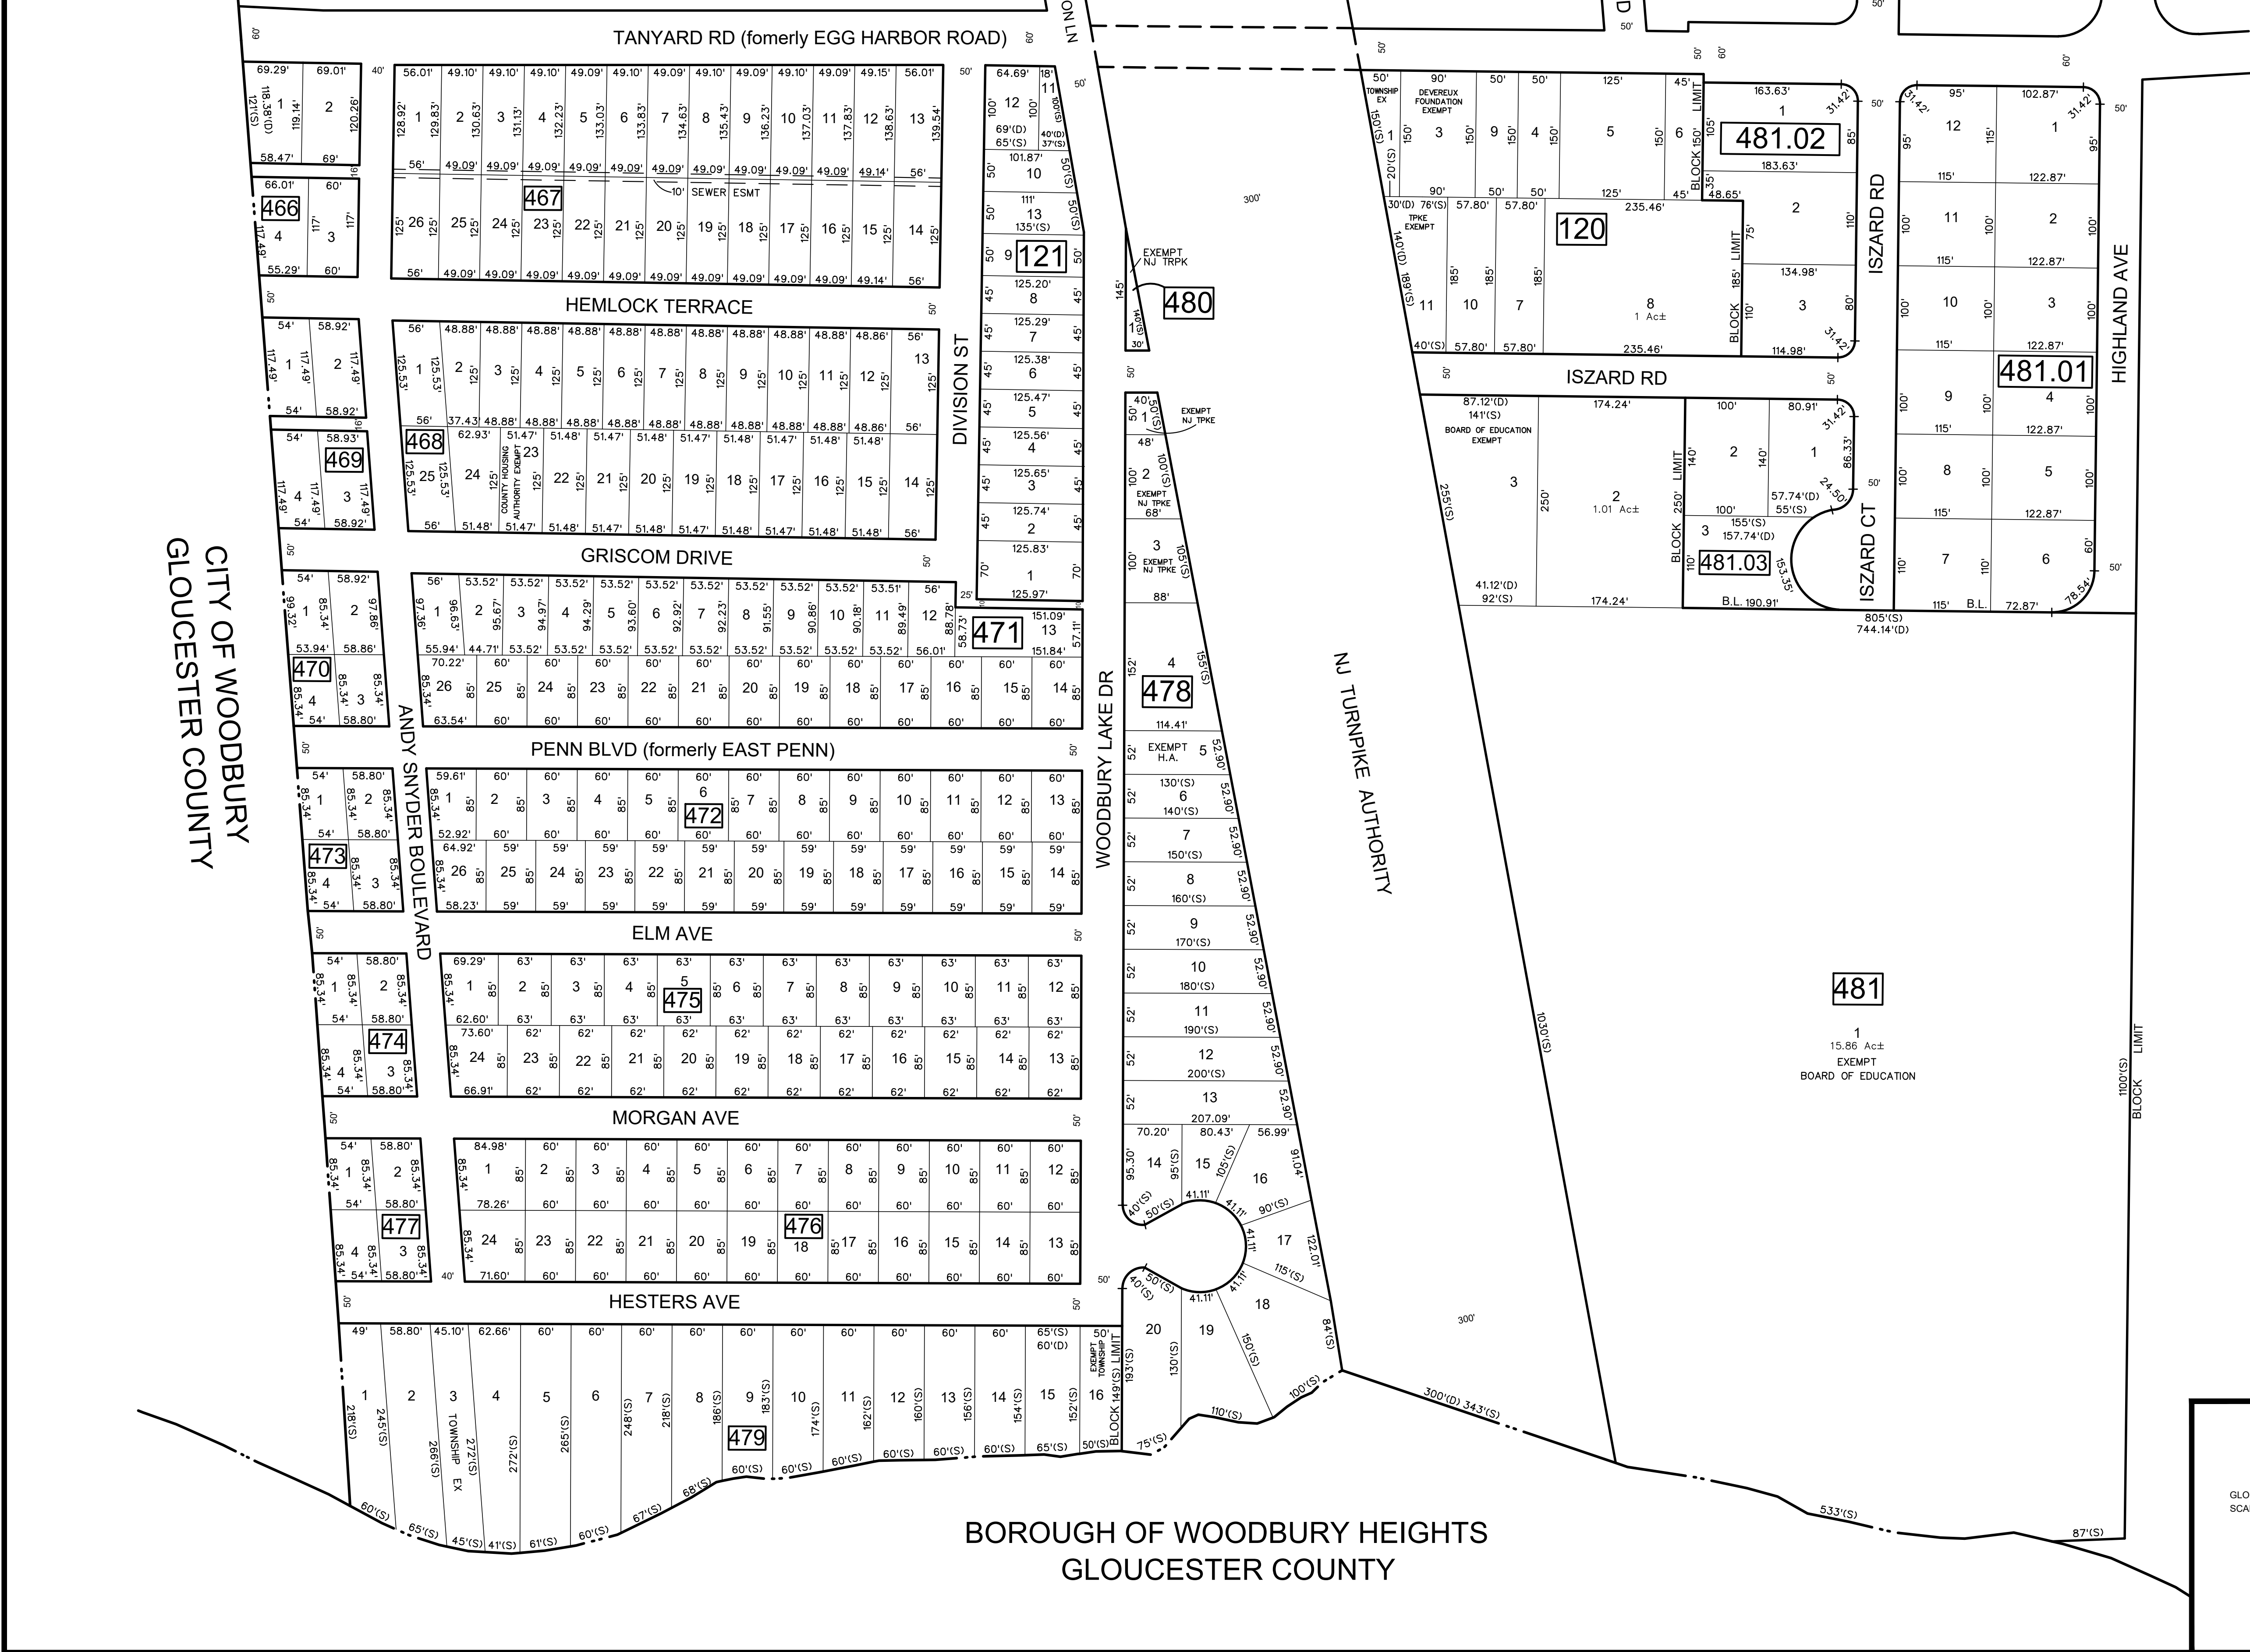

SHEET 8.02

THIS MAP HAS BEEN GIVEN A FORMAL CERTIFICATION BY THE DIVISION OF TAXATION ON OCTOBER 29, 2013, SIGNED BY SUSAN DAVISON, CTA AND ASSIGNED SERIAL NUMBER 1028

TAX MAP
TOWNSHIP OF DEPTFORD
GLoucester COUNTY
SCALE: 1" = 100'
NEW JERSEY
DATE: NOVEMBER 2012
CHARLES A. ATKINSON
PROFESSIONAL LAND SURVEYOR
NEW JERSEY LICENSE NO. 33994
850 SO. WHITE HORSE PIKE
HAMMONTON, NEW JERSEY 08037
COA# 24GA27973300