
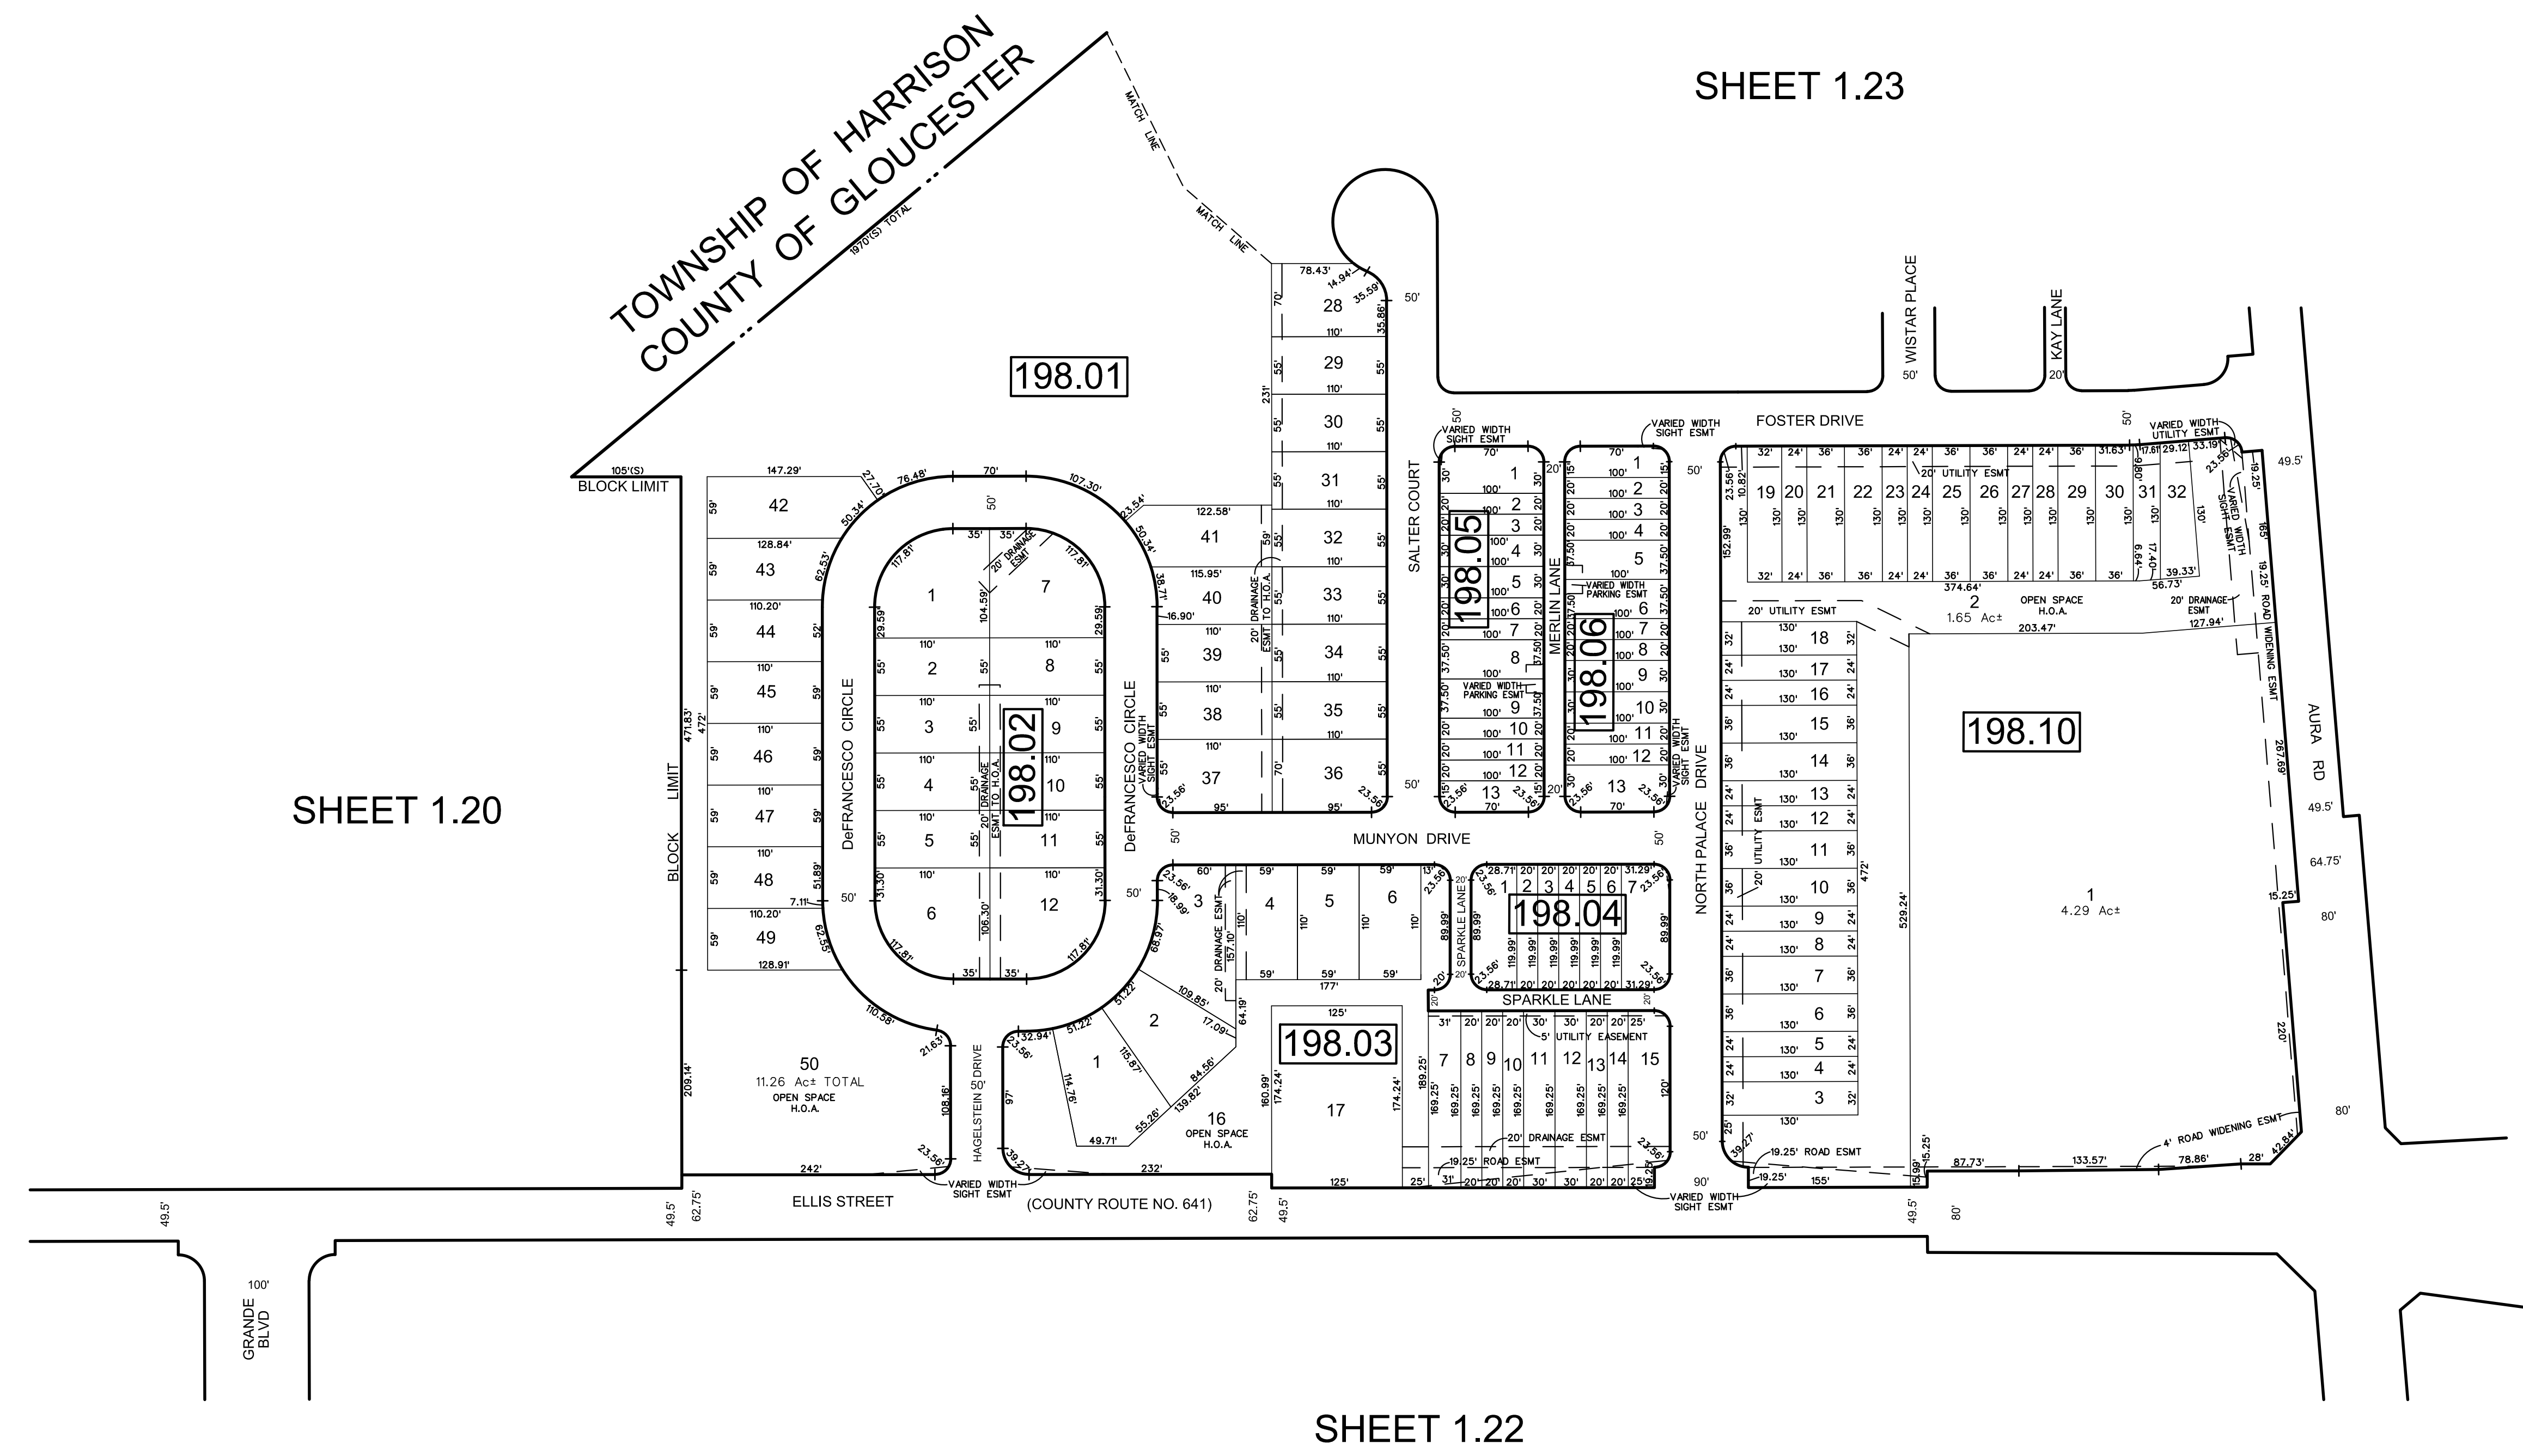


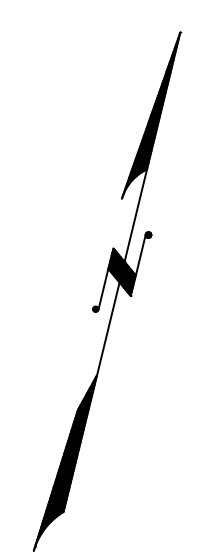

* THIS SHEET HAS BEEN DRAWN USING COMPUTER AIDED DRAFTING/
DESIGN (CAD/D) AND COORDINATE GEOMETRY (COCO).

REVISIONS				
DATE	BY	LIC. NO	BLOCK	LOT
07/2023	CHARLES E. ADAMSON	42627	198.10	1-CAMELOT PHASE 2

THIS MAP HAS BEEN GIVEN A
FORMAL CERTIFICATION BY THE
DIVISION OF TAXATION ON
FEBRUARY 2, 1999 SIGNED
BY WILLIAM H. BLACK, CTA AND
ASSIGNED SERIAL NUMBER 783

TAX MAP
BOROUGH OF GLASSBORO
GLOUCESTER COUNTY NEW JERSEY
SCALE: 1" = 100' DATE: 4-26-2007
CHARLES E. ADAMSON NJ PROFESSIONAL LAND SURVEYOR LIC. NO. 42627

REMINGTON & VERNICK ENGINEERS
232 KINGS HIGHWAY EAST HADDONFIELD, N.J. 08033
(856) 795-9595, FAX (856) 795-4682
WEB SITE ADDRESS: WWW.RVE.COM