


REVISIONS				
DATE	BY	LIC. NO.	BLOCK	LOT
03/2015	CHARLES A. ATKINSON-PLS	33994	417	12
05/2015	CHARLES A. ATKINSON-PLS	33994	417	12,12.01
07/2015	CHARLES A. ATKINSON-PLS	33994	417	8
11/2015	CHARLES A. ATKINSON-PLS	33994	422	29,33
04/2020	CHARLES E. ADAMSON	42627	422	31 & 34-CONSOL.
02/2023	CHARLES E. ADAMSON	42627	417.01	10&10.01 SUBDIV.
07/2023	CHARLES E. ADAMSON	42627	PRIVATE ROAD LABELS	
12/2024	CHARLES E. ADAMSON	42627	421	2&3-LOT LINE

* THIS SHEET HAS BEEN DRAWN USING COMPUTER AIDED DRAFTING/
DESIGN (CAD/D) AND COORDINATE GEOMETRY (COGO).

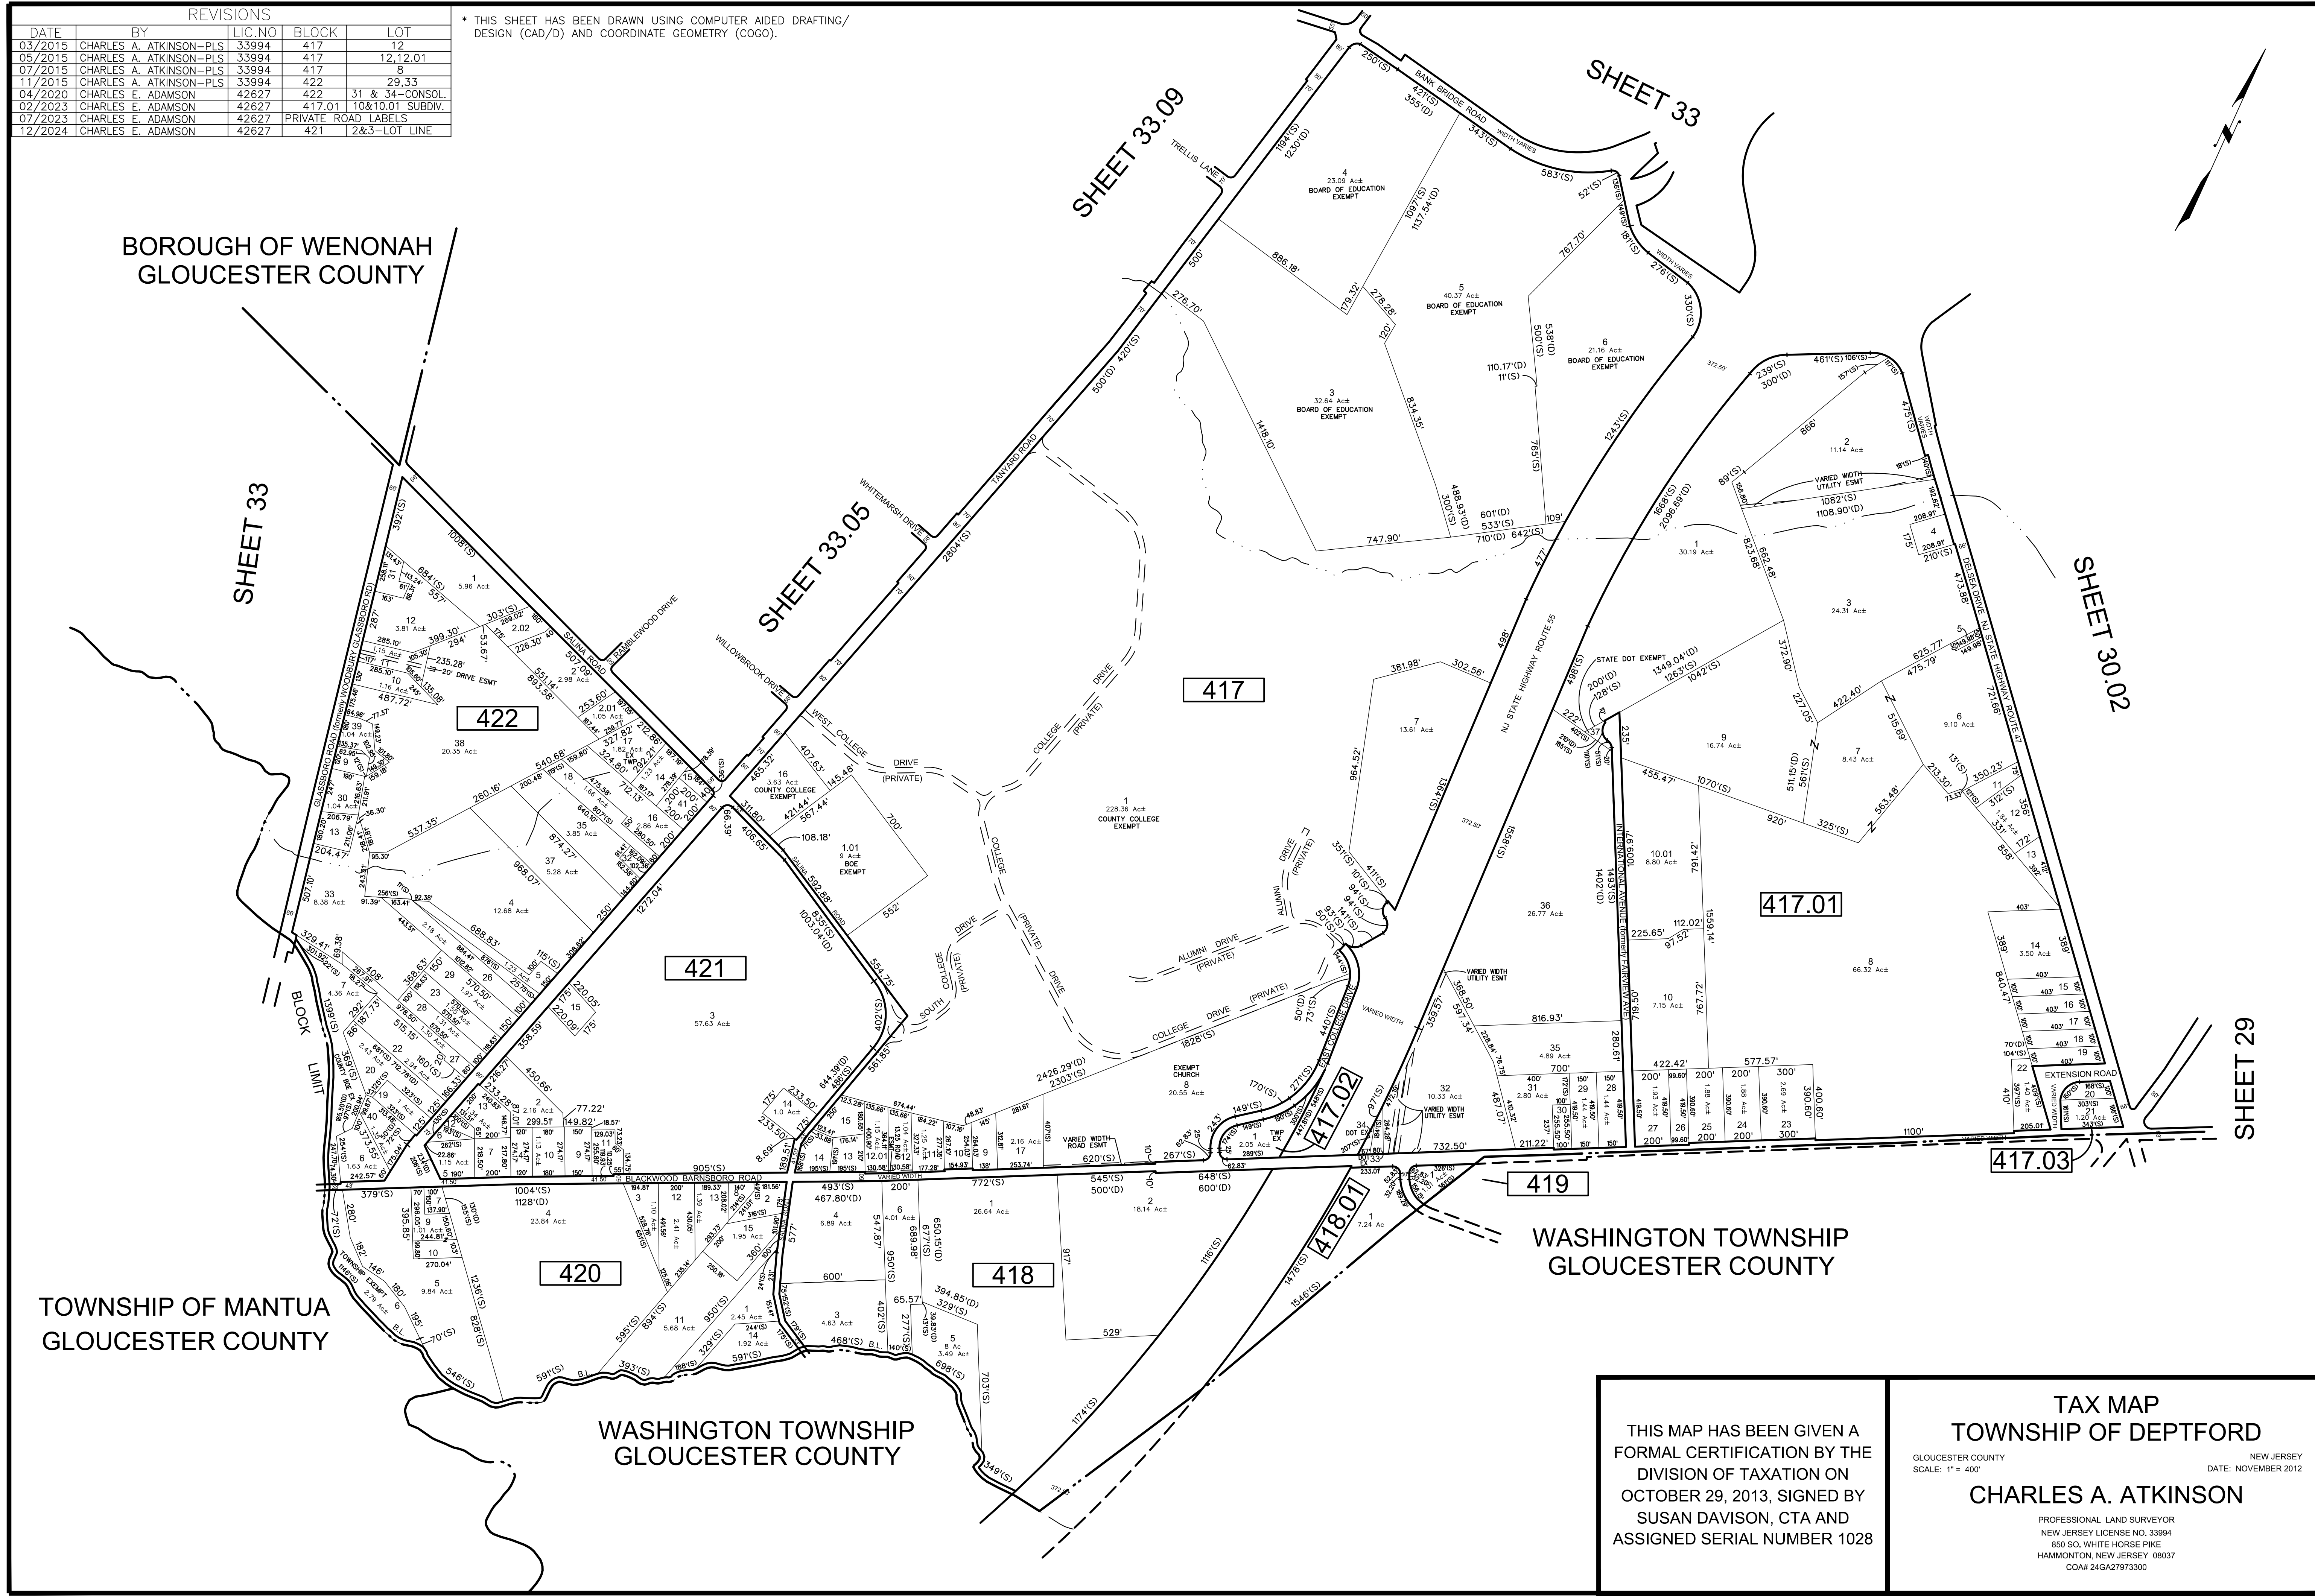

THIS MAP HAS BEEN GIVEN A
FORMAL CERTIFICATION BY THE
DIVISION OF TAXATION ON
OCTOBER 29, 2013, SIGNED BY
SUSAN DAVISON, CTA AND
ASSIGNED SERIAL NUMBER 1028

TAX MAP
TOWNSHIP OF DEPTFORD
GLOUCESTER COUNTY
SCALE: 1" = 400'
NEW JERSEY
DATE: NOVEMBER 2012
CHARLES A. ATKINSON
PROFESSIONAL LAND SURVEYOR
NEW JERSEY LICENSE NO. 33994
850 SO. WHITE HORSE PIKE
HAMMONTON, NEW JERSEY 08037
COA# 24GA27973300