


REVISIONS				
DATE	BY	LIC.NO	BLOCK	LOT
12/2015	CHARLES A. ATKINSON-PLS	33994	352	5,8-10
04/2018	ED. CLAY	34842	317	1-2
03/2022	CHARLES E. ADAMSON	42627	348	6 & 7-CONSOL.
07/2022	CHARLES E. ADAMSON	42627	356	2 & 3-CONSOL.
10/2022	CHARLES E. ADAMSON	42627	357	4-10-CONSOL.
10/2022	CHARLES E. ADAMSON	42627	358	17-21-CONSOL.
10/2022	CHARLES E. ADAMSON	42627	358	1.03&1.04-SUBDIVISION
07/2023	CHARLES E. ADAMSON	42627	353	9 & 10 CONSOL.
10/2023	CHARLES E. ADAMSON	42627	352	1&2-CONSOL.

* THIS SHEET HAS BEEN DRAWN USING COMPUTER AIDED DRAFTING/DESIGN AND COORDINATE GEOMETRY (COGO).

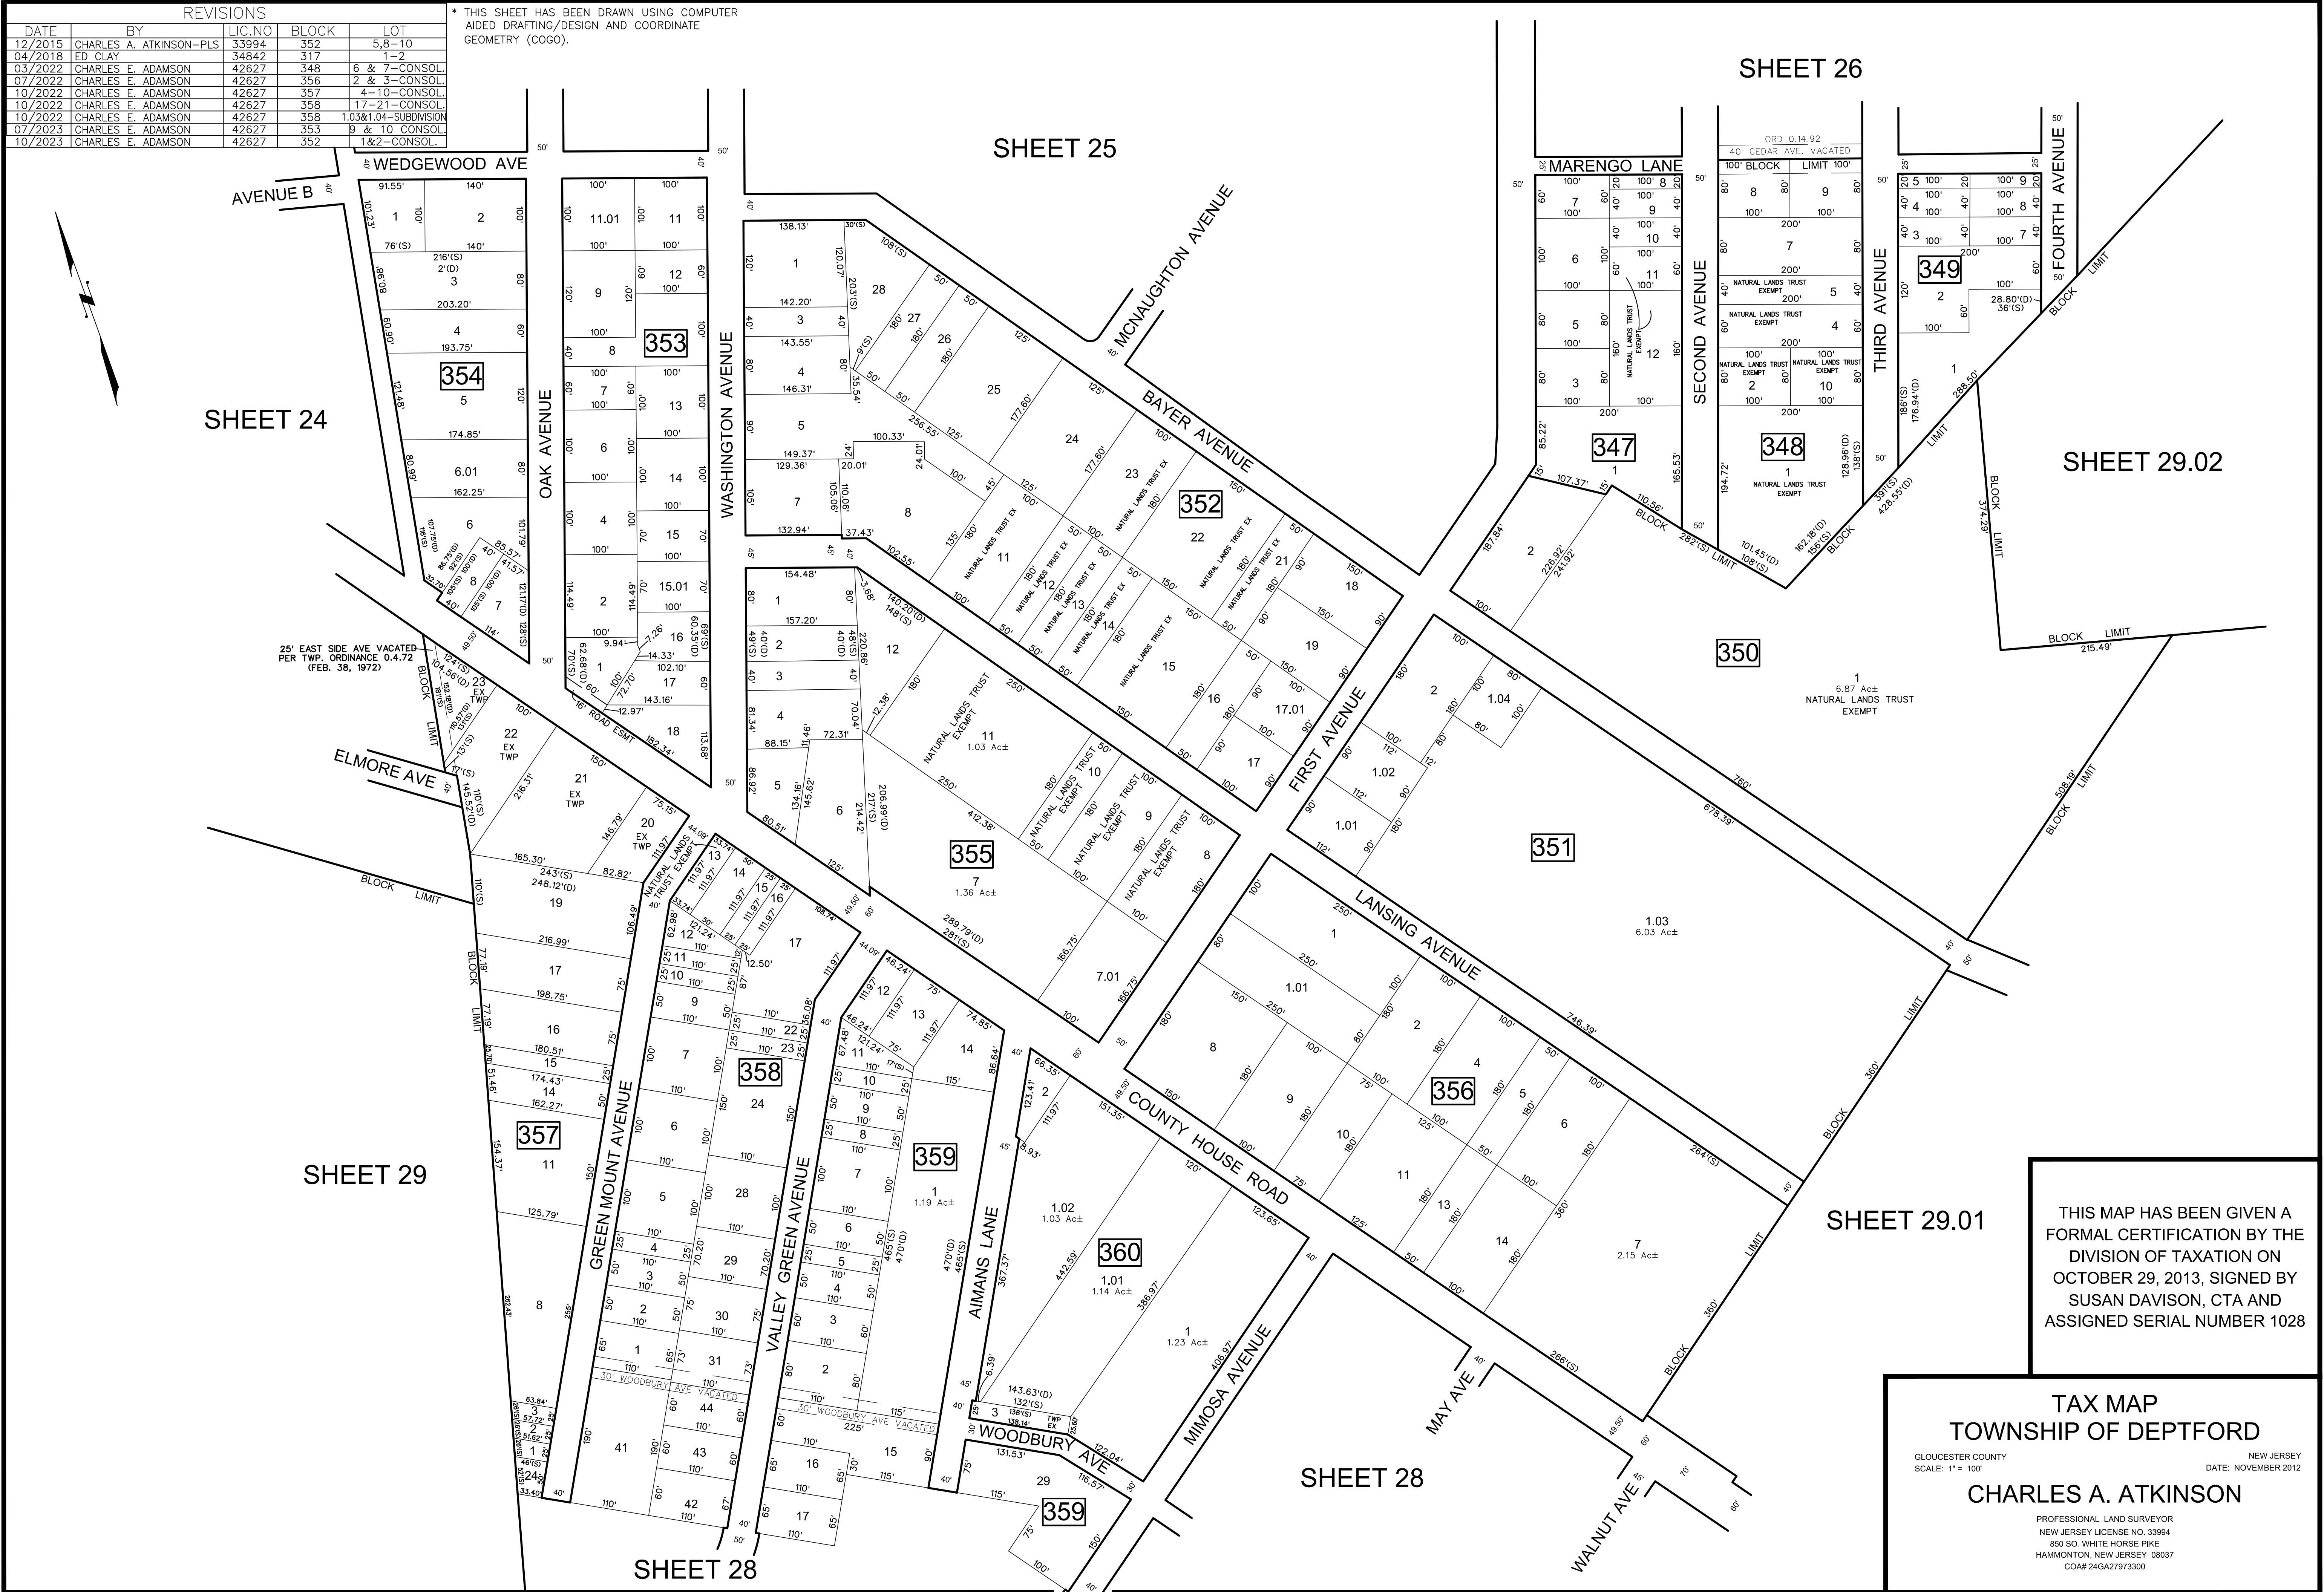

THIS MAP HAS BEEN GIVEN A FORMAL CERTIFICATION BY THE DIVISION OF TAXATION ON OCTOBER 29, 2013, SIGNED BY SUSAN DAVISON, CTA AND ASSIGNED SERIAL NUMBER 1028

TAX MAP
TOWNSHIP OF DEPTFORD

GLoucester County
SCALE: 1" = 100'

NEW JERSEY
DATE: NOVEMBER 2012

CHARLES A. ATKINSON

PROFESSIONAL LAND SURVEYOR
NEW JERSEY LICENSE NO. 33994
850 SO. WHITE HORSE PIKE
HAMMONTON, NEW JERSEY 08037
COA# 24GA27973300