
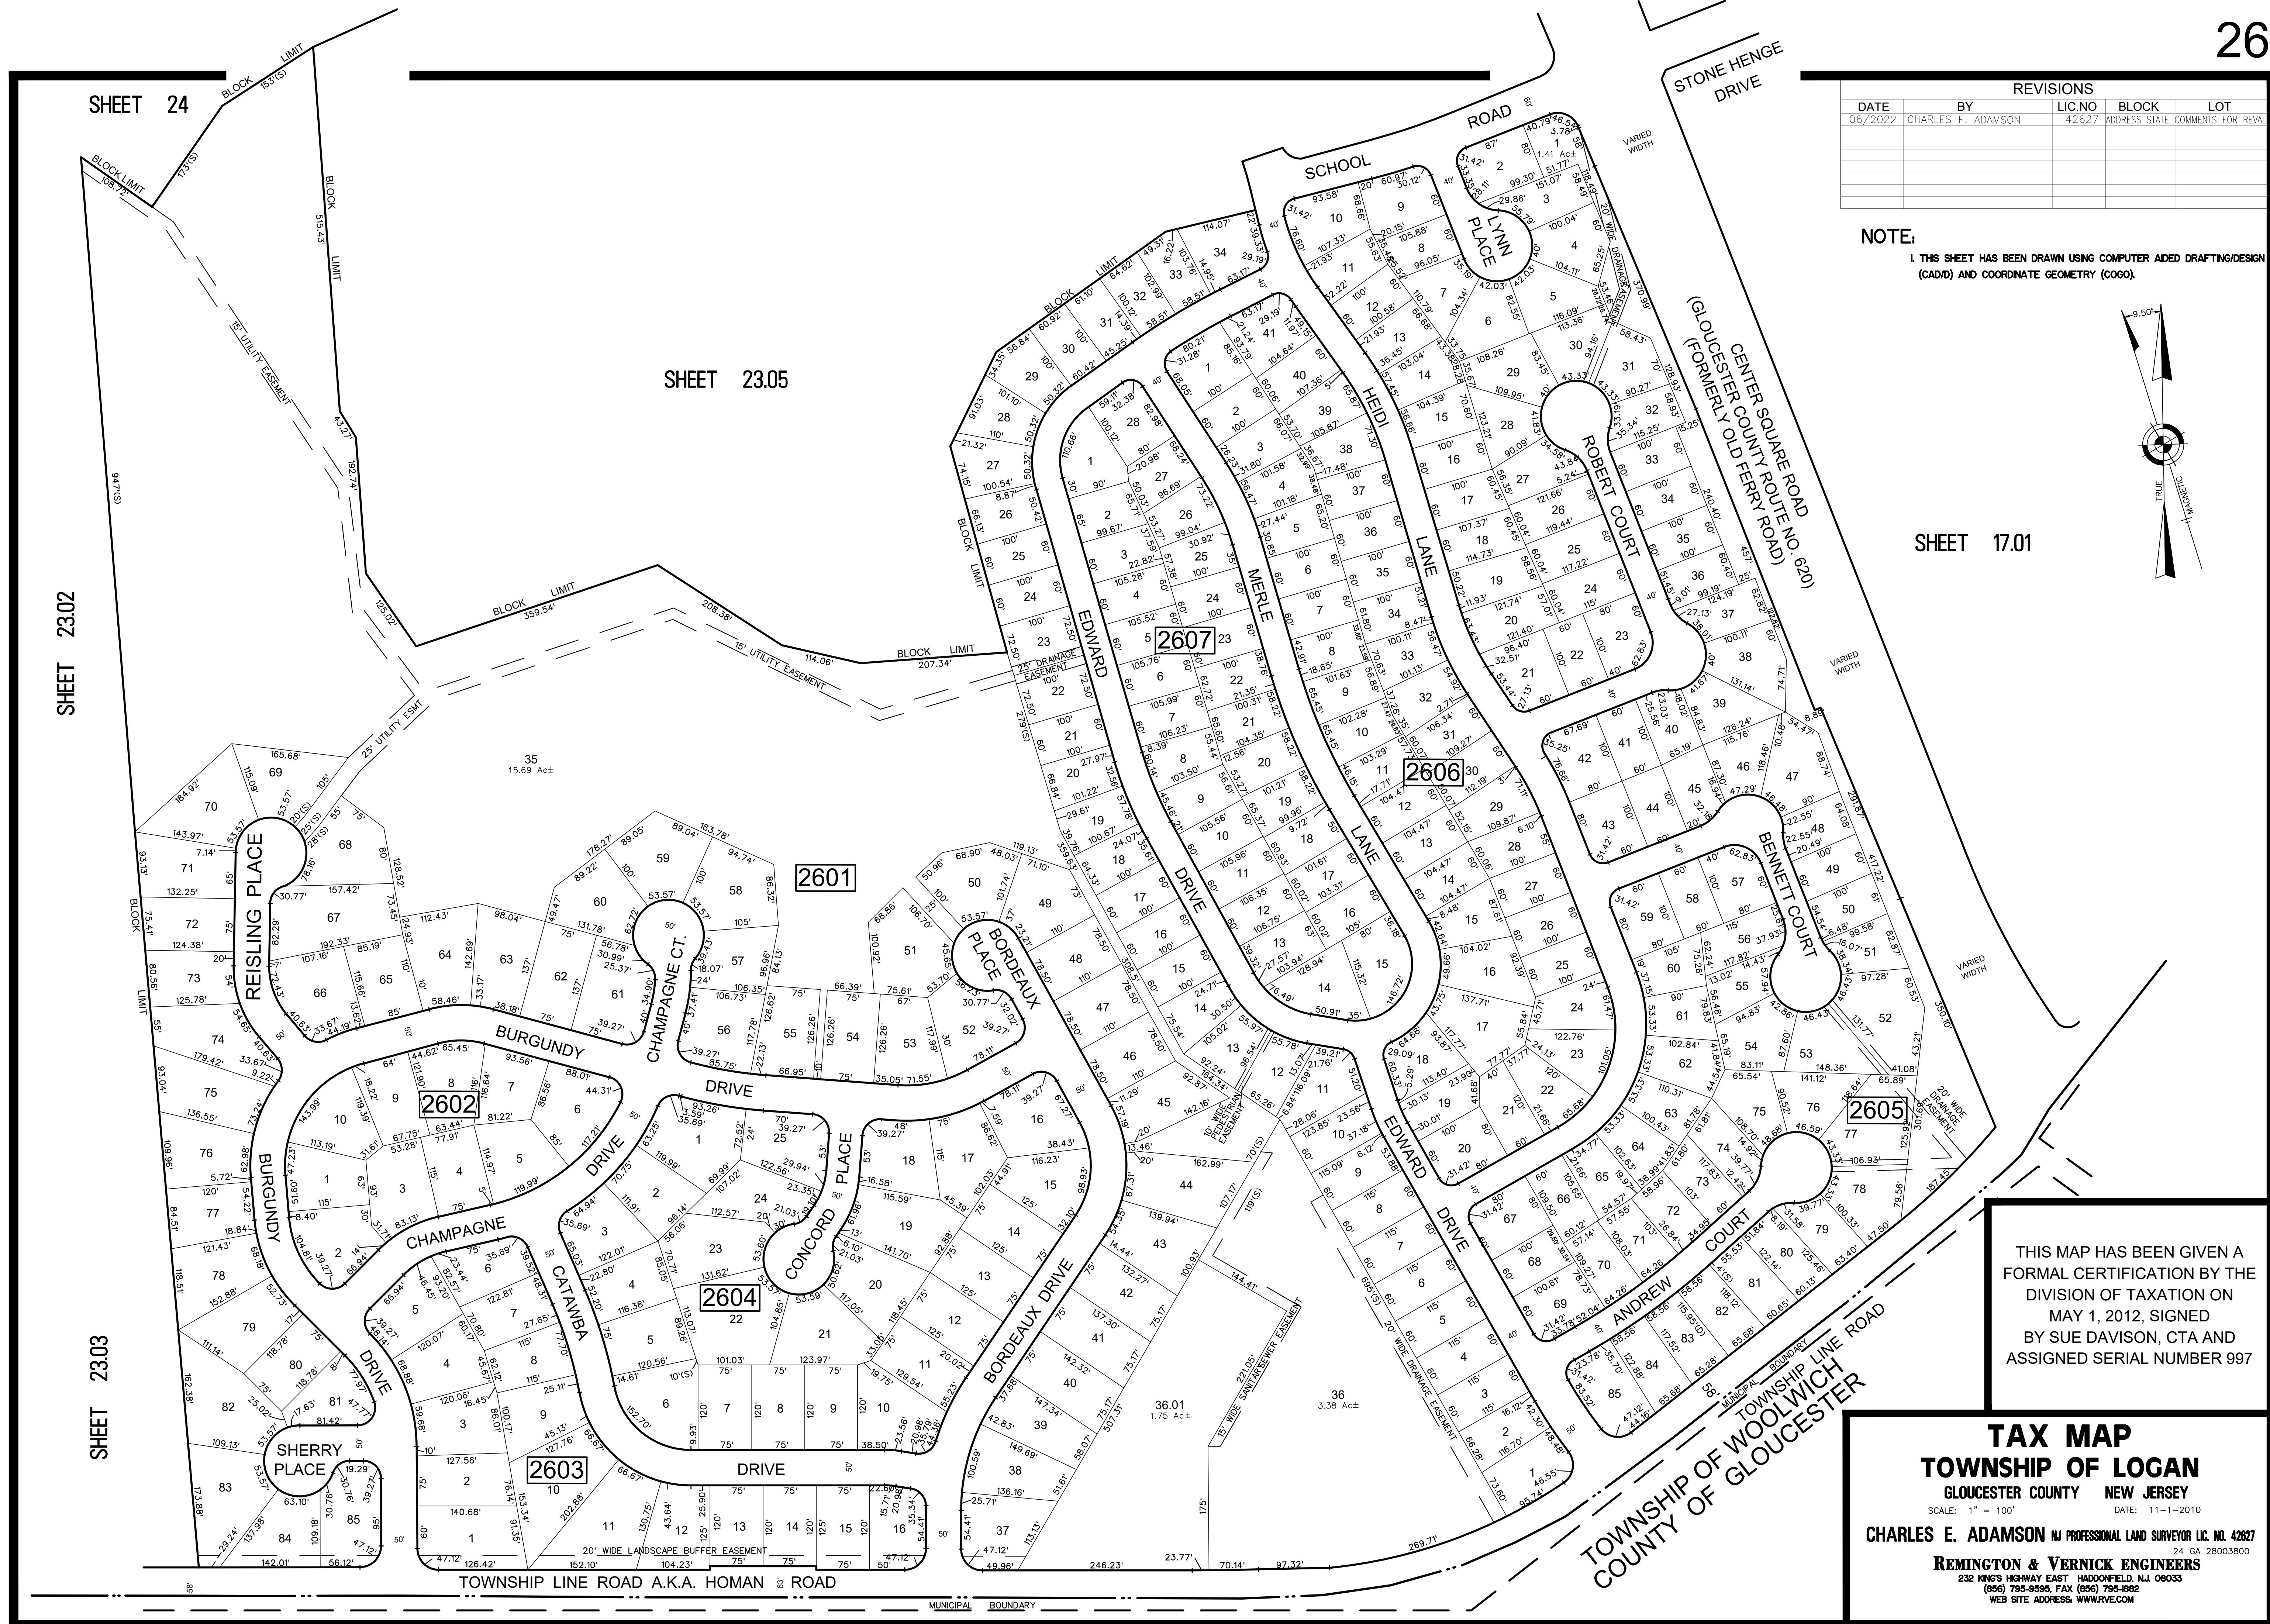


REVISIONS				
DATE	BY	LIC. NO.	BLOCK	LOT
06/2022	CHARLES E. ADAMSON	42627	ADDRESS STATE	COMMENTS FOR REVAL

NOTE:
1. THIS SHEET HAS BEEN DRAWN USING COMPUTER AIDED DRAFTING/DESIGN (CAD/D) AND COORDINATE GEOMETRY (COCO).

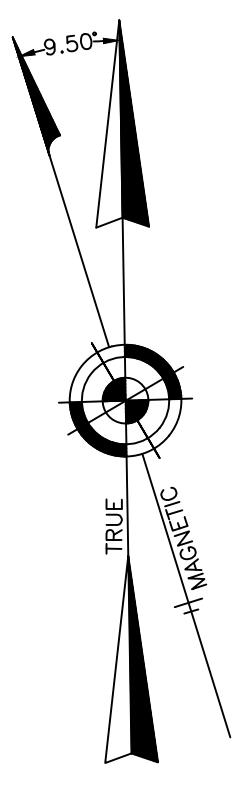

THIS MAP HAS BEEN GIVEN A FORMAL CERTIFICATION BY THE DIVISION OF TAXATION ON MAY 1, 2012, SIGNED BY SUE DAVISON, CTA AND ASSIGNED SERIAL NUMBER 997

TAX MAP
TOWNSHIP OF LOGAN
GLOUCESTER COUNTY NEW JERSEY
SCALE: 1" = 100' DATE: 11-1-2010

CHARLES E. ADAMSON NJ PROFESSIONAL LAND SURVEYOR LIC. NO. 42627
24 GA 28003800
REMINGTON & VERNICK ENGINEERS
232 KING'S HIGHWAY EAST HADDONFIELD, NJ 08033
(856) 795-9595, FAX (856) 795-1882
WEB SITE ADDRESS: WWW.RVE.COM