
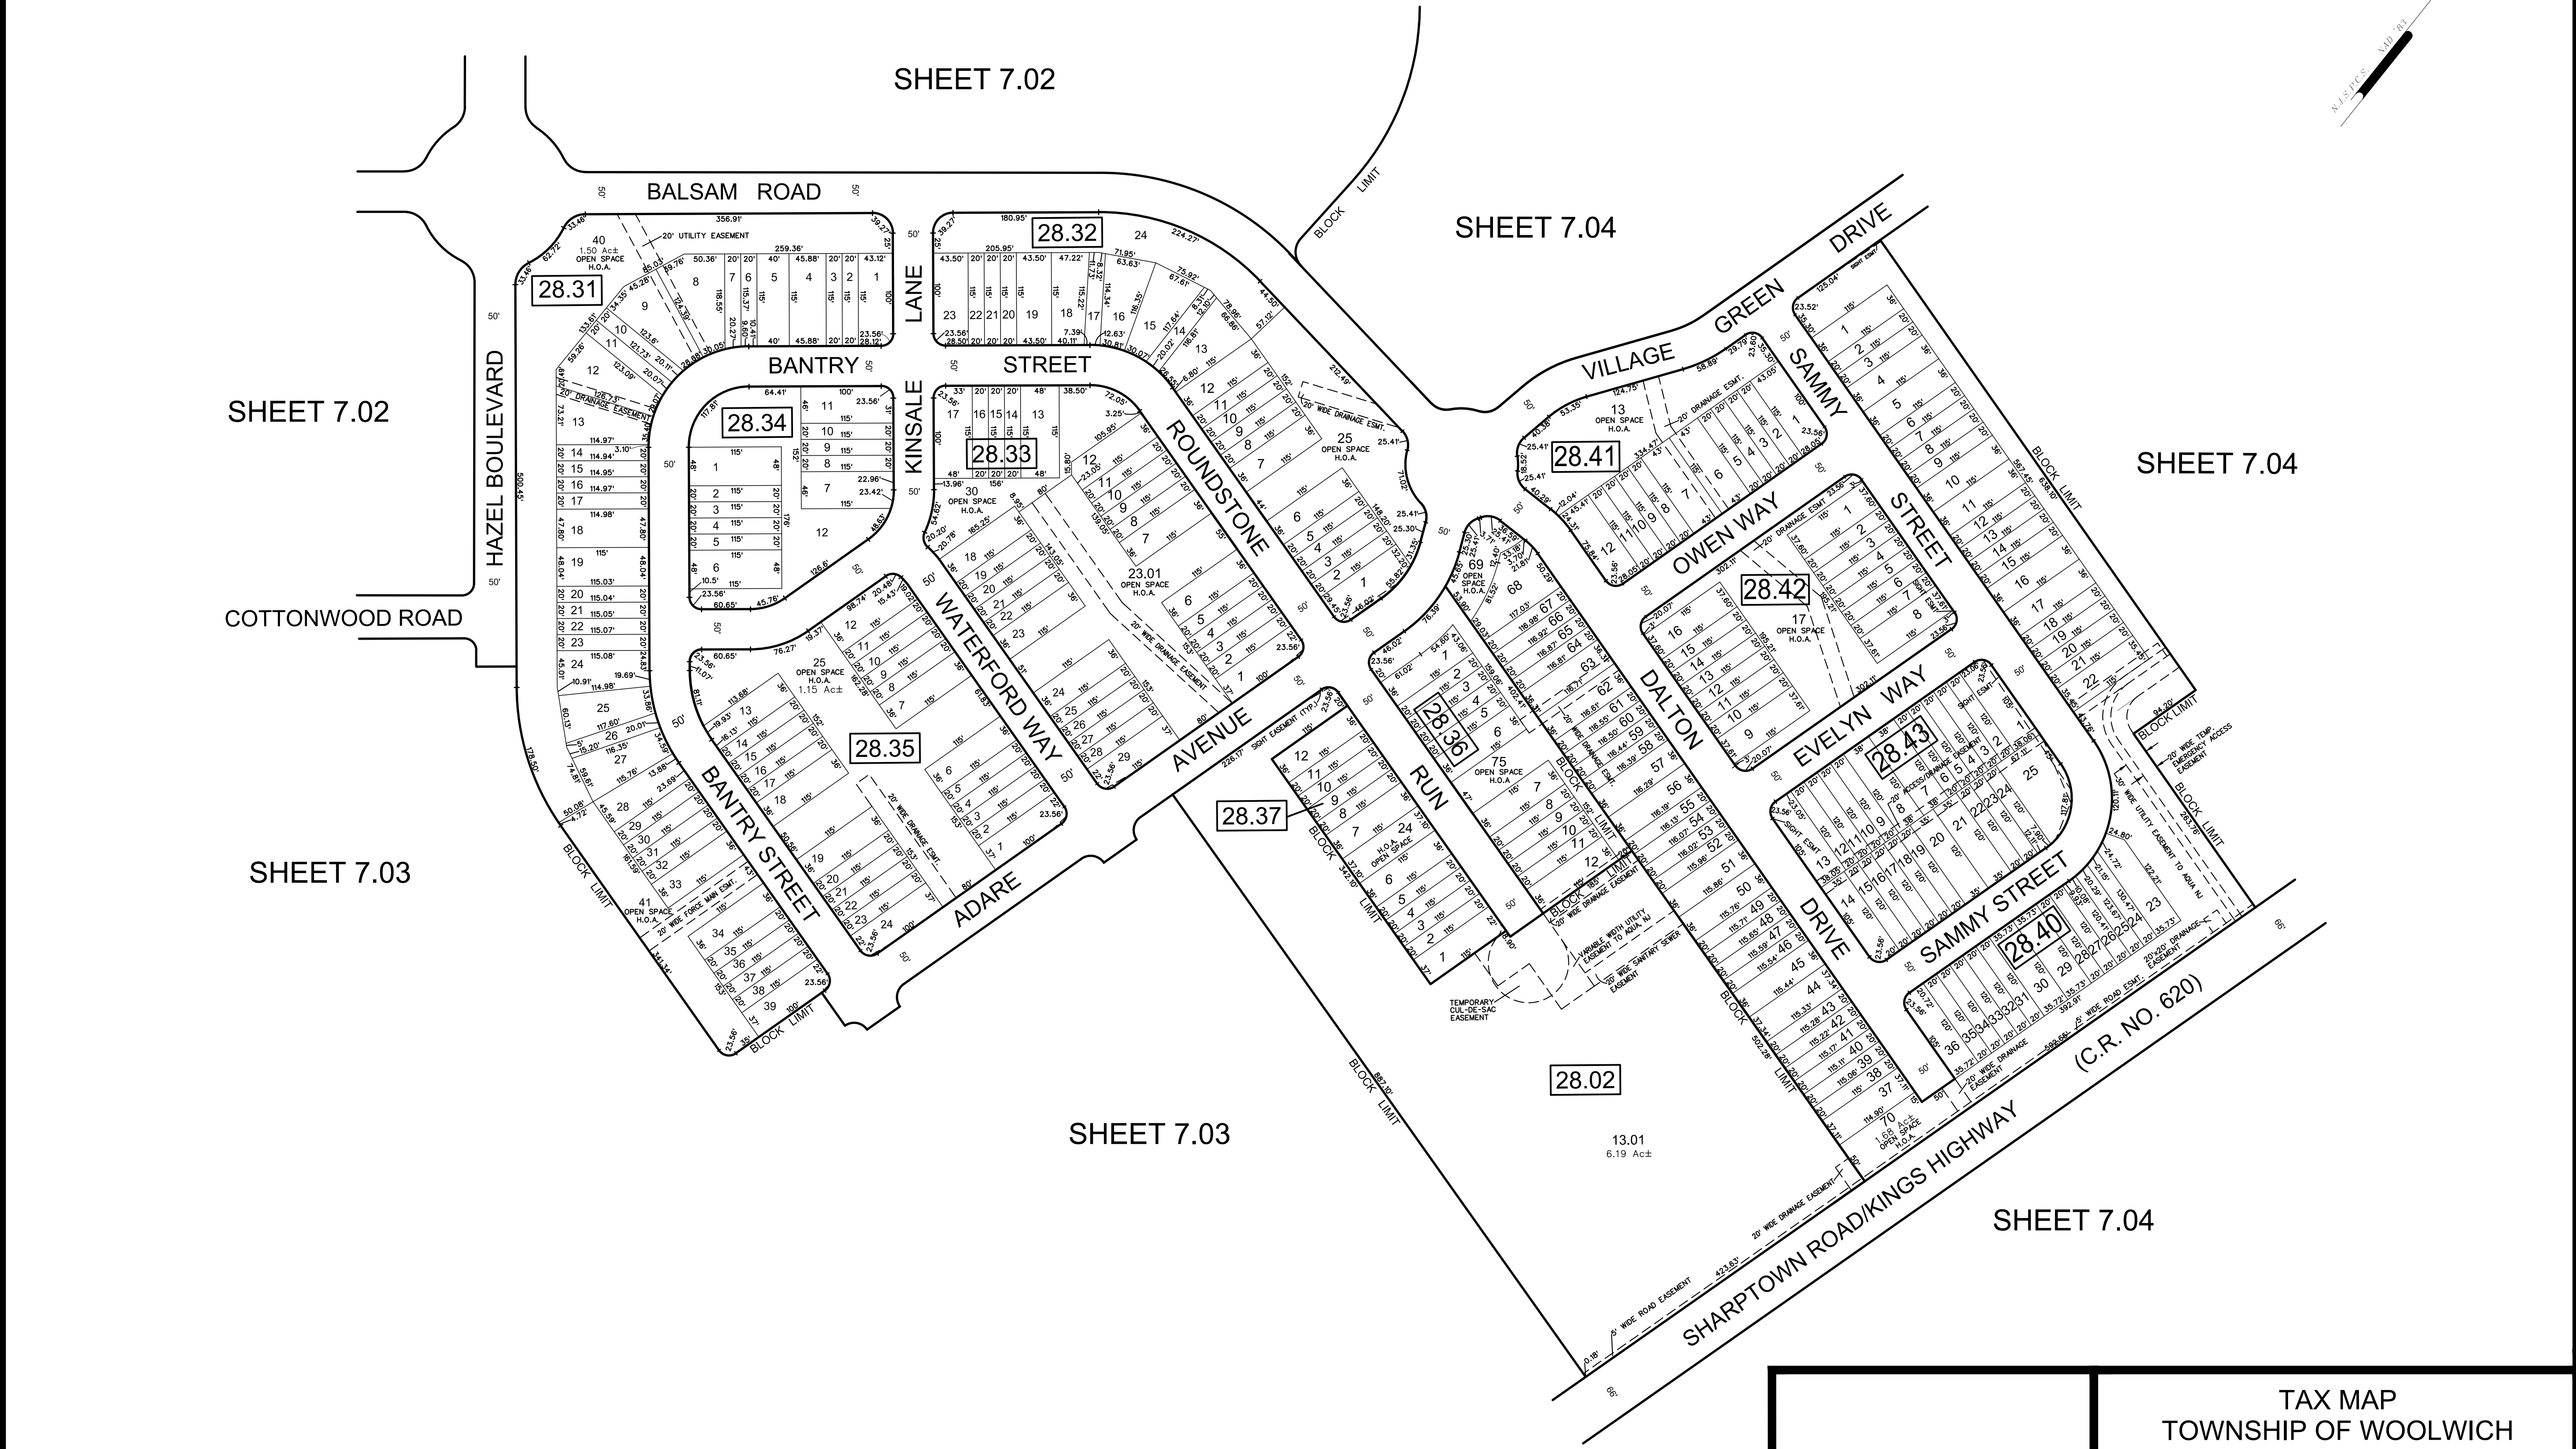


REVISIONS				
DATE	BY	LIC.NO	BLOCK	LOT
10/2017	ED. CLAY	34842	28.40,28.42-28.43	
07/2019	CHARLES E. ADAMSON	42627	28.02, 32	13.01, 3
10/2021	CHARLES E. ADAMSON	42627	VILLAGE AT WEATHERBY SECTION 4.6	4, 7
10/2021	CHARLES E. ADAMSON	42627	VILLAGE AT WEATHERBY SECTION 6.3	
02/2023	CHARLES E. ADAMSON	42627	VILLAGES 1 AT WEATHERBY SEC. 4.2	

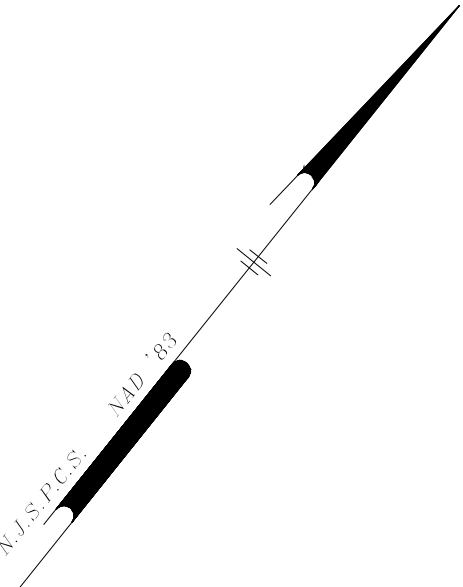

THIS MAP HAS BEEN DRAWN USING COMPUTER AIDED DRAFTING/DESIGN (CAD/D) AND COORDINATE GEOMETRY (COGO).

TAX MAP
TOWNSHIP OF WOOLWICH
COUNTY OF GLOUCESTER, NEW JERSEY
SCALE: 1" = 100' SEPTEMBER 2011
CHARLES A. ATKINSON
PROFESSIONAL LAND SURVEYOR
NEW JERSEY LICENSE NO. 33994
850 SO. WHITE HORSE PIKE
HAMMONTON, NEW JERSEY 08037
COA# 24GA27973300