
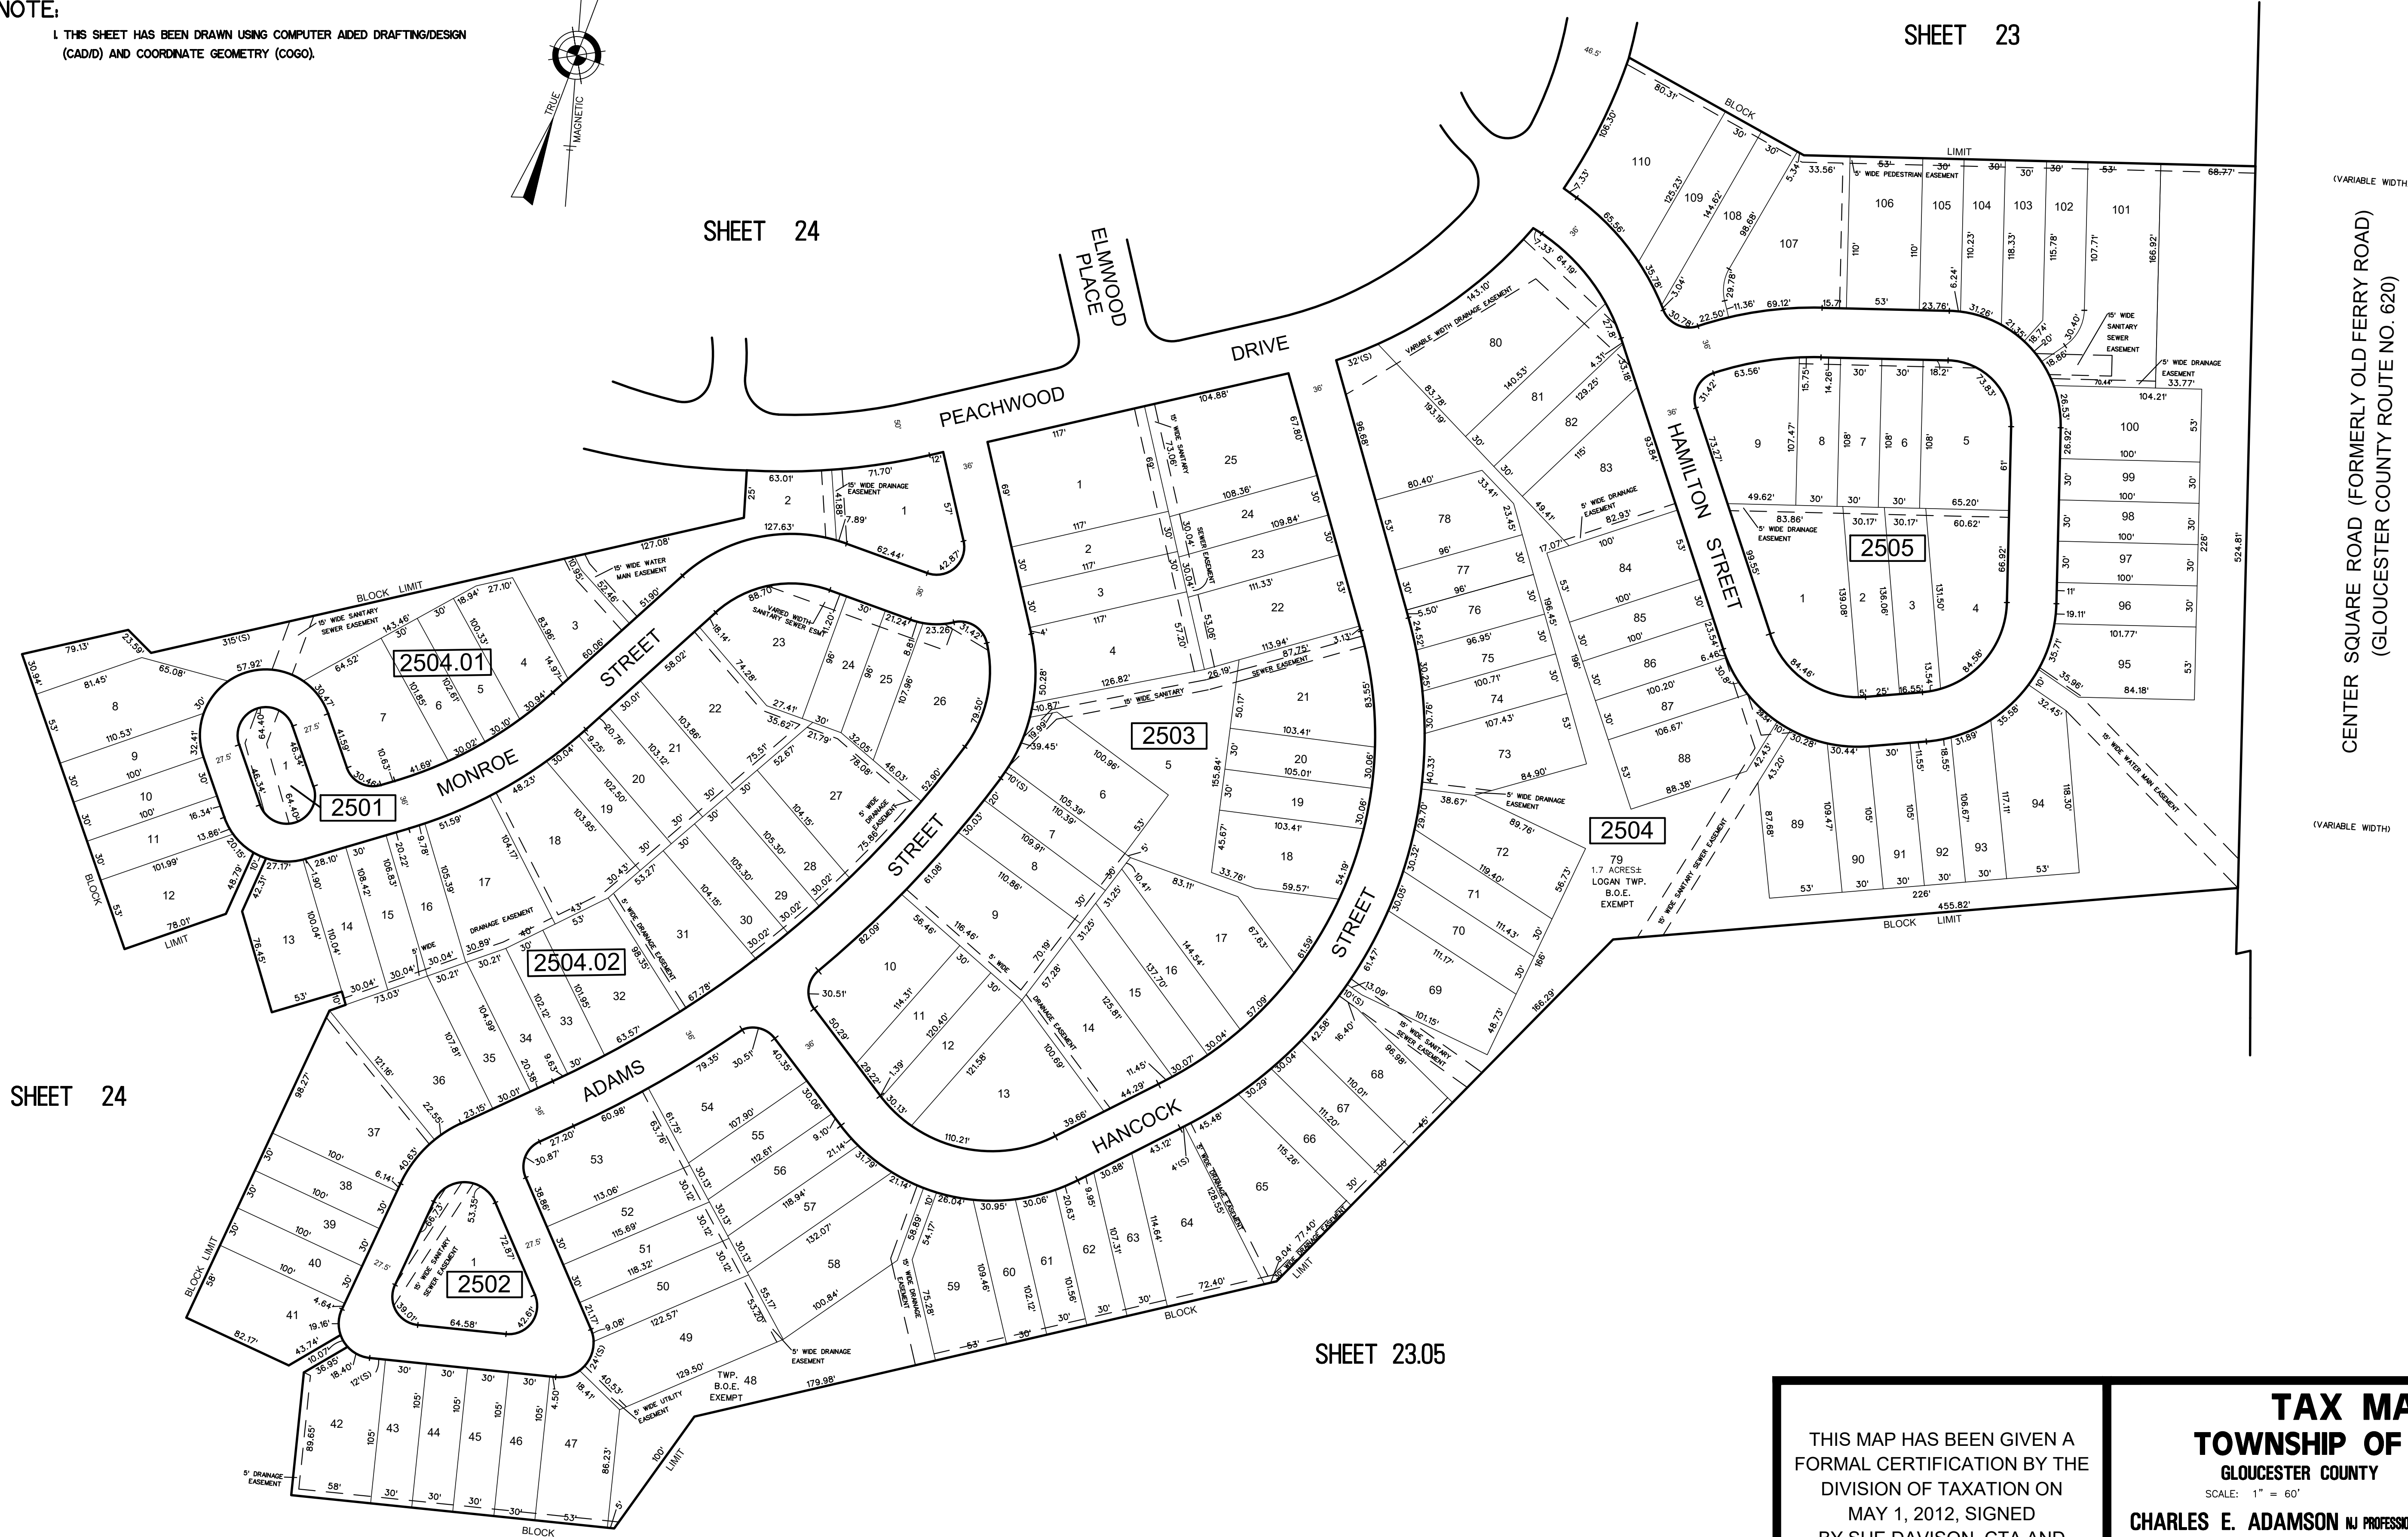


REVISIONS				
DATE	BY	LIC.NO	BLOCK	LOT
06/2022	CHARLES E. ADAMSON	42627	ADDRESS STATE	COMMENTS FOR REVAL

NOTE:
THIS SHEET HAS BEEN DRAWN USING COMPUTER AIDED DRAFTING/DESIGN (CAD/D) AND COORDINATE GEOMETRY (COGO).

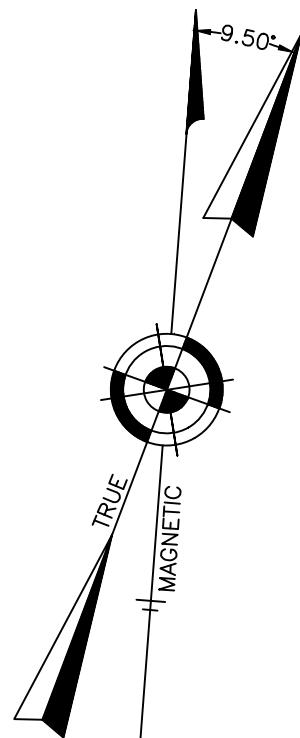

SHEET 24

SHEET 24

SHEET 23

SHEET 17

CENTER SQUARE ROAD (FORMERLY OLD FERRY ROAD)
(GLOUCESTER COUNTY ROUTE NO. 620)

SHADY BROOKE LANE

SHEET 23.05

THIS MAP HAS BEEN GIVEN A FORMAL CERTIFICATION BY THE DIVISION OF TAXATION ON MAY 1, 2012, SIGNED BY SUE DAVISON, CTA AND ASSIGNED SERIAL NUMBER 997

TAX MAP
TOWNSHIP OF LOGAN
GLOUCESTER COUNTY NEW JERSEY

SCALE: 1" = 60' DATE: 11-1-2010

CHARLES E. ADAMSON NJ PROFESSIONAL LAND SURVEYOR LIC. NO. 42627

REMINGTON & VERNICK ENGINEERS
232 KING'S HIGHWAY EAST HADDONFIELD, NJ 08033
(856) 795-9595, FAX (856) 795-1882
WEB SITE ADDRESS: WWW.RVE.COM