


REVISIONS				
DATE	BY	LIC.NO	BLOCK	LOT
9/2022	CHARLES E. ADAMSON	42627	7202	11—ROW TAKING
3/2025	CHARLES E. ADAMSON	42627	7203	19—DIMENSIONS

* THIS SHEET HAS BEEN DRAWN USING COMPUTER AIDED DRAFTING/ DESIGN (CAD/D) AND COORDINATE GEOMETRY (COGO).

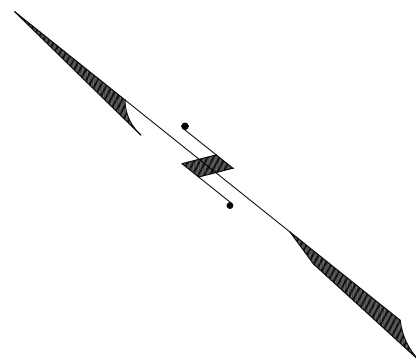


SHEET 56

SHEET 71

SHEET 70

SHEET 55

BOROUGH OF NEWFIELD
GLOUCESTER COUNTY

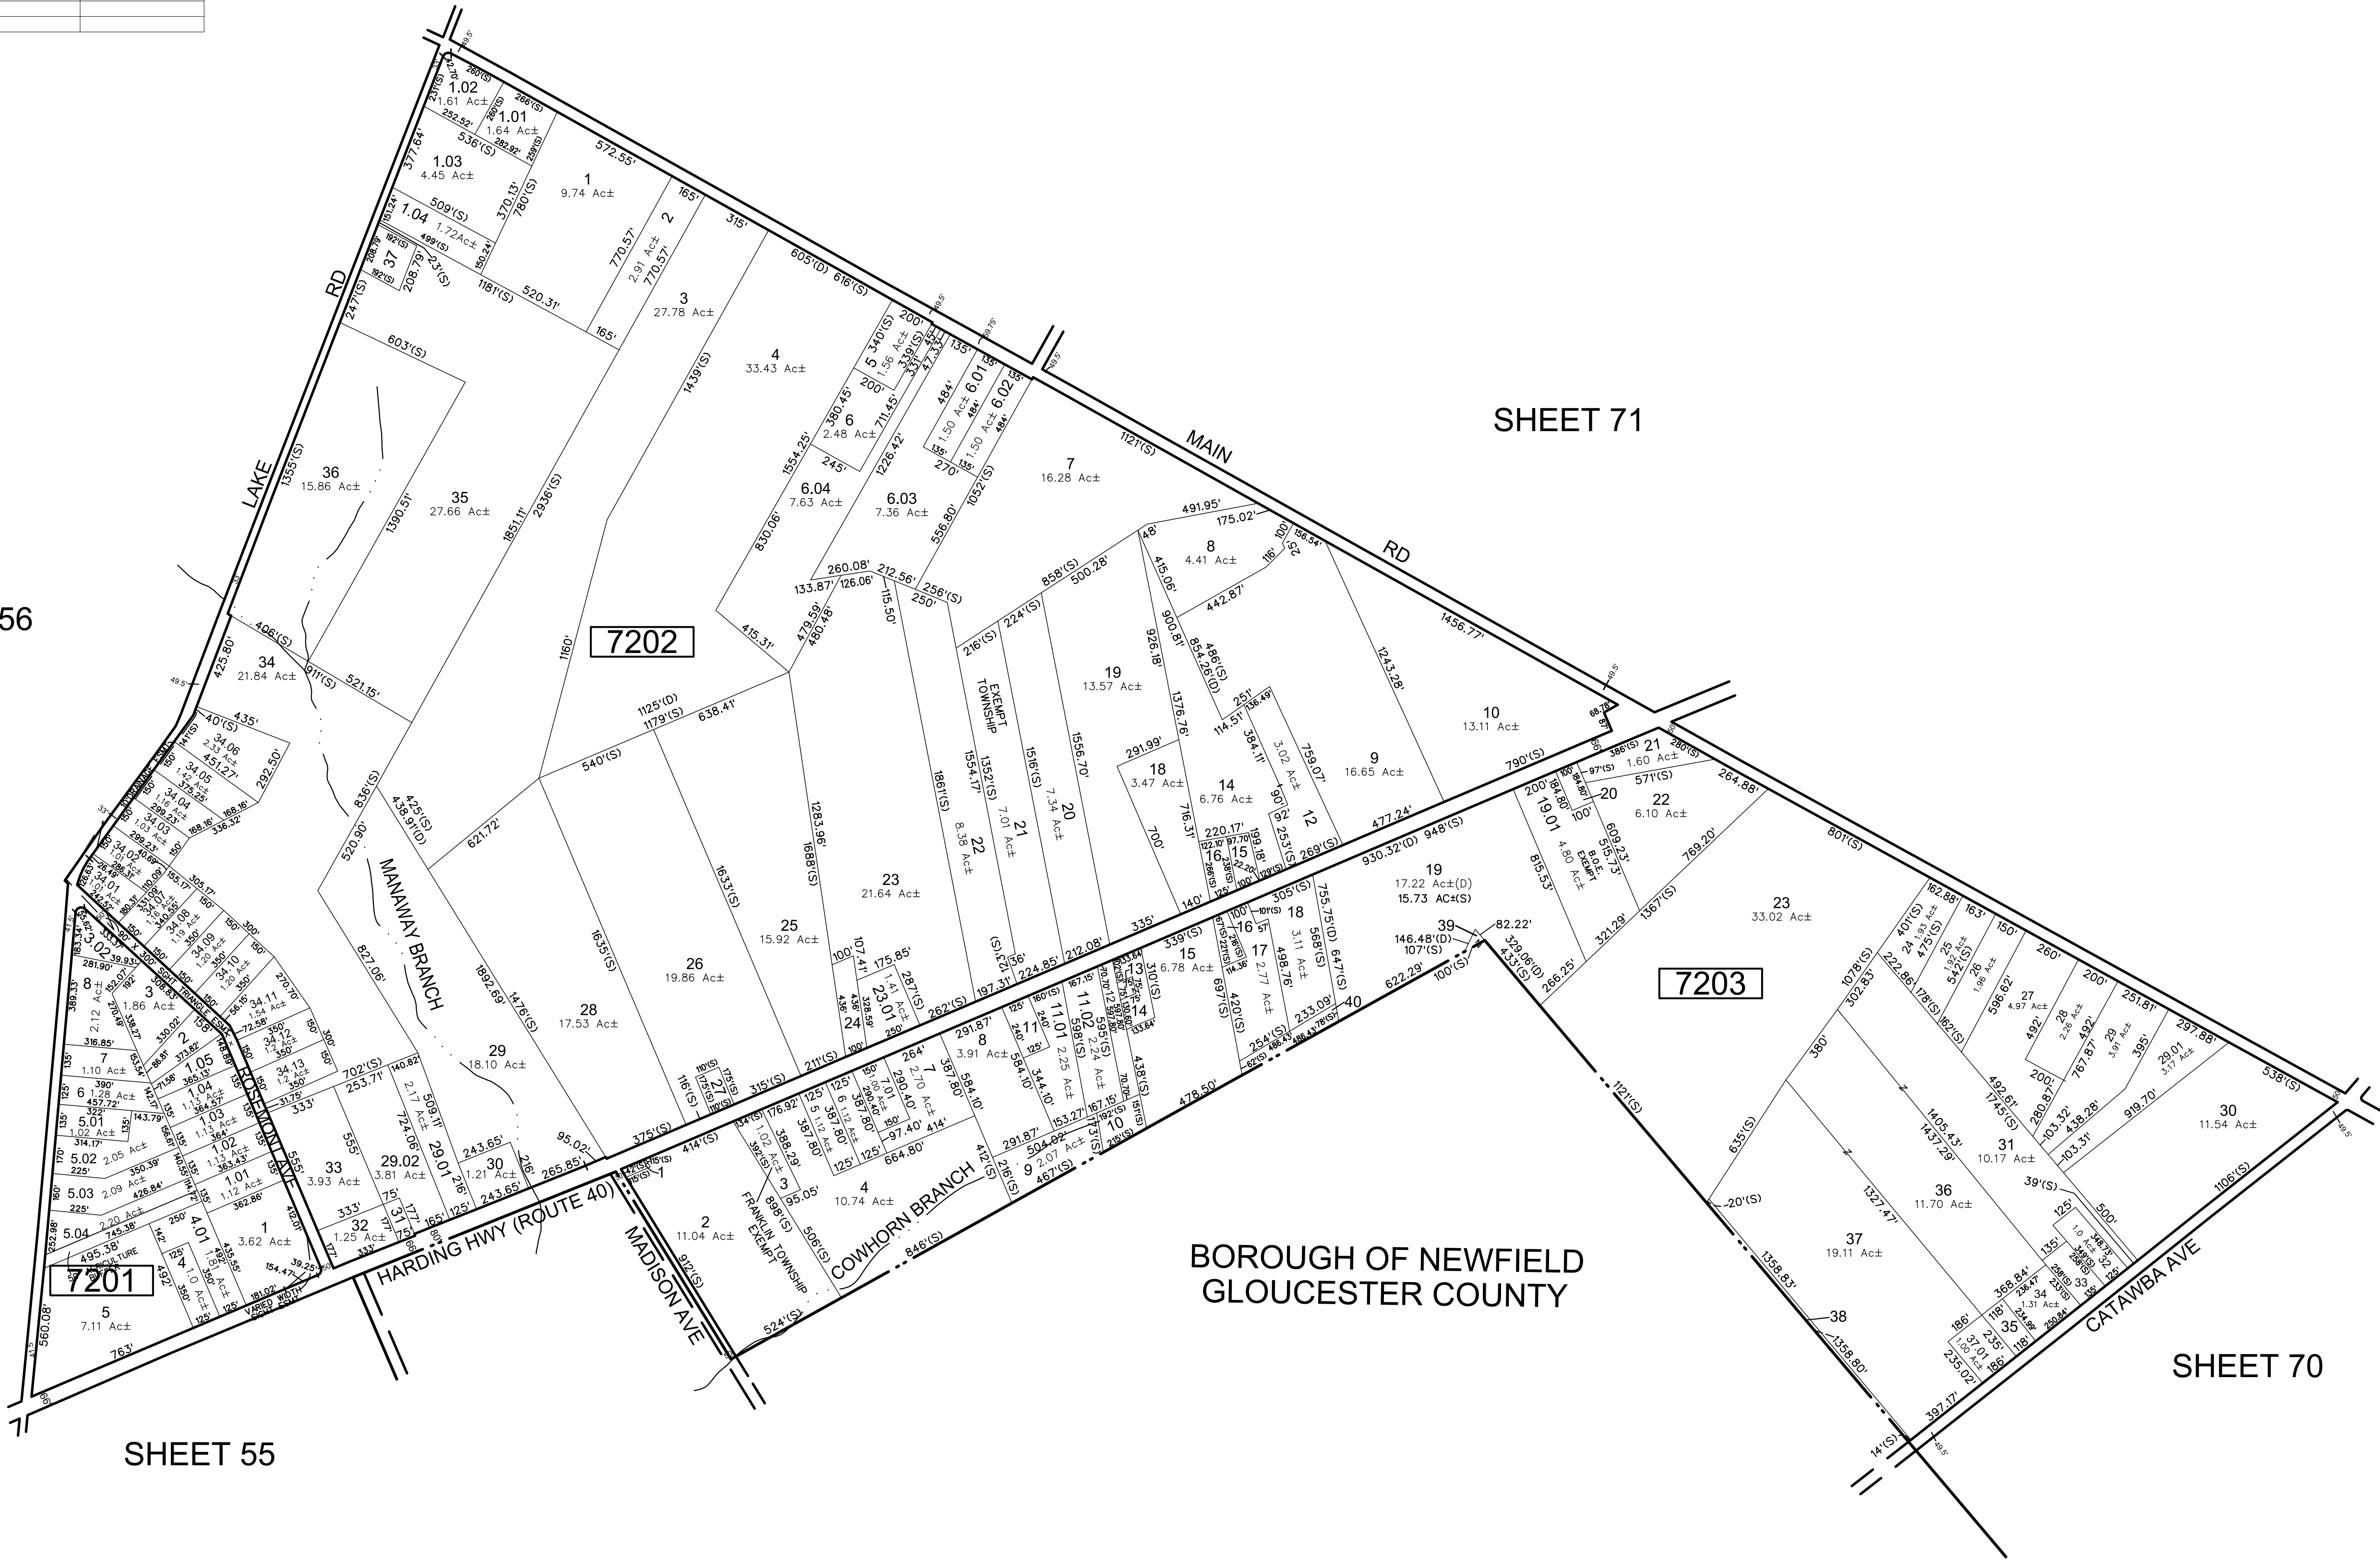

THIS MAP HAS BEEN GIVEN A
FORMAL CERTIFICATION BY THE
DIVISION OF TAXATION ON
OCTOBER 1, 2014, SIGNED BY
SUE DAVISON, CTA AND
ASSIGNED SERIAL NUMBER 1048

TAX MAP
TOWNSHIP OF FRANKLIN

GLOUCESTER COUNTY
SCALE: 1" = 400'

NEW JERSEY
DATE: DECEMBER 2013

CHARLES A. ATKINSON

LICENSED LAND SURVEYOR
NEW JERSEY LICENSE NO. 33994
850 SO. WHITE HORSE PIKE
HAMMONTON, NEW JERSEY 08037
CO# 24GA27973300