
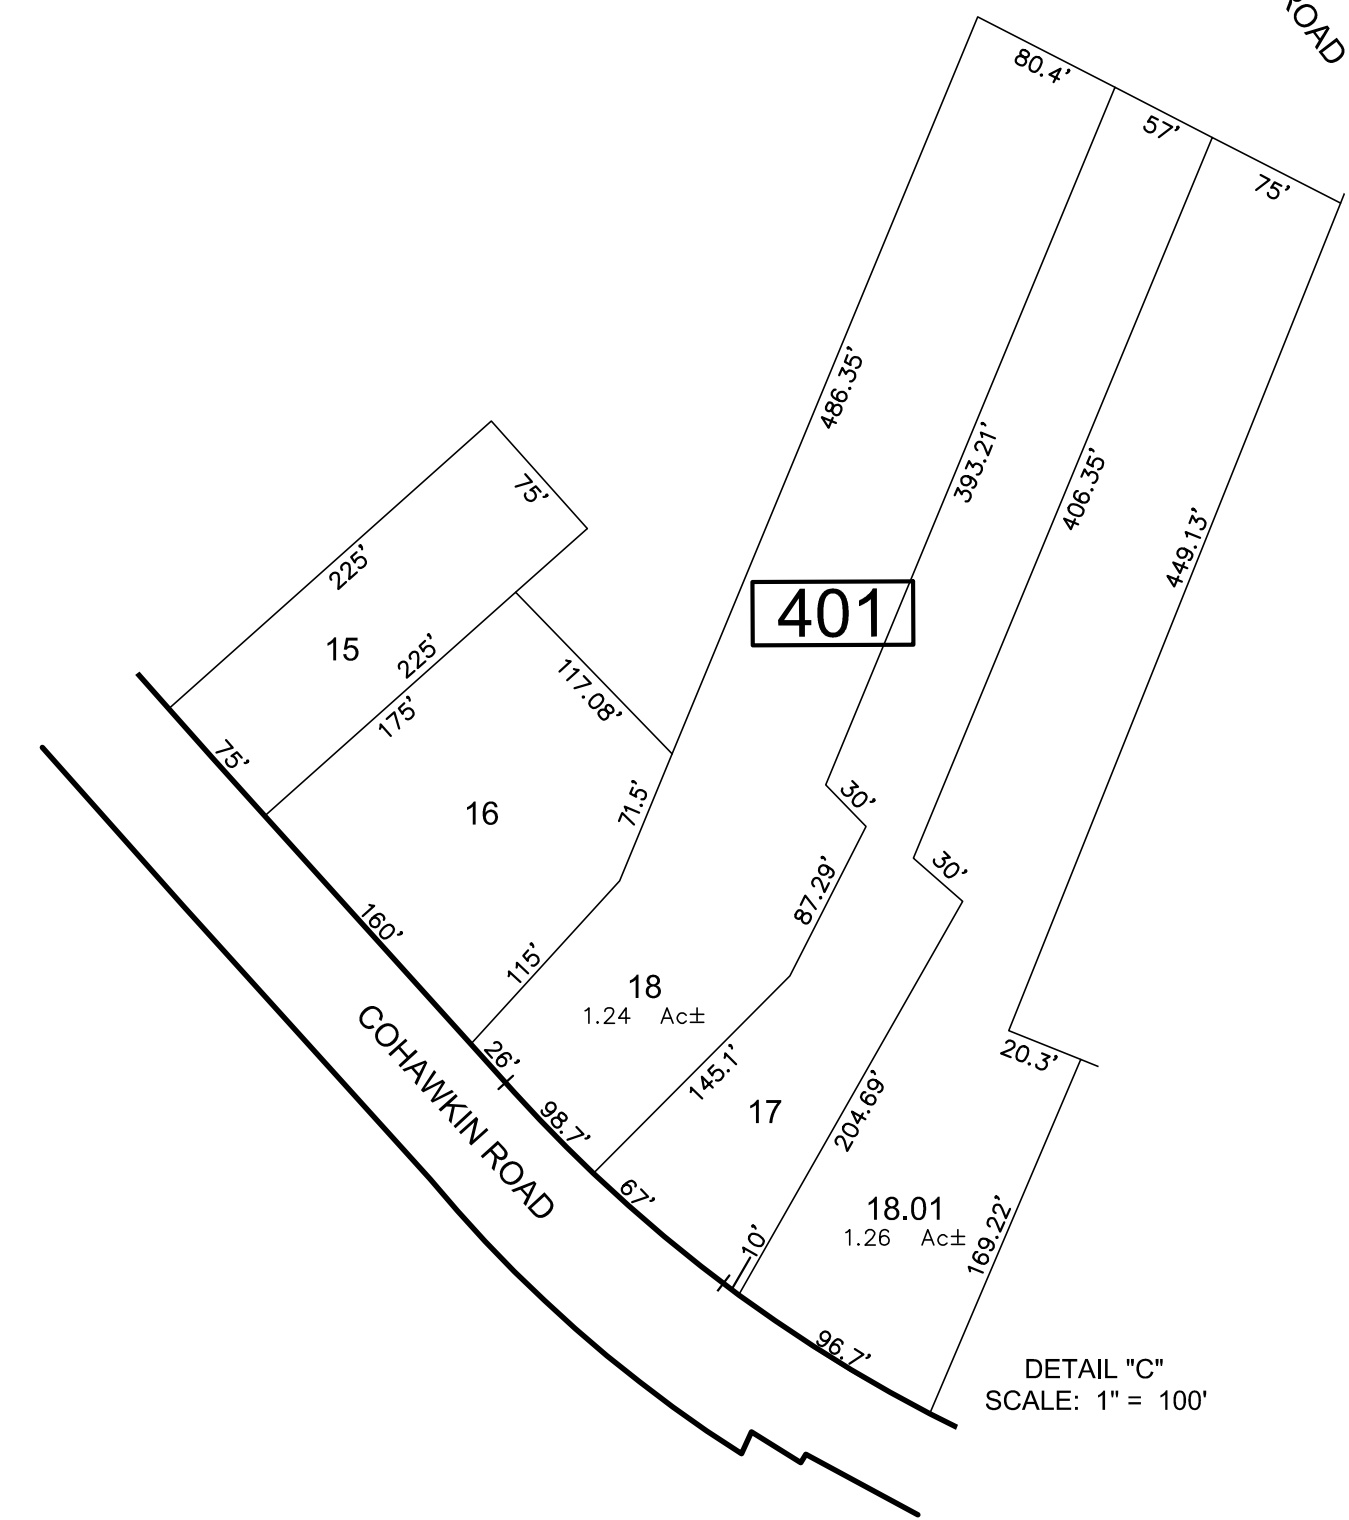
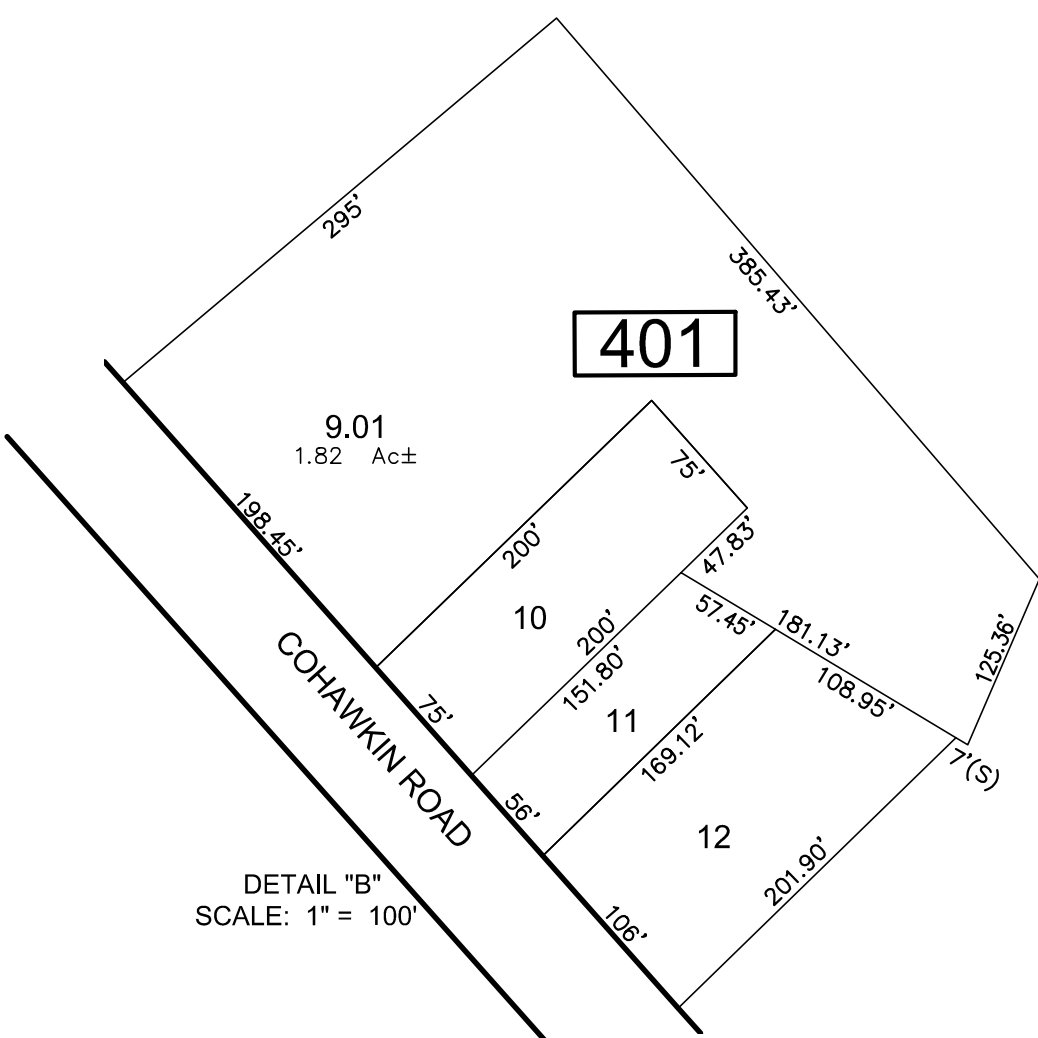
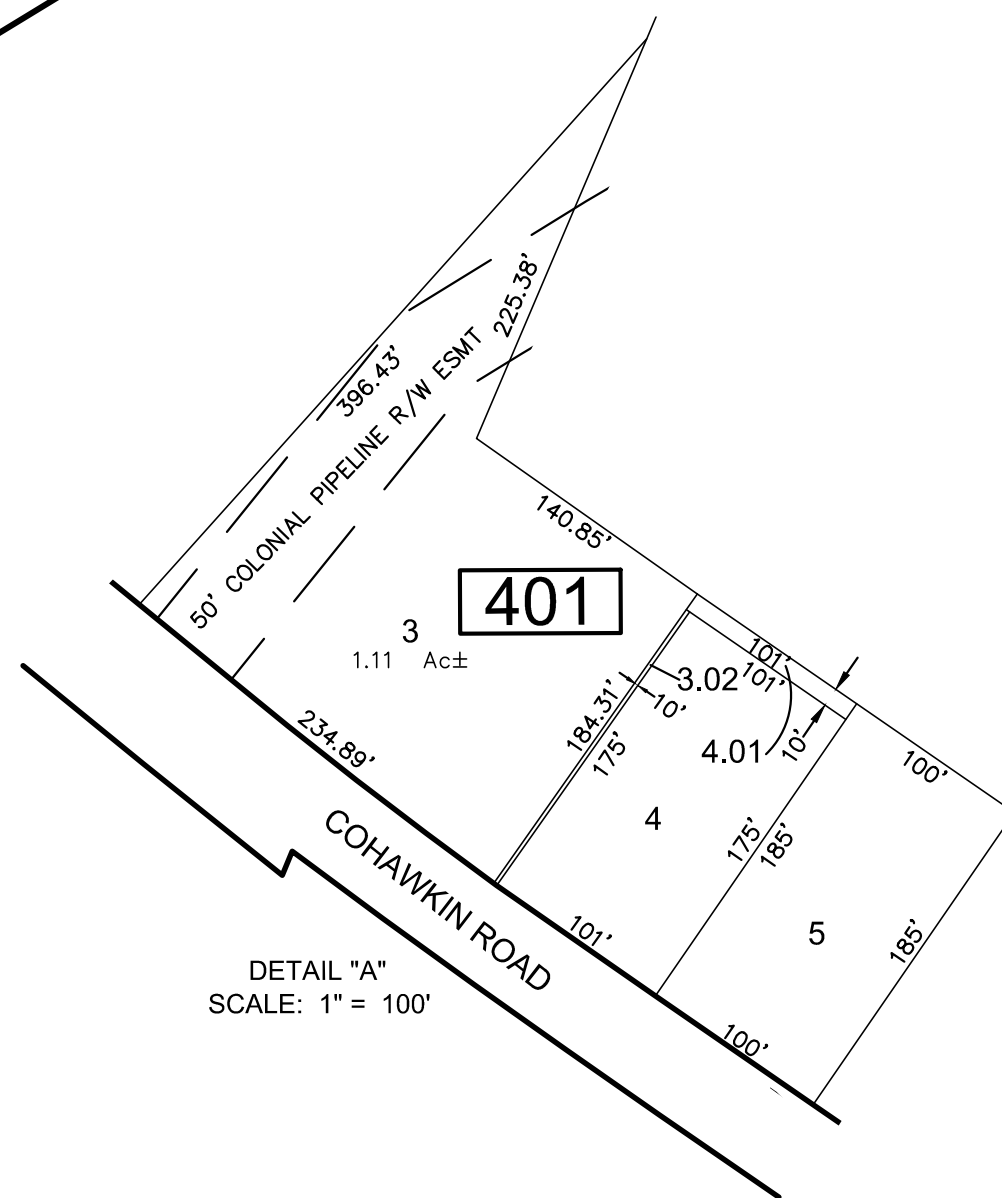
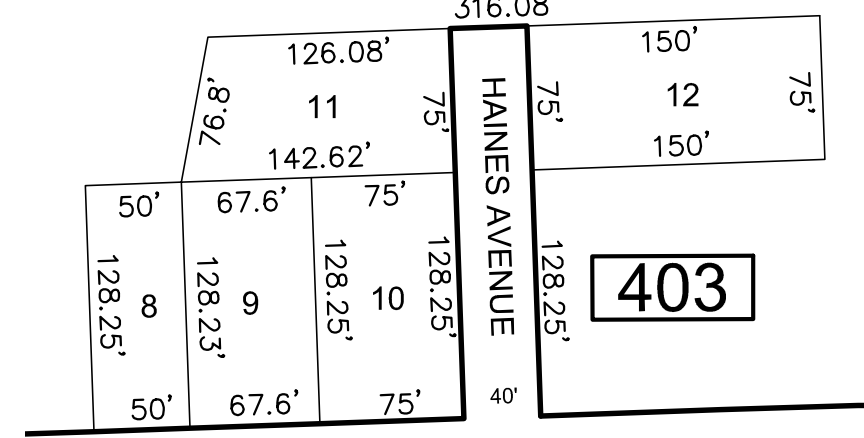


REVISIONS				
DATE	BY	LIC.NO	BLOCK	LOT
10/2012	CHARLES A. ATKINSON	33994	402	1.01
10/2012	CHARLES A. ATKINSON	33994	403	3
01/2013	CHARLES A. ATKINSON	33994	401	2
06/2014	CHARLES A. ATKINSON	33994	Corrections do to state review	
08/2015	CHARLES A. ATKINSON	33994	401	1.2.02-2.03
10/2015	CHARLES A. ATKINSON	33994	403	5.01-5.03
05/2017	ED. CLAY	34842	403	1.03
09/2020	CHARLES E. ADAMSON	42627	Corrections do to sheet 6	
04/2022	CHARLES E. ADAMSON	42627	403	1 & 1.05
04/2024	CHARLES E. ADAMSON	42627	401	2 & 2.01

* THIS SHEET HAS BEEN REDRAWN USING COMPUTER AIDED DRAFTING (CAD/D) BASED ON THE MAP PREPARED BY REMINGTON AND BOYD ENGINEERS, FEBRUARY 1963.

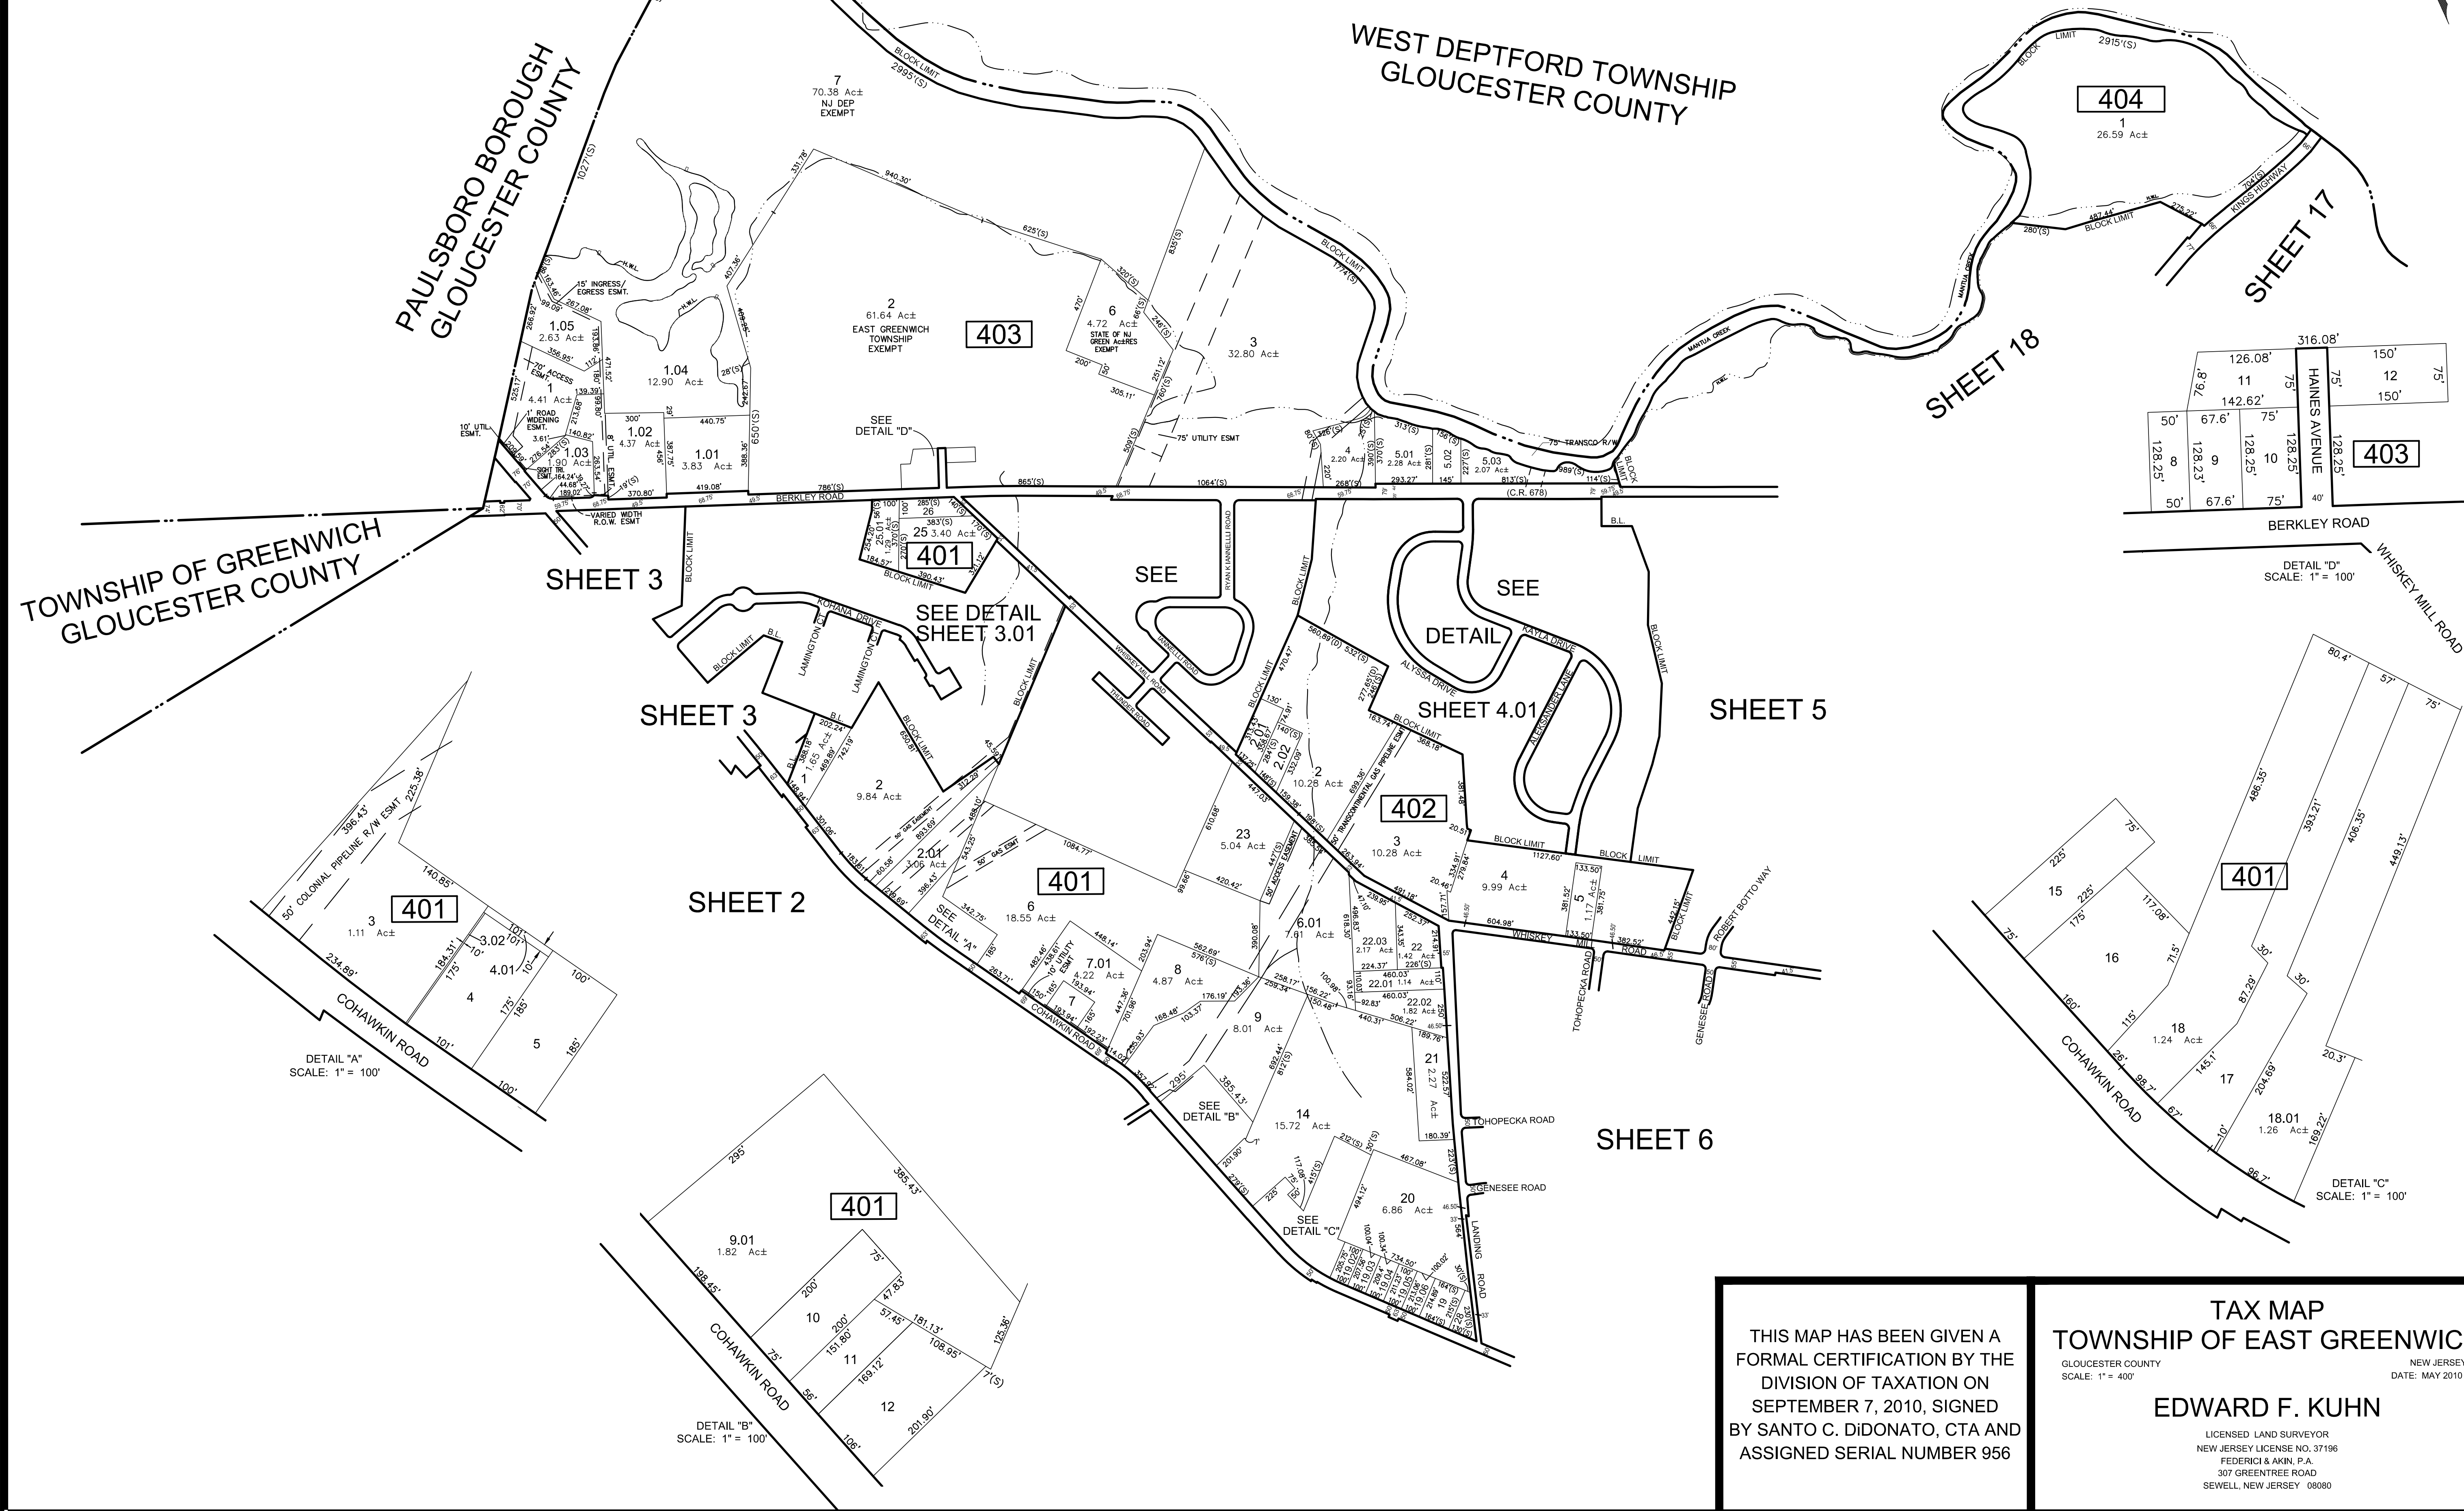

THIS MAP HAS BEEN GIVEN A FORMAL CERTIFICATION BY THE DIVISION OF TAXATION ON SEPTEMBER 7, 2010, SIGNED BY SANTO C. DiDONATO, CTA AND ASSIGNED SERIAL NUMBER 956

TAX MAP
TOWNSHIP OF EAST GREENWICH
GLOUCESTER COUNTY
SCALE: 1" = 400'
NEW JERSEY
DATE: MAY 2010

EDWARD F. KUHN
LICENSED LAND SURVEYOR
NEW JERSEY LICENSE NO. 37196
FEDERICA A. KUHN, P.A.
307 GREENTREE ROAD
SEWELL, NEW JERSEY 08080