
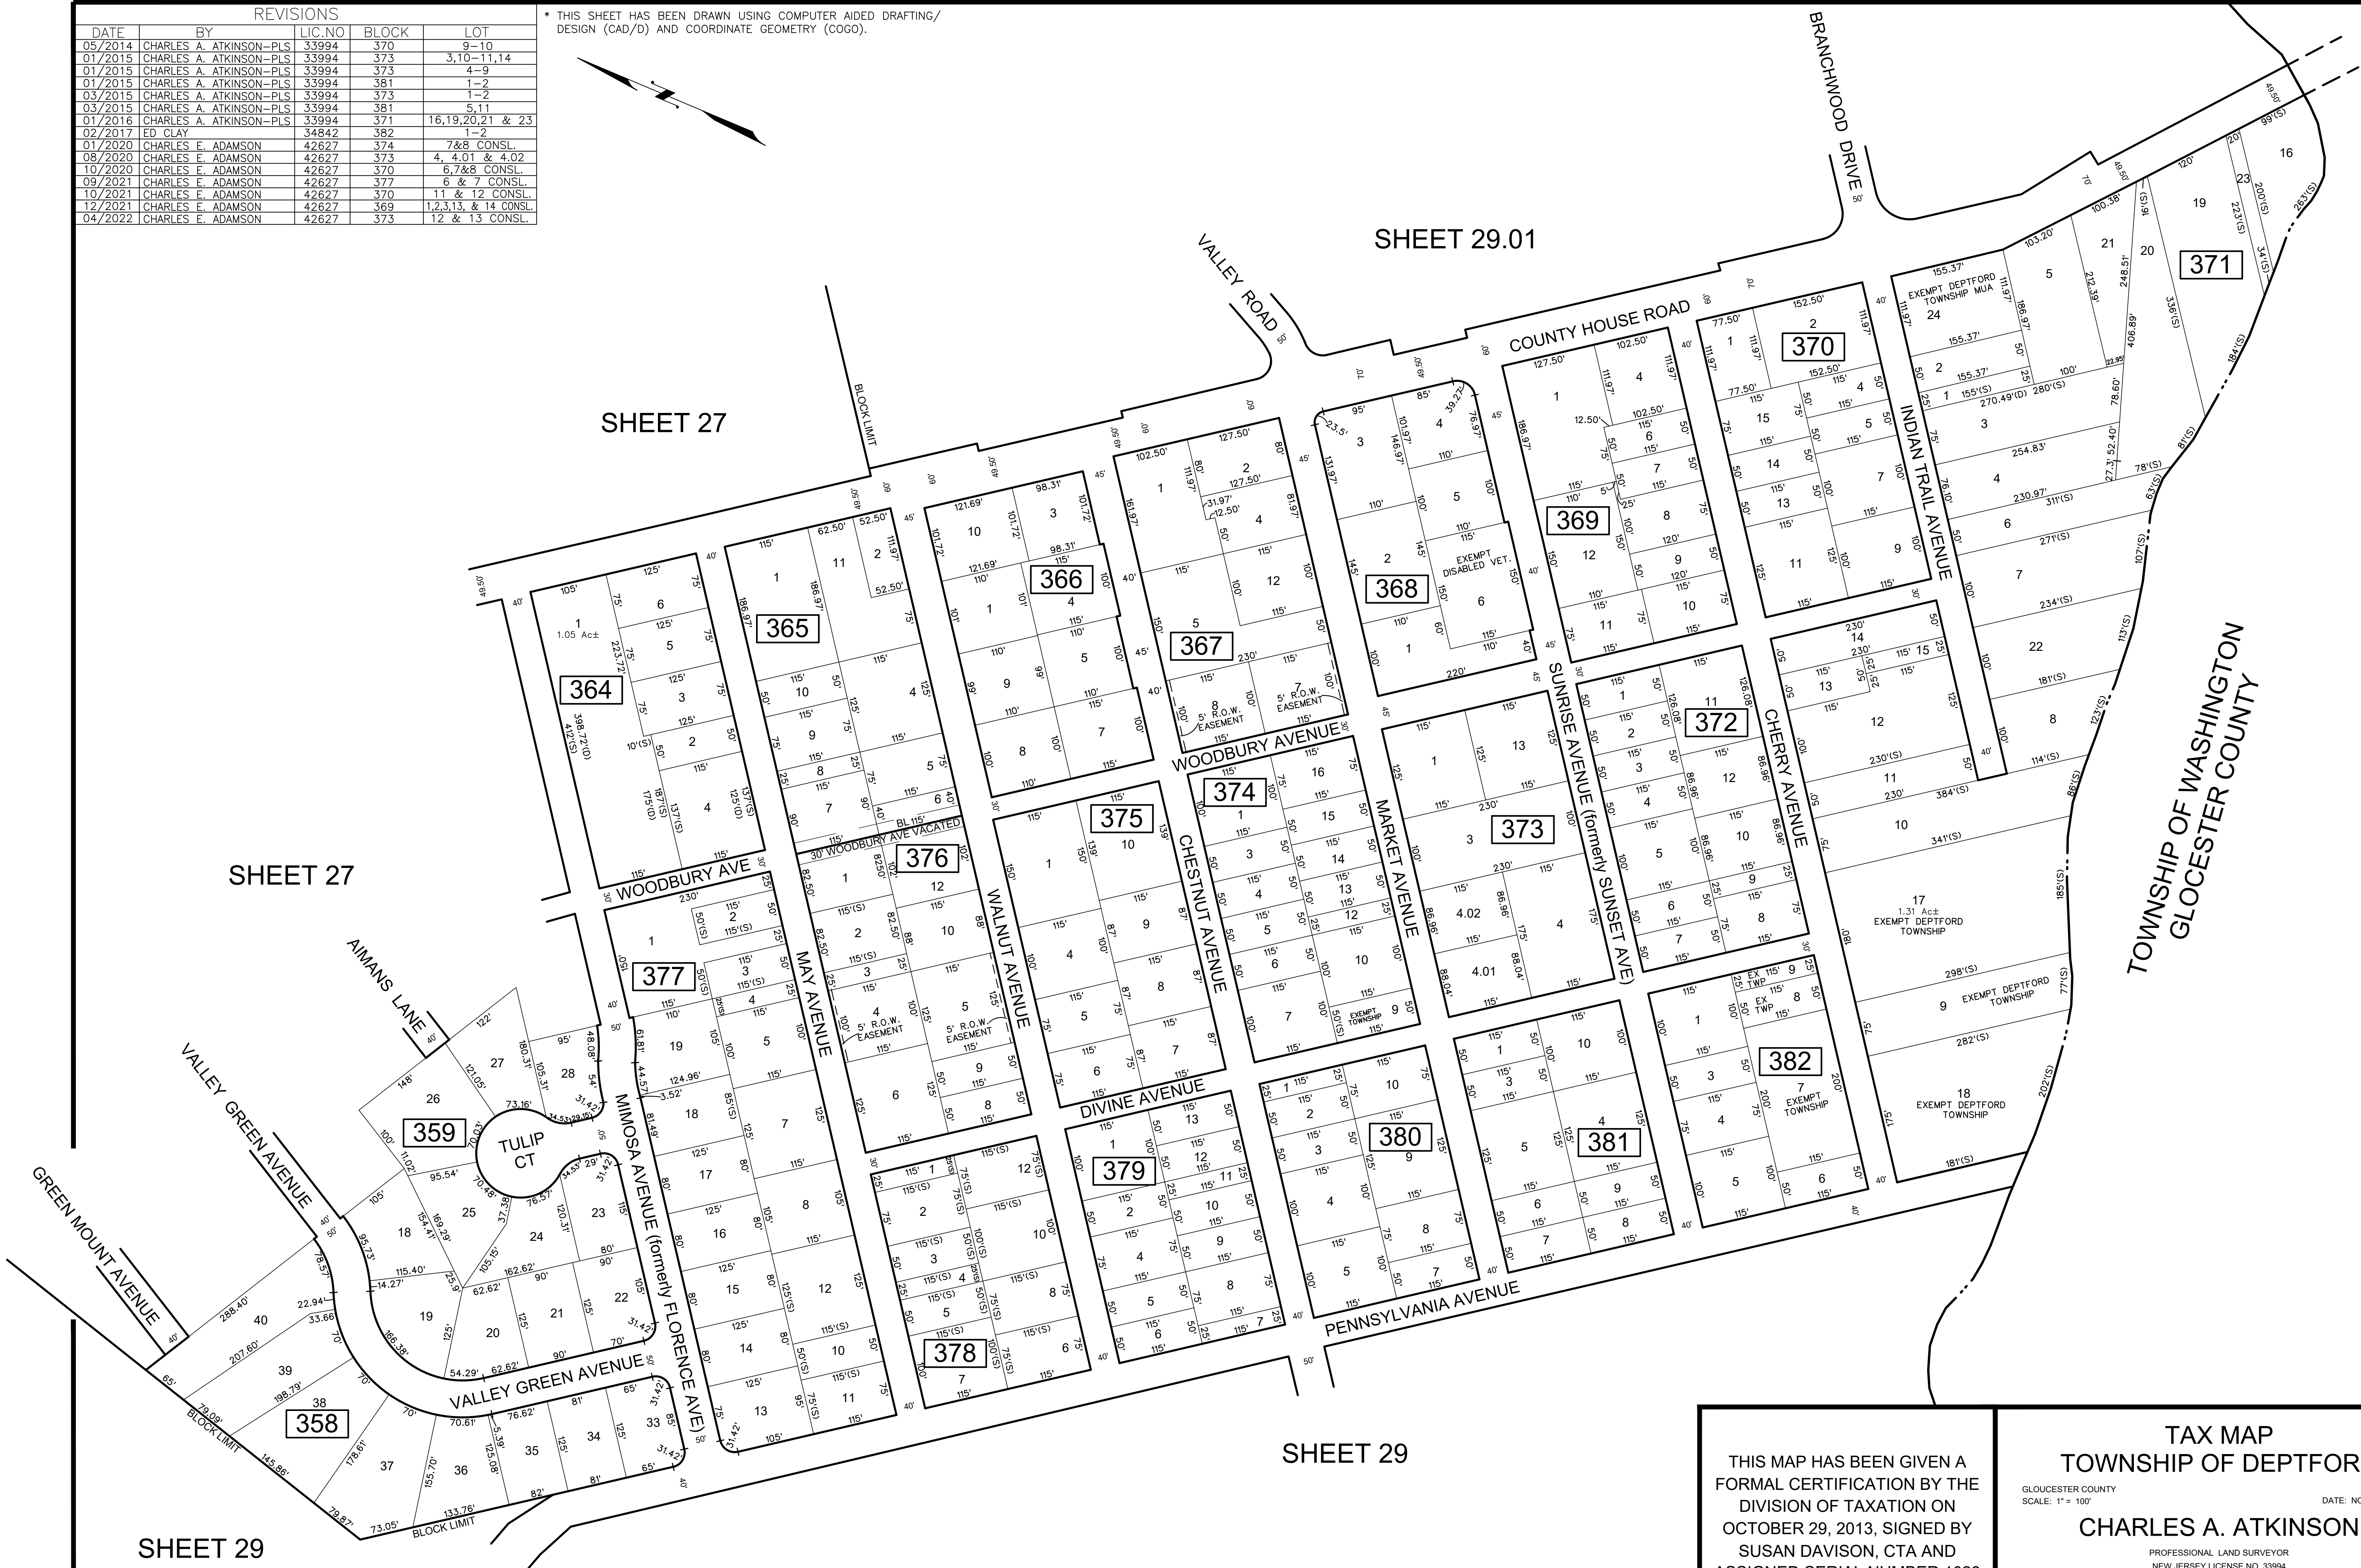


REVISIONS				
DATE	BY	LIC.NO	BLOCK	LOT
05/2014	CHARLES A. ATKINSON-PLS	33994	370	9-10
01/2015	CHARLES A. ATKINSON-PLS	33994	373	3,10-11,14
01/2015	CHARLES A. ATKINSON-PLS	33994	373	4-9
01/2015	CHARLES A. ATKINSON-PLS	33994	381	1-2
03/2015	CHARLES A. ATKINSON-PLS	33994	373	1-2
03/2015	CHARLES A. ATKINSON-PLS	33994	381	5-11
01/2016	CHARLES A. ATKINSON-PLS	33994	371	16,19,20,21 & 23
02/2017	ED. CLAY	34842	382	1-2
01/2020	CHARLES E. ADAMSON	42627	374	7&8 CONSL.
08/2020	CHARLES E. ADAMSON	42627	373	4, 4.01 & 4.02
10/2020	CHARLES E. ADAMSON	42627	370	6,7&8 CONSL.
09/2021	CHARLES E. ADAMSON	42627	377	6 & 7 CONSL.
10/2021	CHARLES E. ADAMSON	42627	370	11 & 12 CONSL.
12/2021	CHARLES E. ADAMSON	42627	369	1,2,3,13, & 14 CONSL.
04/2022	CHARLES E. ADAMSON	42627	373	12 & 13 CONSL.

* THIS SHEET HAS BEEN DRAWN USING COMPUTER AIDED DRAFTING/ DESIGN (CAD/D) AND COORDINATE GEOMETRY (COGO).

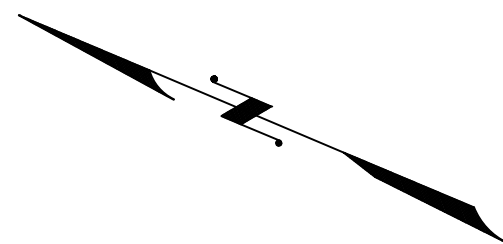

THIS MAP HAS BEEN GIVEN A FORMAL CERTIFICATION BY THE DIVISION OF TAXATION ON OCTOBER 29, 2013, SIGNED BY SUSAN DAVISON, CTA AND ASSIGNED SERIAL NUMBER 1028

TAX MAP
TOWNSHIP OF DEPTFORD
GLOCESTER COUNTY
SCALE: 1" = 100'
NEW JERSEY
DATE: NOVEMBER 2012
CHARLES A. ATKINSON
PROFESSIONAL LAND SURVEYOR
NEW JERSEY LICENSE NO. 33994
850 SO. WHITE HORSE PIKE
HAMMONTON, NEW JERSEY 08037
COA# 24GA27973300