


REVISIONS				
DATE	BY	LIC.NO	BLOCK	LOT
09/2013	CHARLES A. ATKINSON-ARH	33994	7.04	6, Vacated p/o Blackwood-Barnsboro Rd
12/2013	CHARLES A. ATKINSON-ARH	33994	7	4, 3.02
01/2014	CHARLES A. ATKINSON-ARH	33994	7	1.02, 1.04
01/2014	CHARLES A. ATKINSON-ARH	33994	7	1.05, 1.08
12/2016	ED CLAY	34842	8	1.01
01/2017	ED CLAY	34842	7	1.05
09/2020	CHARLES E. ADAMSON	42627	7	3.02 & 4 CONSOL.
10/2020	CHARLES E. ADAMSON	42627	7	6.02-EASEMENT
10/2023	CHARLES E. ADAMSON	42627	8	1.10-R.O.W. ADJ.
05/2024	CHARLES E. ADAMSON	42627	7	6 & 6.03 SUBDIVISION



* THIS SHEET HAS BEEN DRAWN USING COMPUTER AIDED DRAFTING/ DESIGN (CAD/D) AND COORDINATE GEOMETRY (COGO).

BLOCK 8 LOT 1.05					
QUAL	FLOOR	SQ. FT.	QUAL	FLOOR	SQ. FT.
C100			C500		
C101			C501		
C102			C502		
C103			C503		
C104			C504		
C105			C505		
C106			C506		
C107			C507		
C108			C600		
C109			C601		
C110			C602		
C111			C603		
C112			C604		
C113			C605		
C114			C606		
C115			C607		
C200			C700		
C202			C701		
C203			C702		
C204			C703		
C205			C704		
C206			C705		
C300			C706		
C302		1172	C707		
C303			C800		
C304			C801		
C305			C802		
C306			C803		
C307			C804		
C400			C805		
C401			C806		
C402			C807		
C403			C900		
C404					
C405					
C406					
C407					

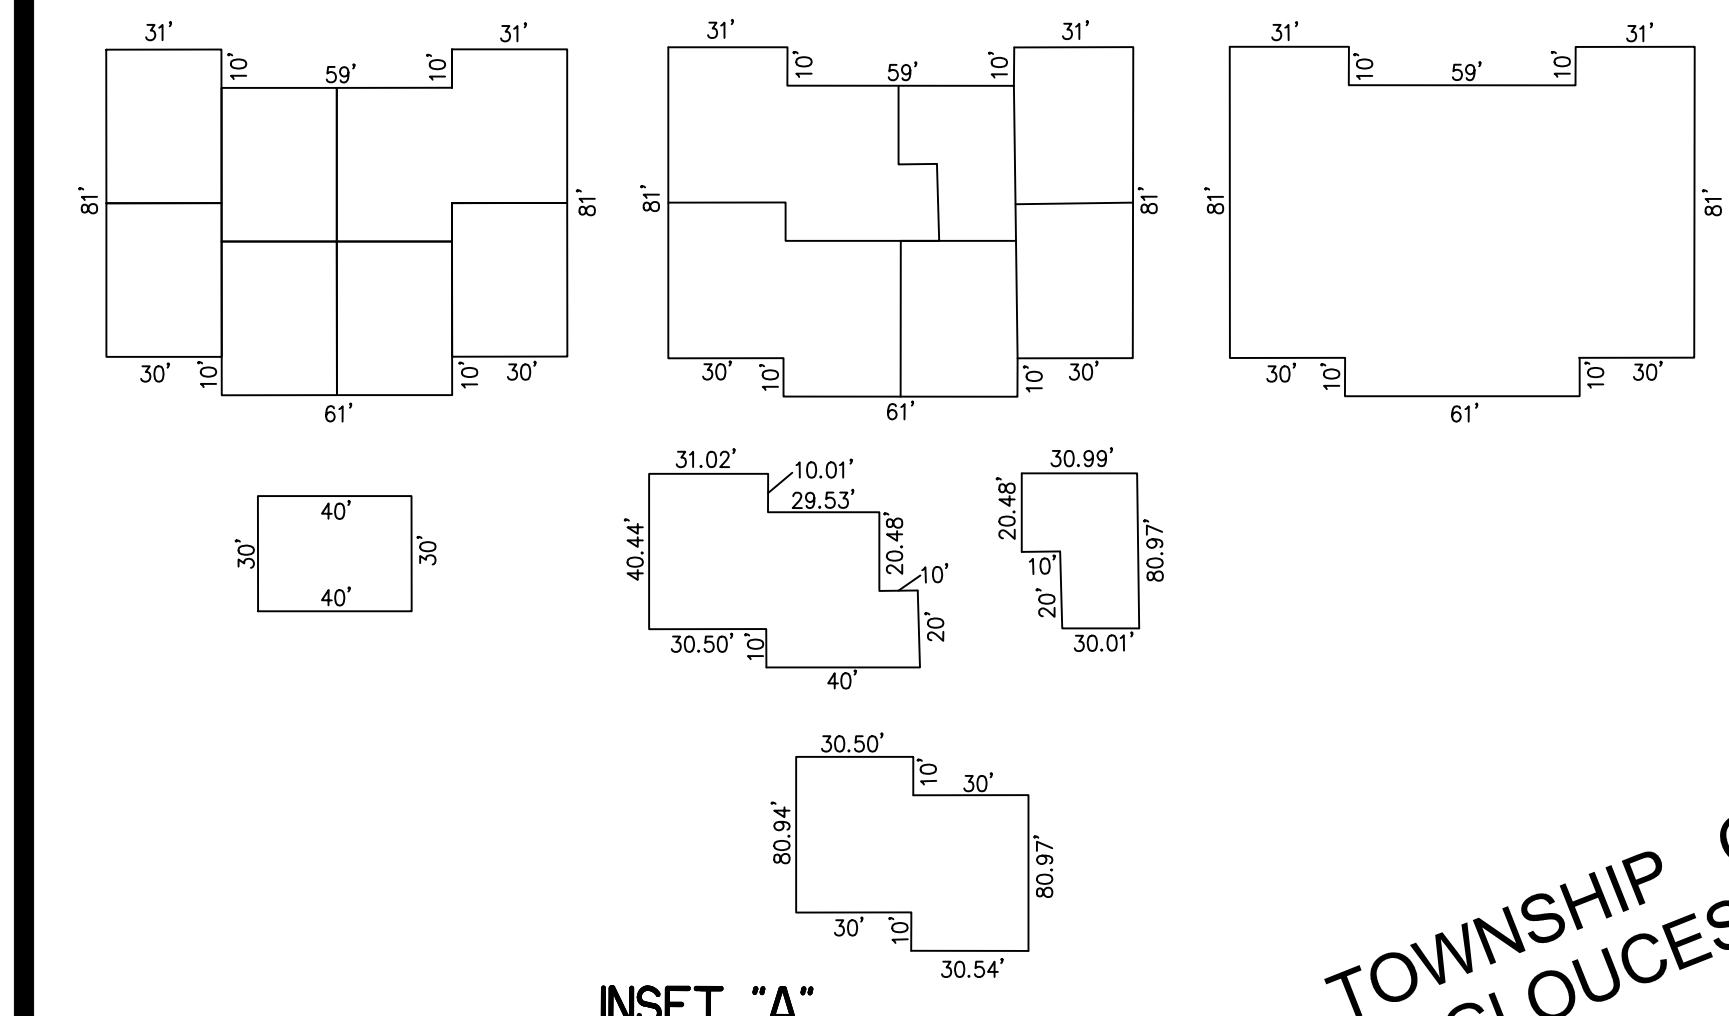

BLOCK 8 LOT 1.01			
QUAL	UNIT	FLOOR	SQ. FT.
C0001	A	1 FLOOR	3272
C0002	B	2 FLOORS	9176
C0003	C	1 FLOOR	6386

BLOCK 8 LOT 2.02		
UNIT		SQ. FT.
C0001	A	
C0002	B	

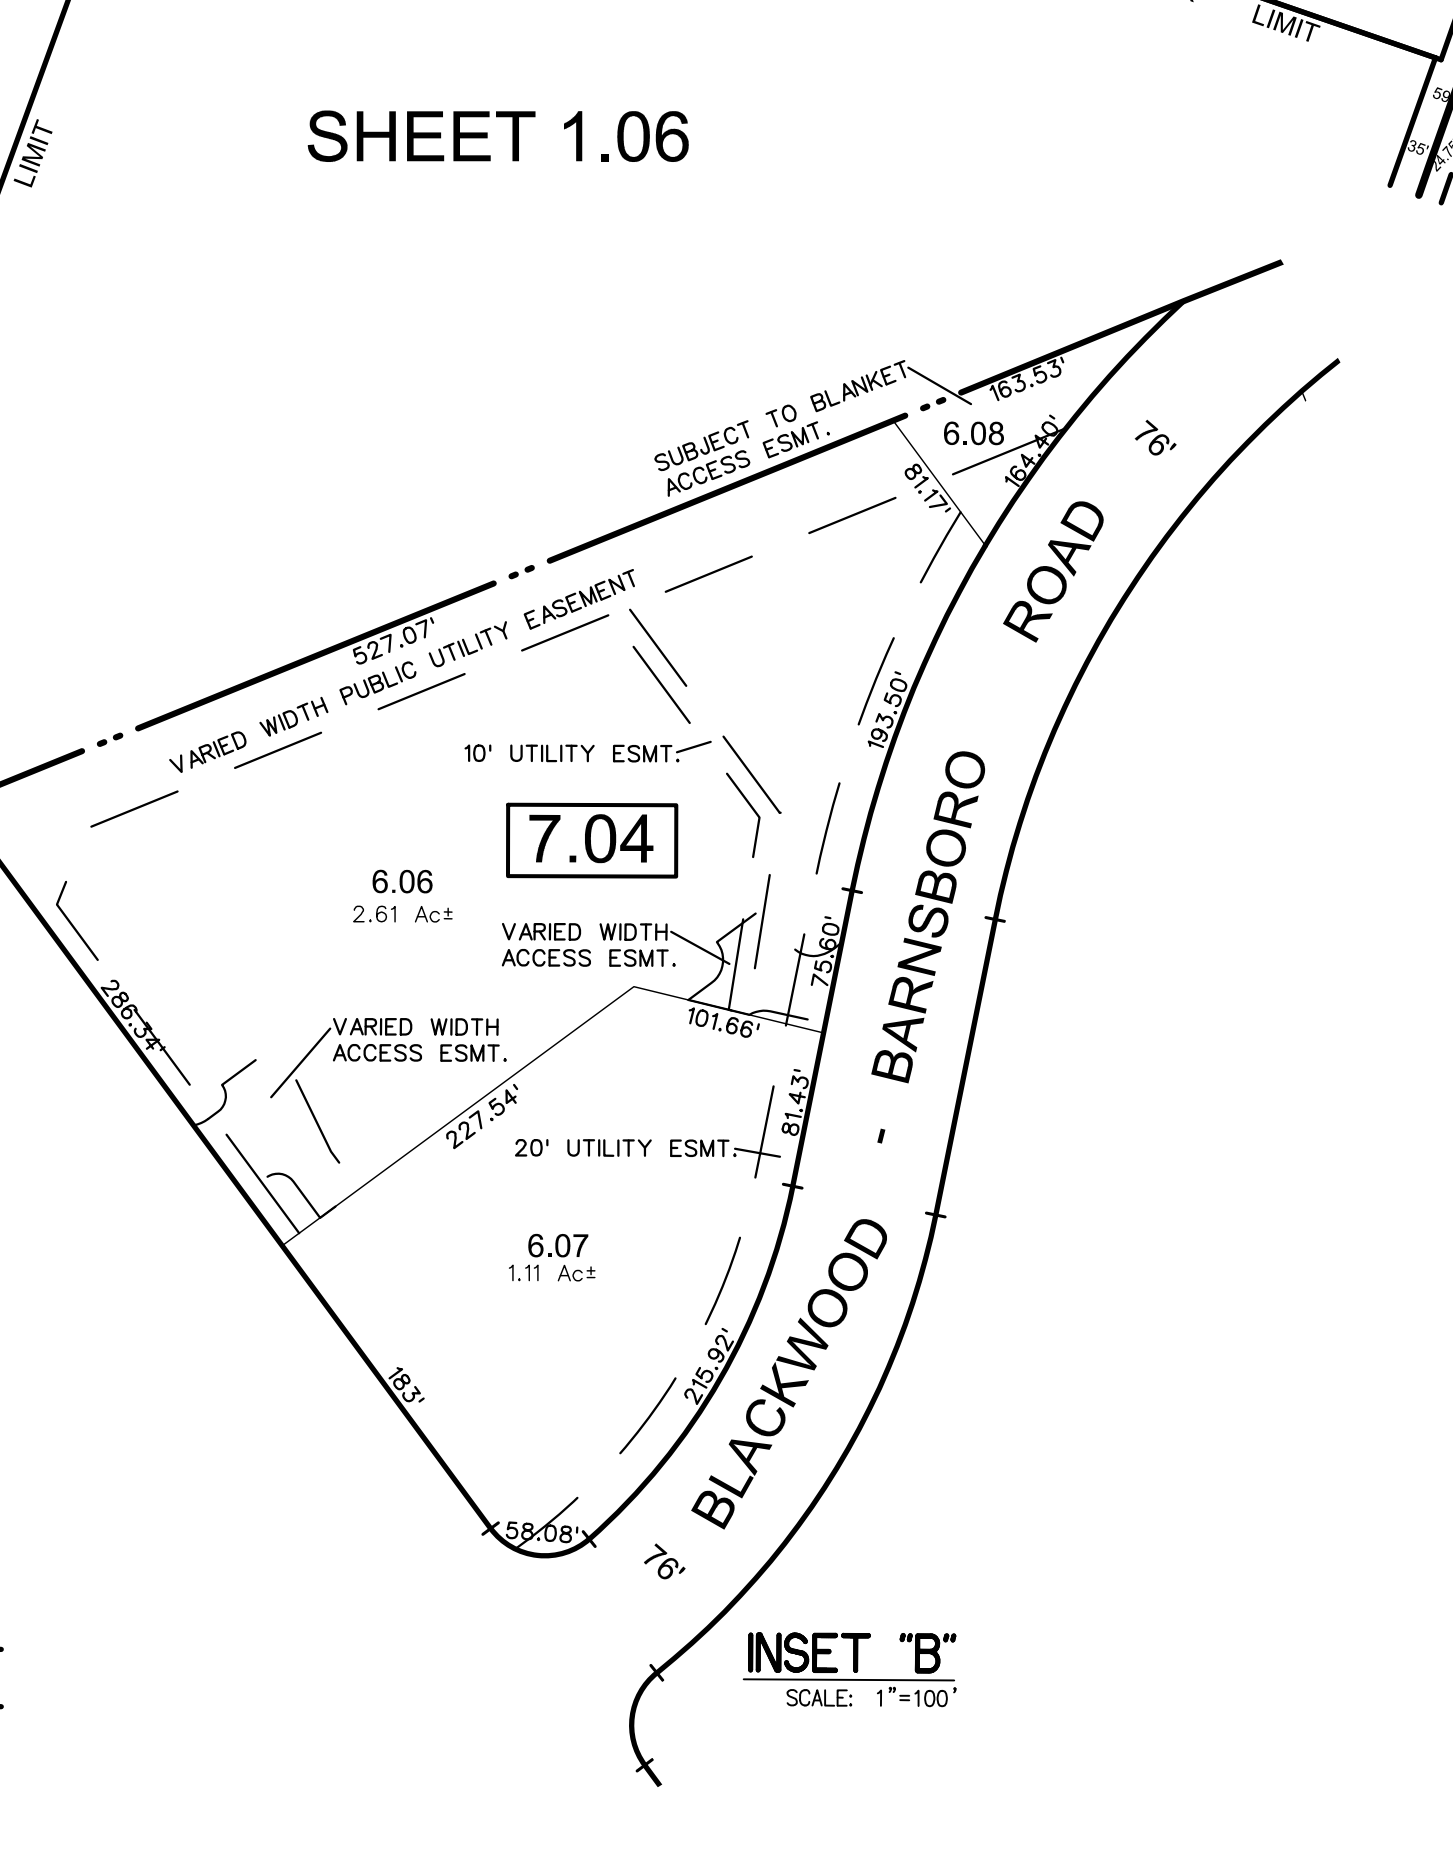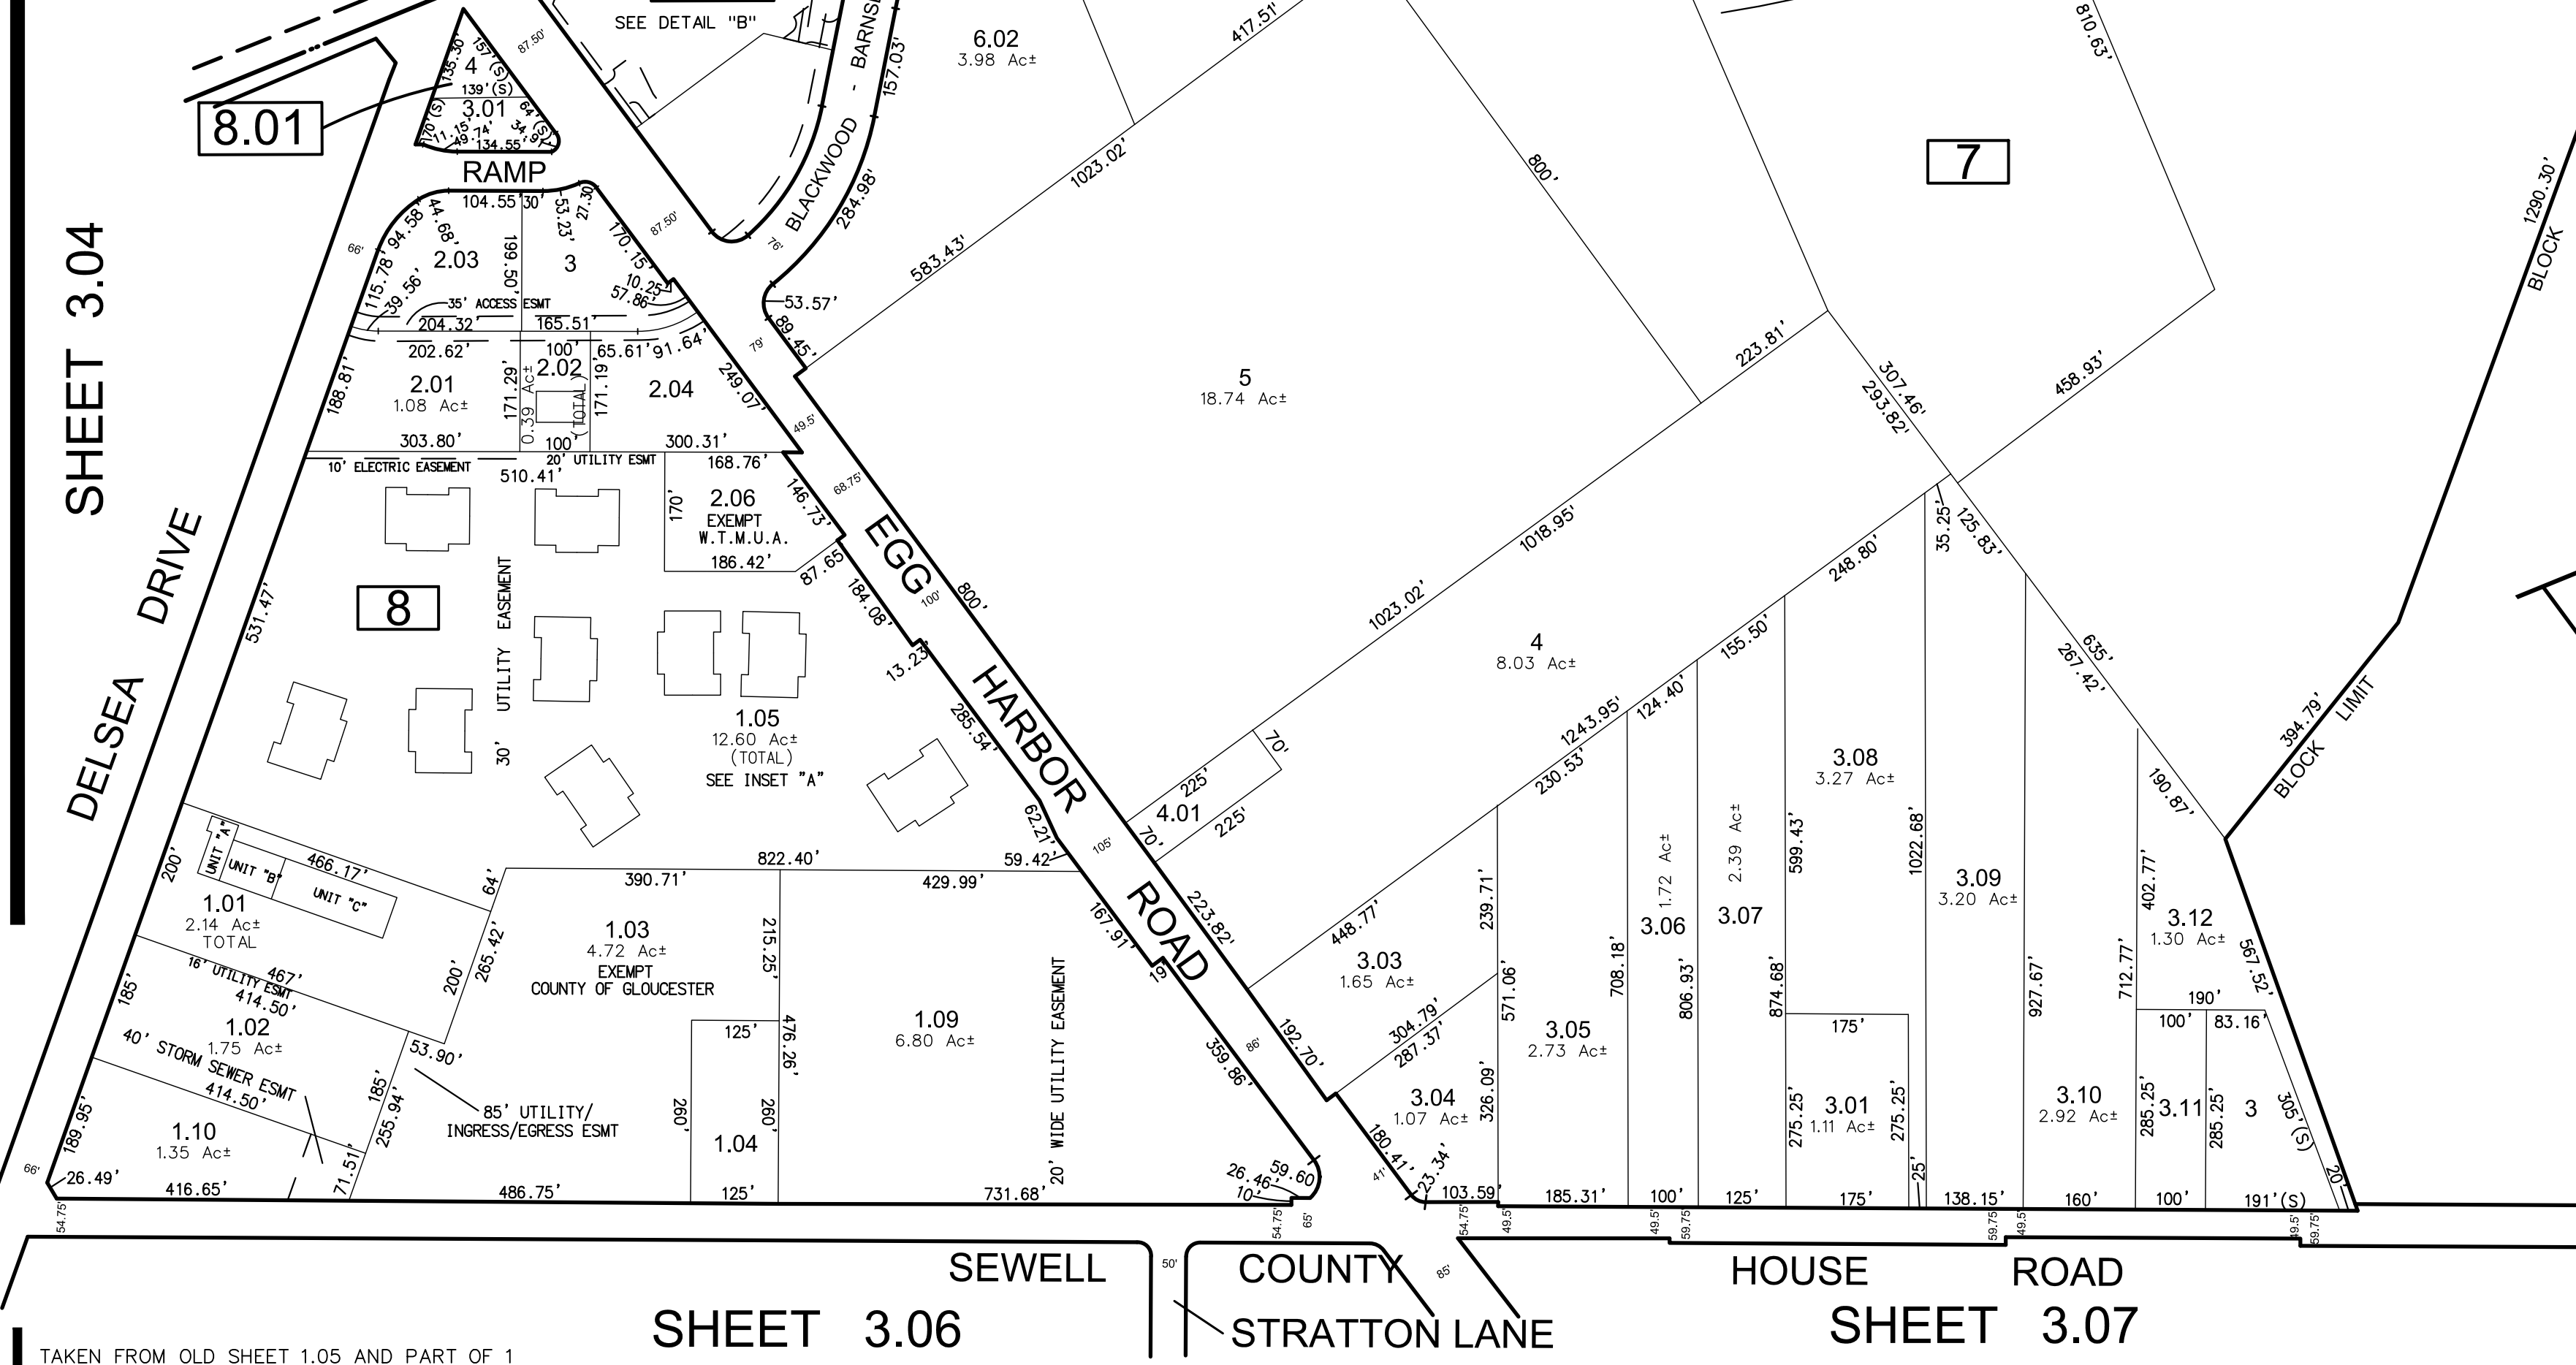

TAKEN FROM OLD SHEET 1.05 AND PART OF 1

THIS MAP HAS BEEN GIVEN A FORMAL CERTIFICATION BY THE DIVISION OF TAXATION ON JANUARY 9, 2003, SIGNED BY SANTO C. DiDONATO, CTA AND ASSIGNED SERIAL NUMBER 810

TAX MAP

TOWNSHIP OF WASHINGTON

GLoucester CountyNEW JERSEY

SCALE: 1" = 200'DATE: 12/13/00

CRAIG F. REMINGTON

LAND SURVEYOR LIC. NO. 23924

REMINGTON & VERNICK ENGINEERS

232 KING'S HIGHWAY EAST HADDONFIELD, N.J. 08033

(856) 795-9595, FAX (856) 795-1882

WEB SITE ADDRESS: WWW.RVE.COM