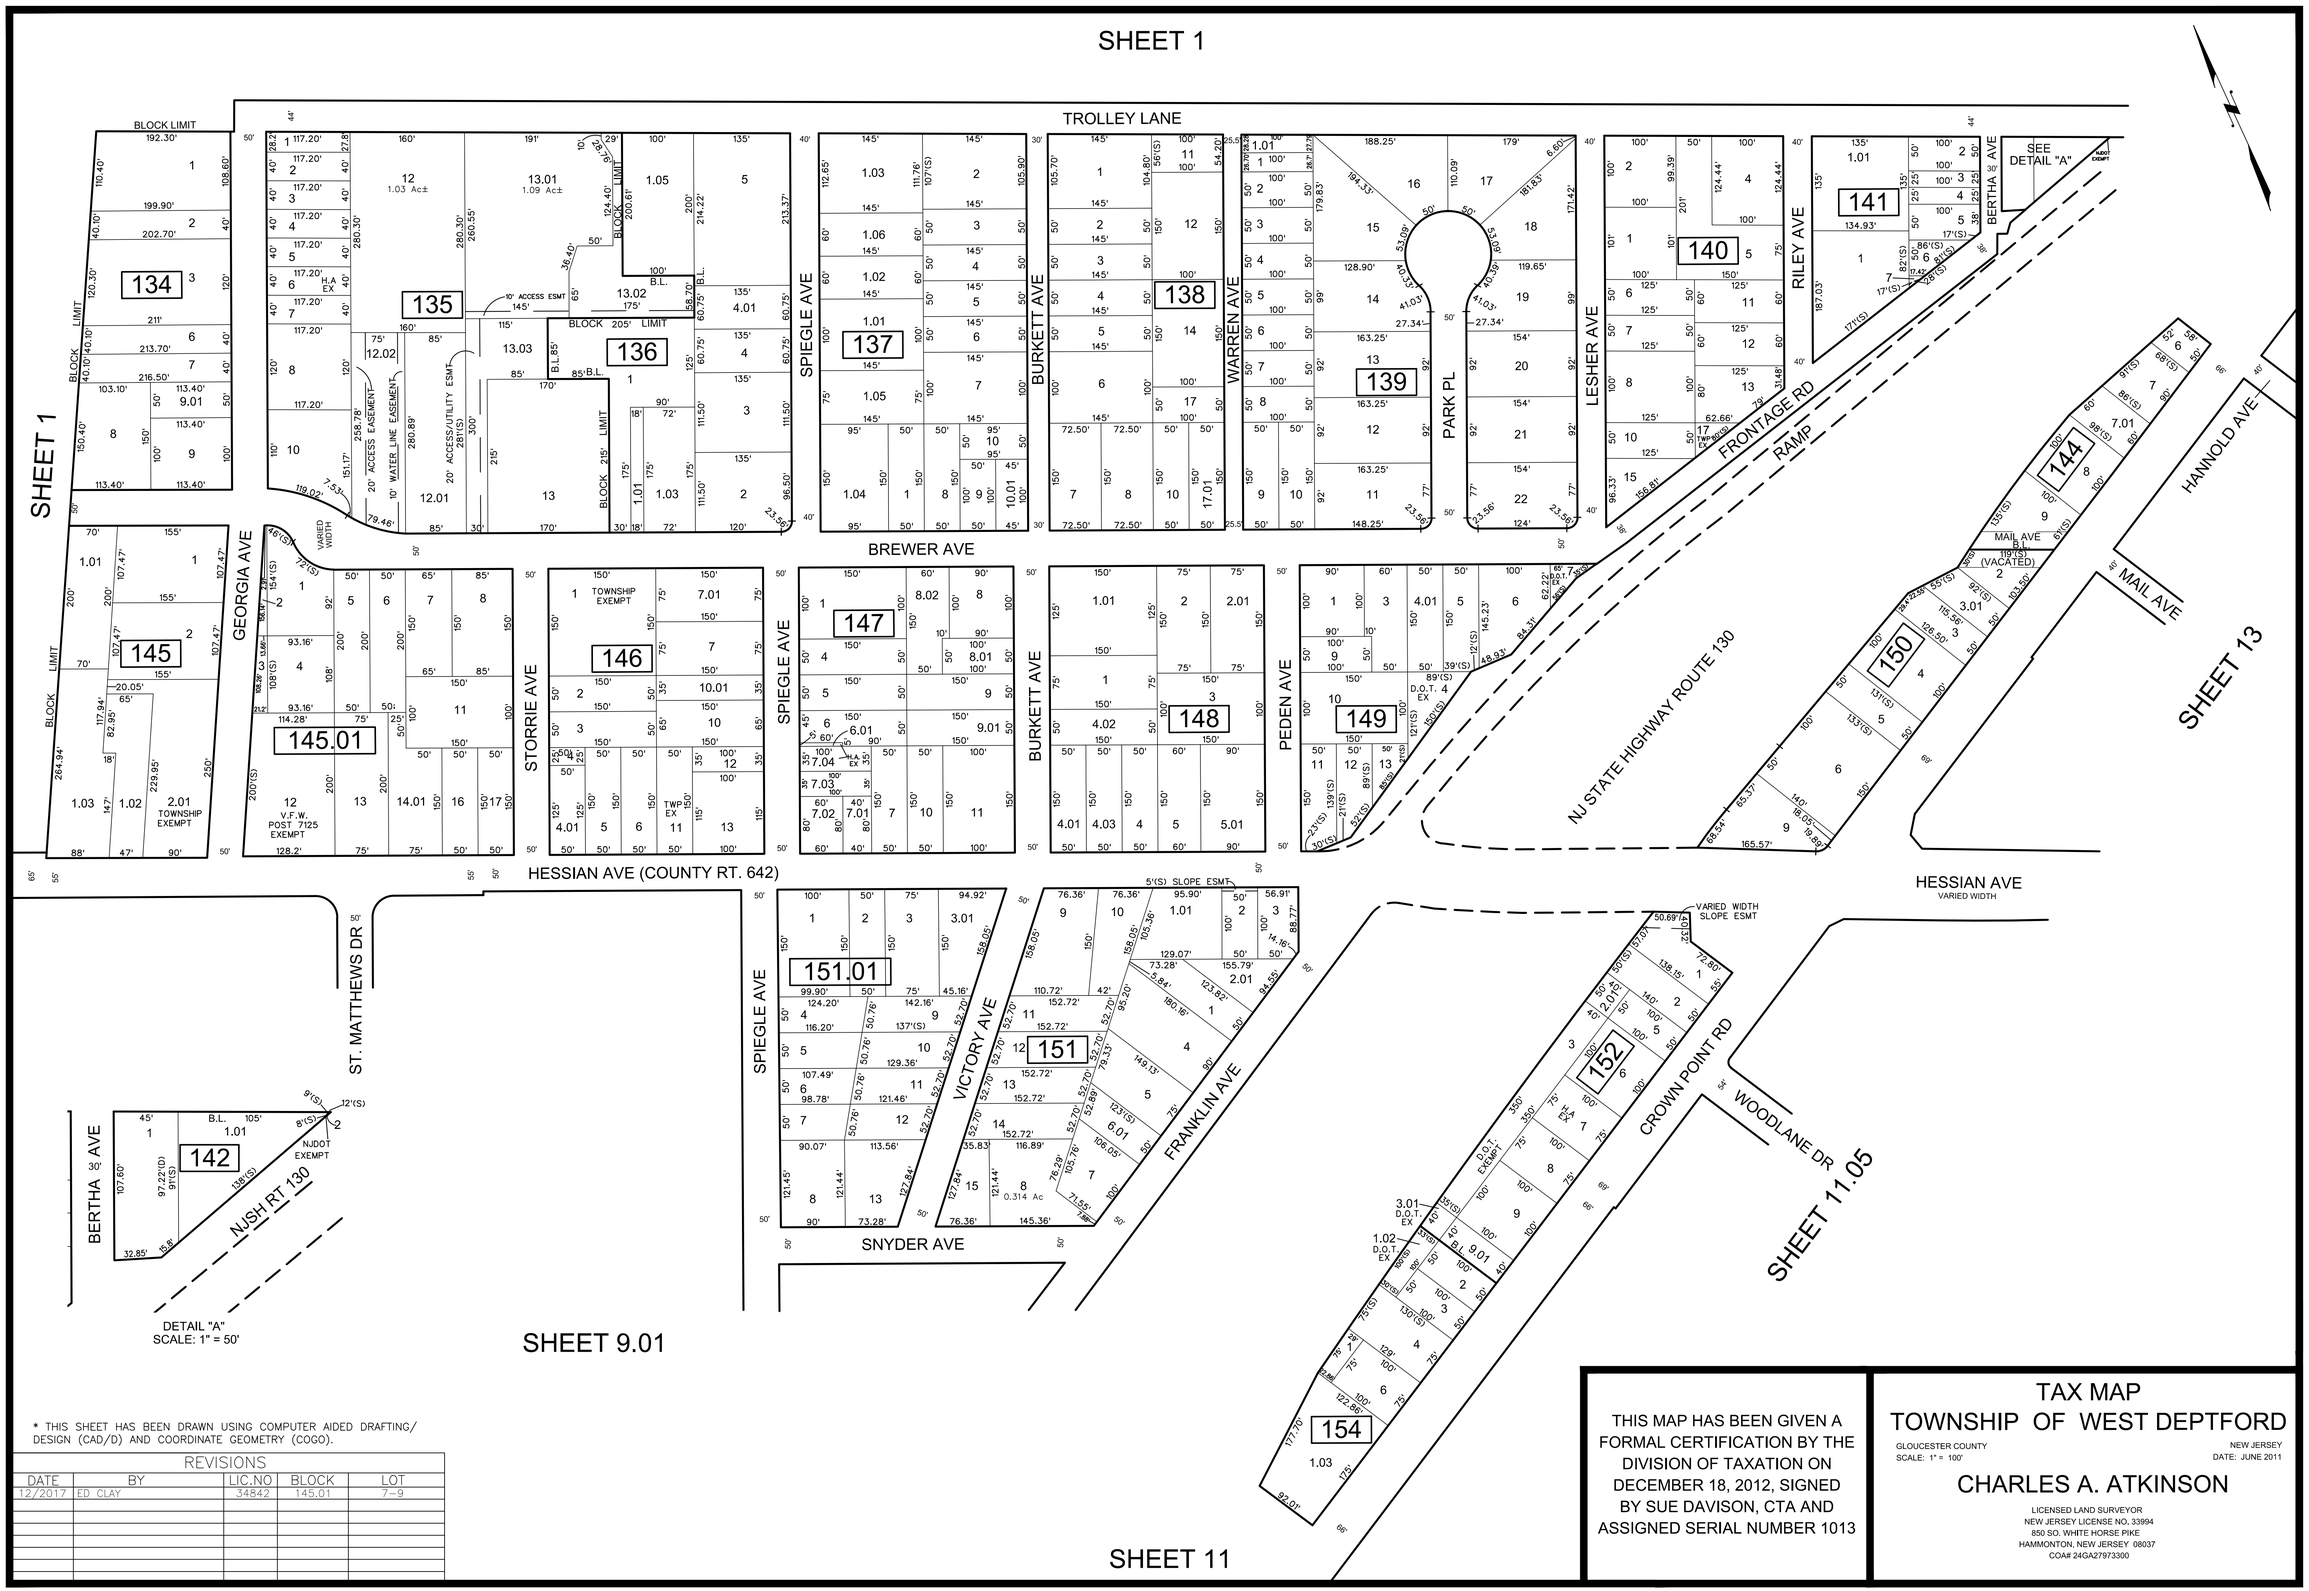

* THIS SHEET HAS BEEN DRAWN USING COMPUTER AIDED DRAFTING/ DESIGN (CAD/D) AND COORDINATE GEOMETRY (COGO).

REVISIONS

DATE	BY	LIC.NO	BLOCK	LOT
12/2017	ED CLAY	34842	145.01	7-9

THIS MAP HAS BEEN GIVEN A FORMAL CERTIFICATION BY THE DIVISION OF TAXATION ON DECEMBER 18, 2012, SIGNED BY SUE DAVISON, CTA AND ASSIGNED SERIAL NUMBER 1013

TAX MAP
TOWNSHIP OF WEST DEPTFORD

GLOUCESTER COUNTY
SCALE: 1" = 100'

NEW JERSEY
DATE: JUNE 2011

CHARLES A. ATKINSON

LICENSED LAND SURVEYOR
NEW JERSEY LICENSE NO. 33994
850 SO. WHITE HORSE PIKE
HAMMONTON, NEW JERSEY 08037
COA# 24GA27973300