


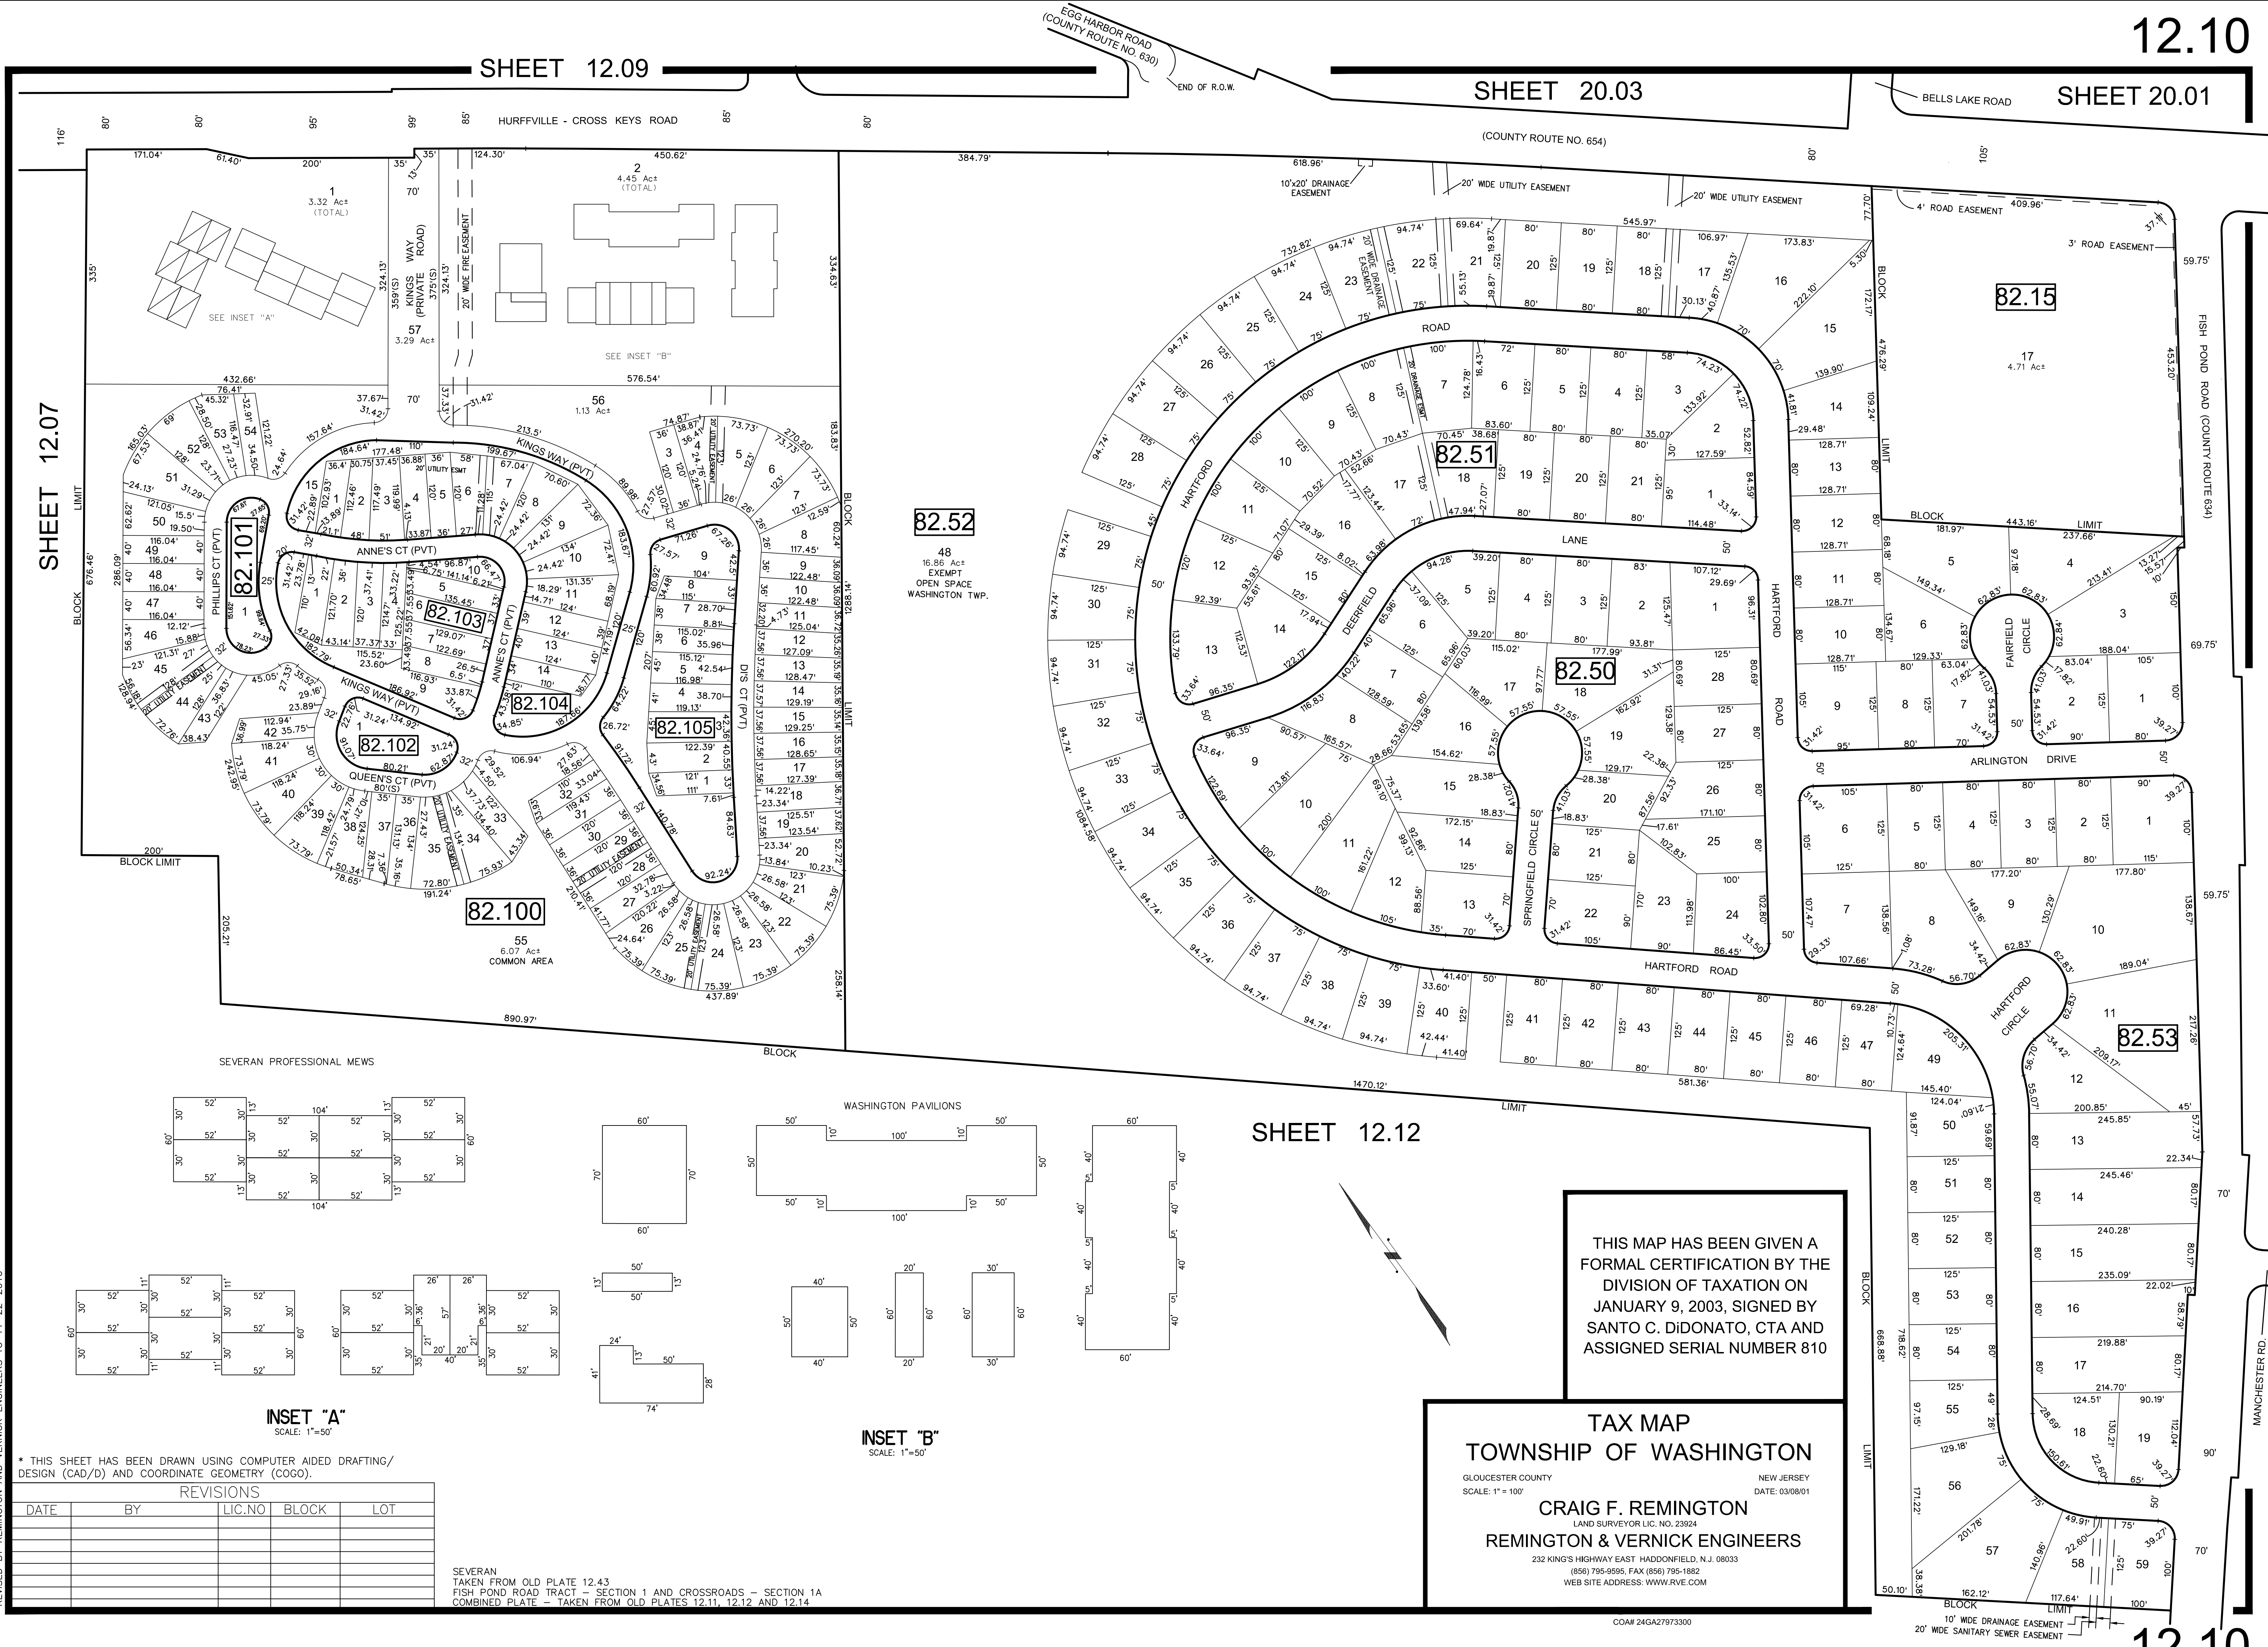

82.52
48
16.89 Ac±
EXEMPT
OPEN SPACE
WASHINGTON TWP.

THIS MAP HAS BEEN GIVEN A
FORMAL CERTIFICATION BY THE
DIVISION OF TAXATION ON
JANUARY 9, 2003, SIGNED BY
SANTO C. DiDONATO, CTA AND
ASSIGNED SERIAL NUMBER 810

TAX MAP
TOWNSHIP OF WASHINGTON
GLOUCESTER COUNTY NEW JERSEY
SCALE: 1" = 100' DATE: 03/08/01
CRAIG F. REMINGTON
LAND SURVEYOR LIC. NO. 23924
REMINGTON & VERNICK ENGINEERS
232 KING'S HIGHWAY EAST HADDONFIELD, N.J. 08033
(856) 795-9595, FAX (856) 795-1882
WEB SITE ADDRESS: WWW.RVE.COM

INSET "A"
SCALE: 1"=50'

INSET "B"
SCALE: 1"=50'

* THIS SHEET HAS BEEN DRAWN USING COMPUTER AIDED DRAFTING/
DESIGN (CAD/D) AND COORDINATE GEOMETRY (COGO).

REVISIONS				
DATE	BY	LIC.NO	BLOCK	LOT

SEVERAN
TAKEN FROM OLD PLATE 12.43
FISH POND ROAD TRACT - SECTION 1 AND CROSSROADS - SECTION 1A
COMBINED PLATE - TAKEN FROM OLD PLATES 12.11, 12.12 AND 12.14

REVISED BY REMINGTON AND VERNICK ENGINEERS TO 11-12-2003, 0808T188
REVISED BY REMINGTON AND VERNICK ENGINEERS TO 12-31-2010
REVISED BY REMINGTON AND VERNICK ENGINEERS TO 11-22-2010

COA# 24GA27973300