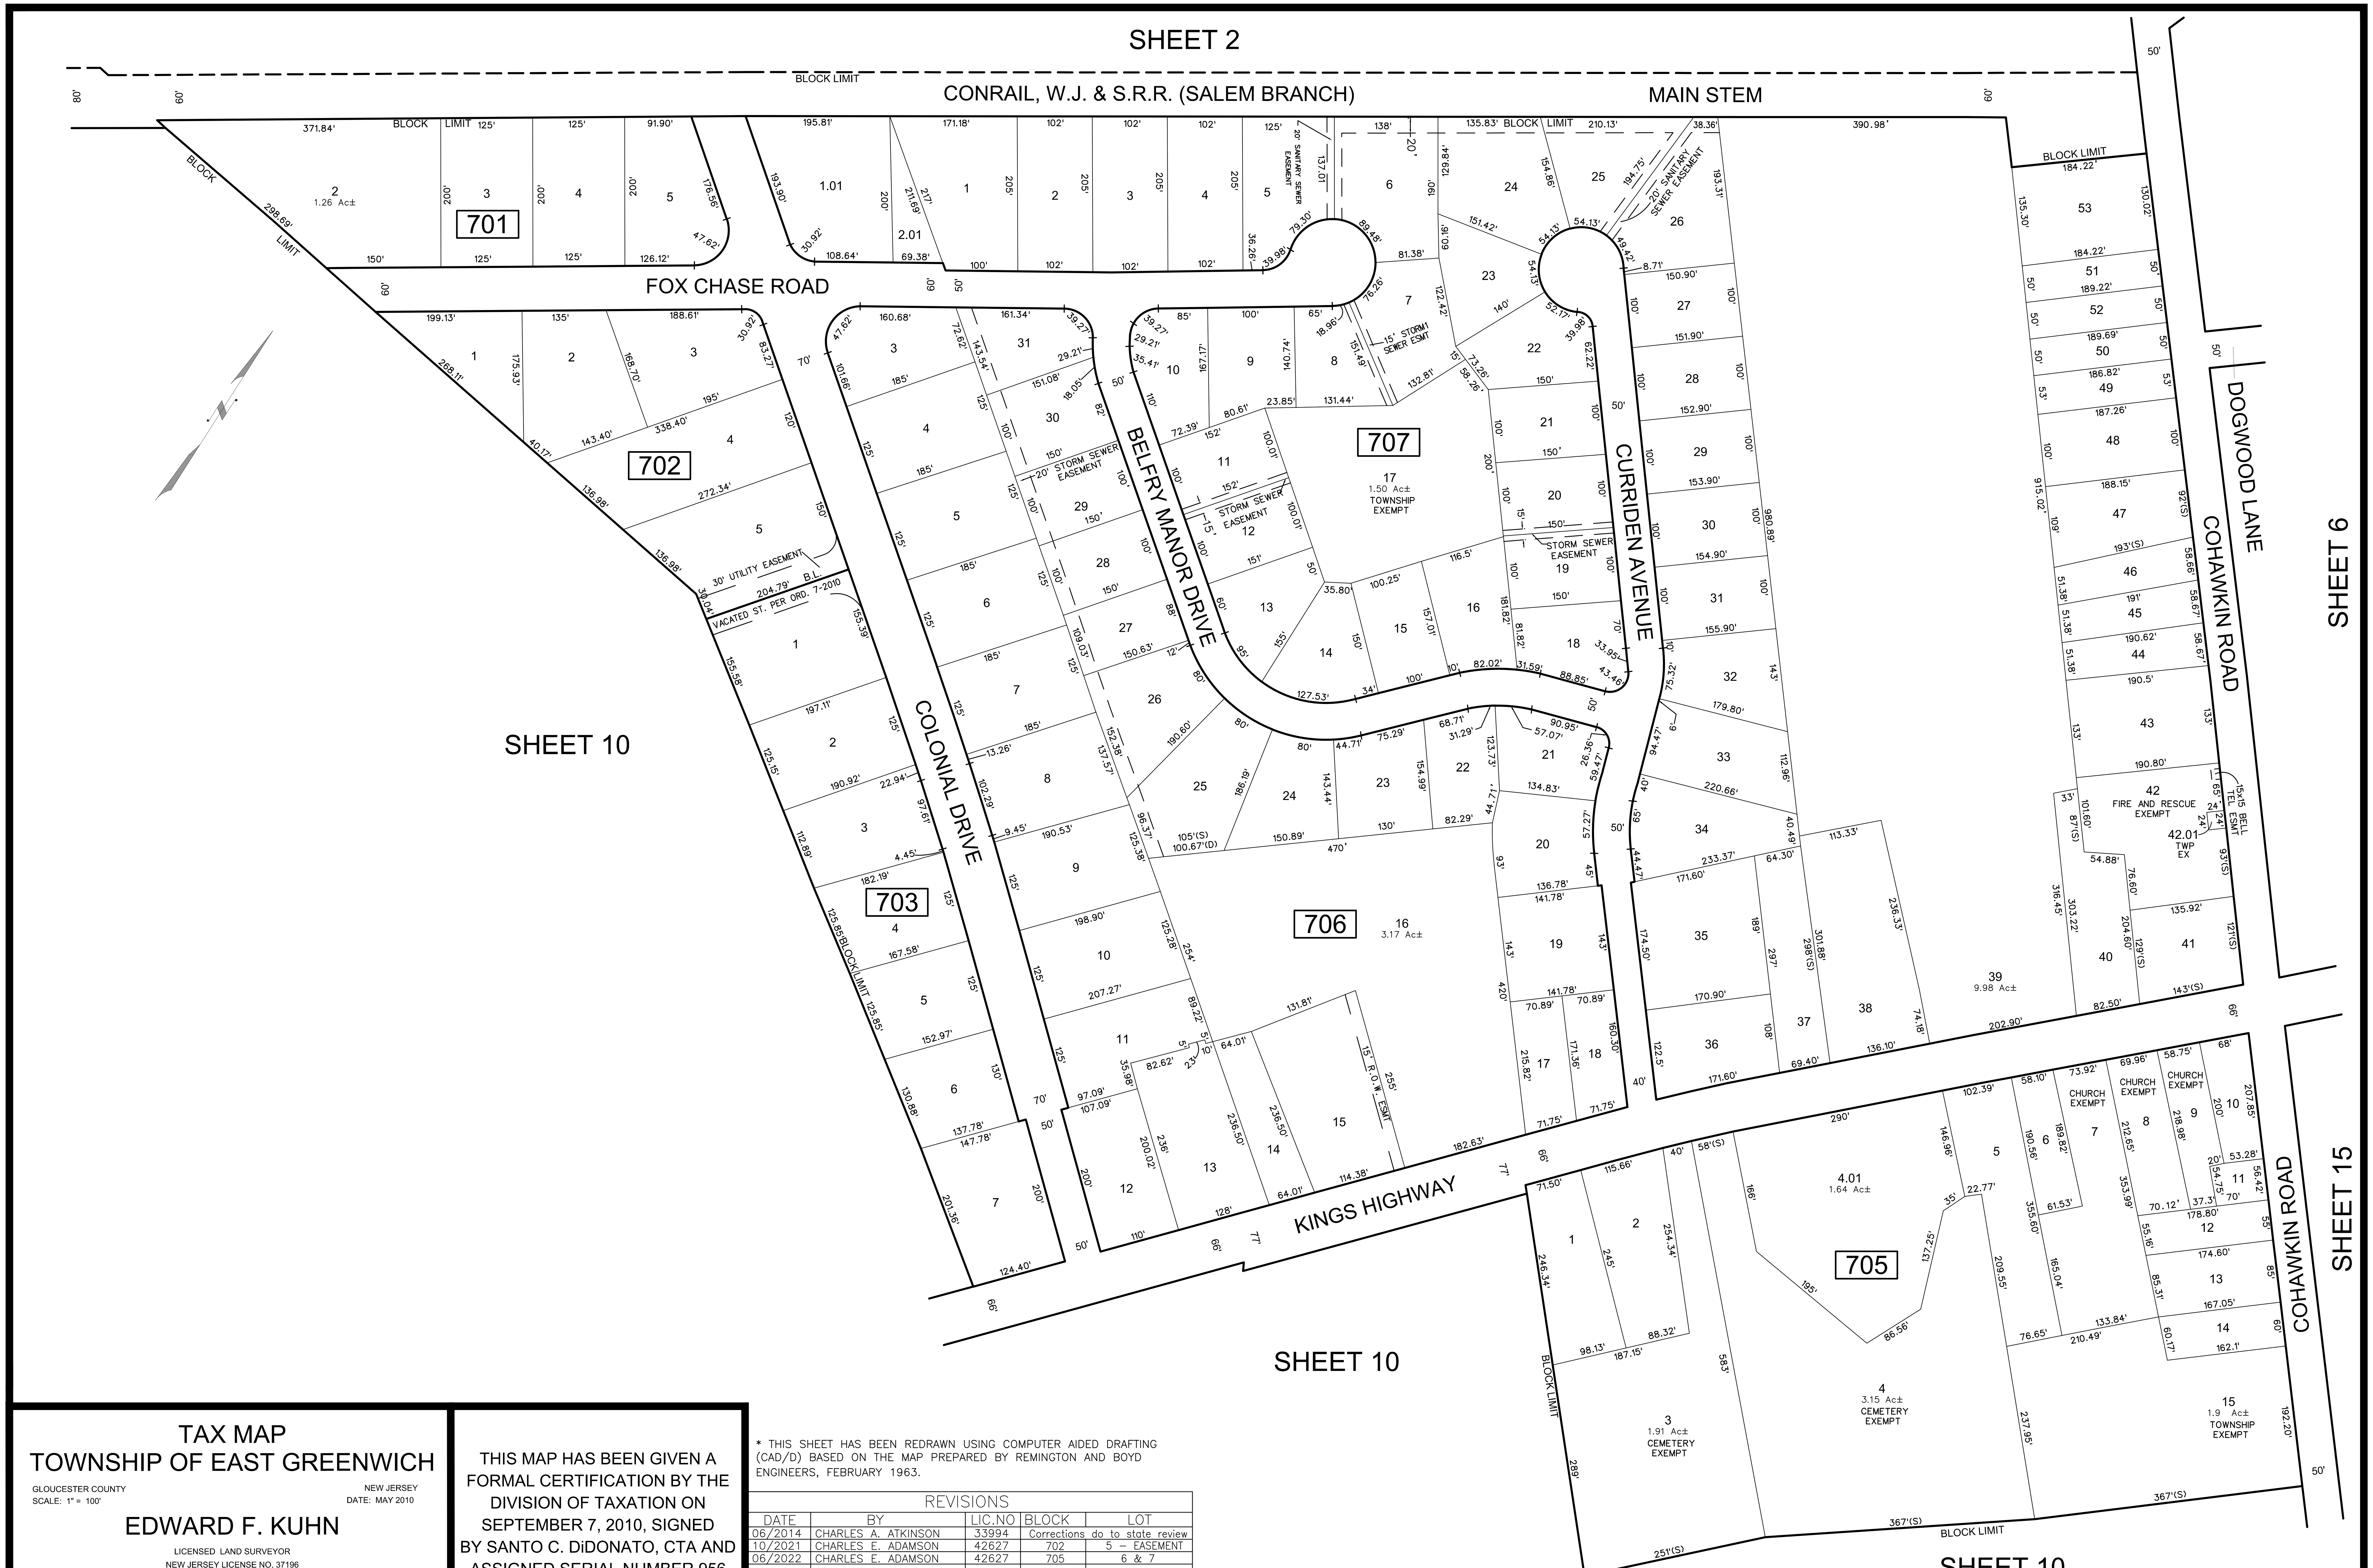

TAX MAP
TOWNSHIP OF EAST GREENWICH

GLOUCESTER COUNTY NEW JERSEY
SCALE: 1" = 100' DATE: MAY 2010

EDWARD F. KUHN

LICENSED LAND SURVEYOR
NEW JERSEY LICENSE NO. 37196
FEDERICI & AKIN, P.A.
307 GREENTREE ROAD
SEWELL, NEW JERSEY 08080

COA# 24GA27973300

THIS MAP HAS BEEN GIVEN A FORMAL CERTIFICATION BY THE DIVISION OF TAXATION ON SEPTEMBER 7, 2010, SIGNED BY SANTO C. DiDONATO, CTA AND ASSIGNED SERIAL NUMBER 956

* THIS SHEET HAS BEEN REDRAWN USING COMPUTER AIDED DRAFTING (CAD/D) BASED ON THE MAP PREPARED BY REMINGTON AND BOYD ENGINEERS, FEBRUARY 1963.

REVISIONS

DATE	BY	LIC.NO	BLOCK	LOT
06/2014	CHARLES A. ATKINSON	33994	Corrections do to state review	
10/2021	CHARLES E. ADAMSON	42627	702	5 – EASEMENT
06/2022	CHARLES E. ADAMSON	42627	705	6 & 7