


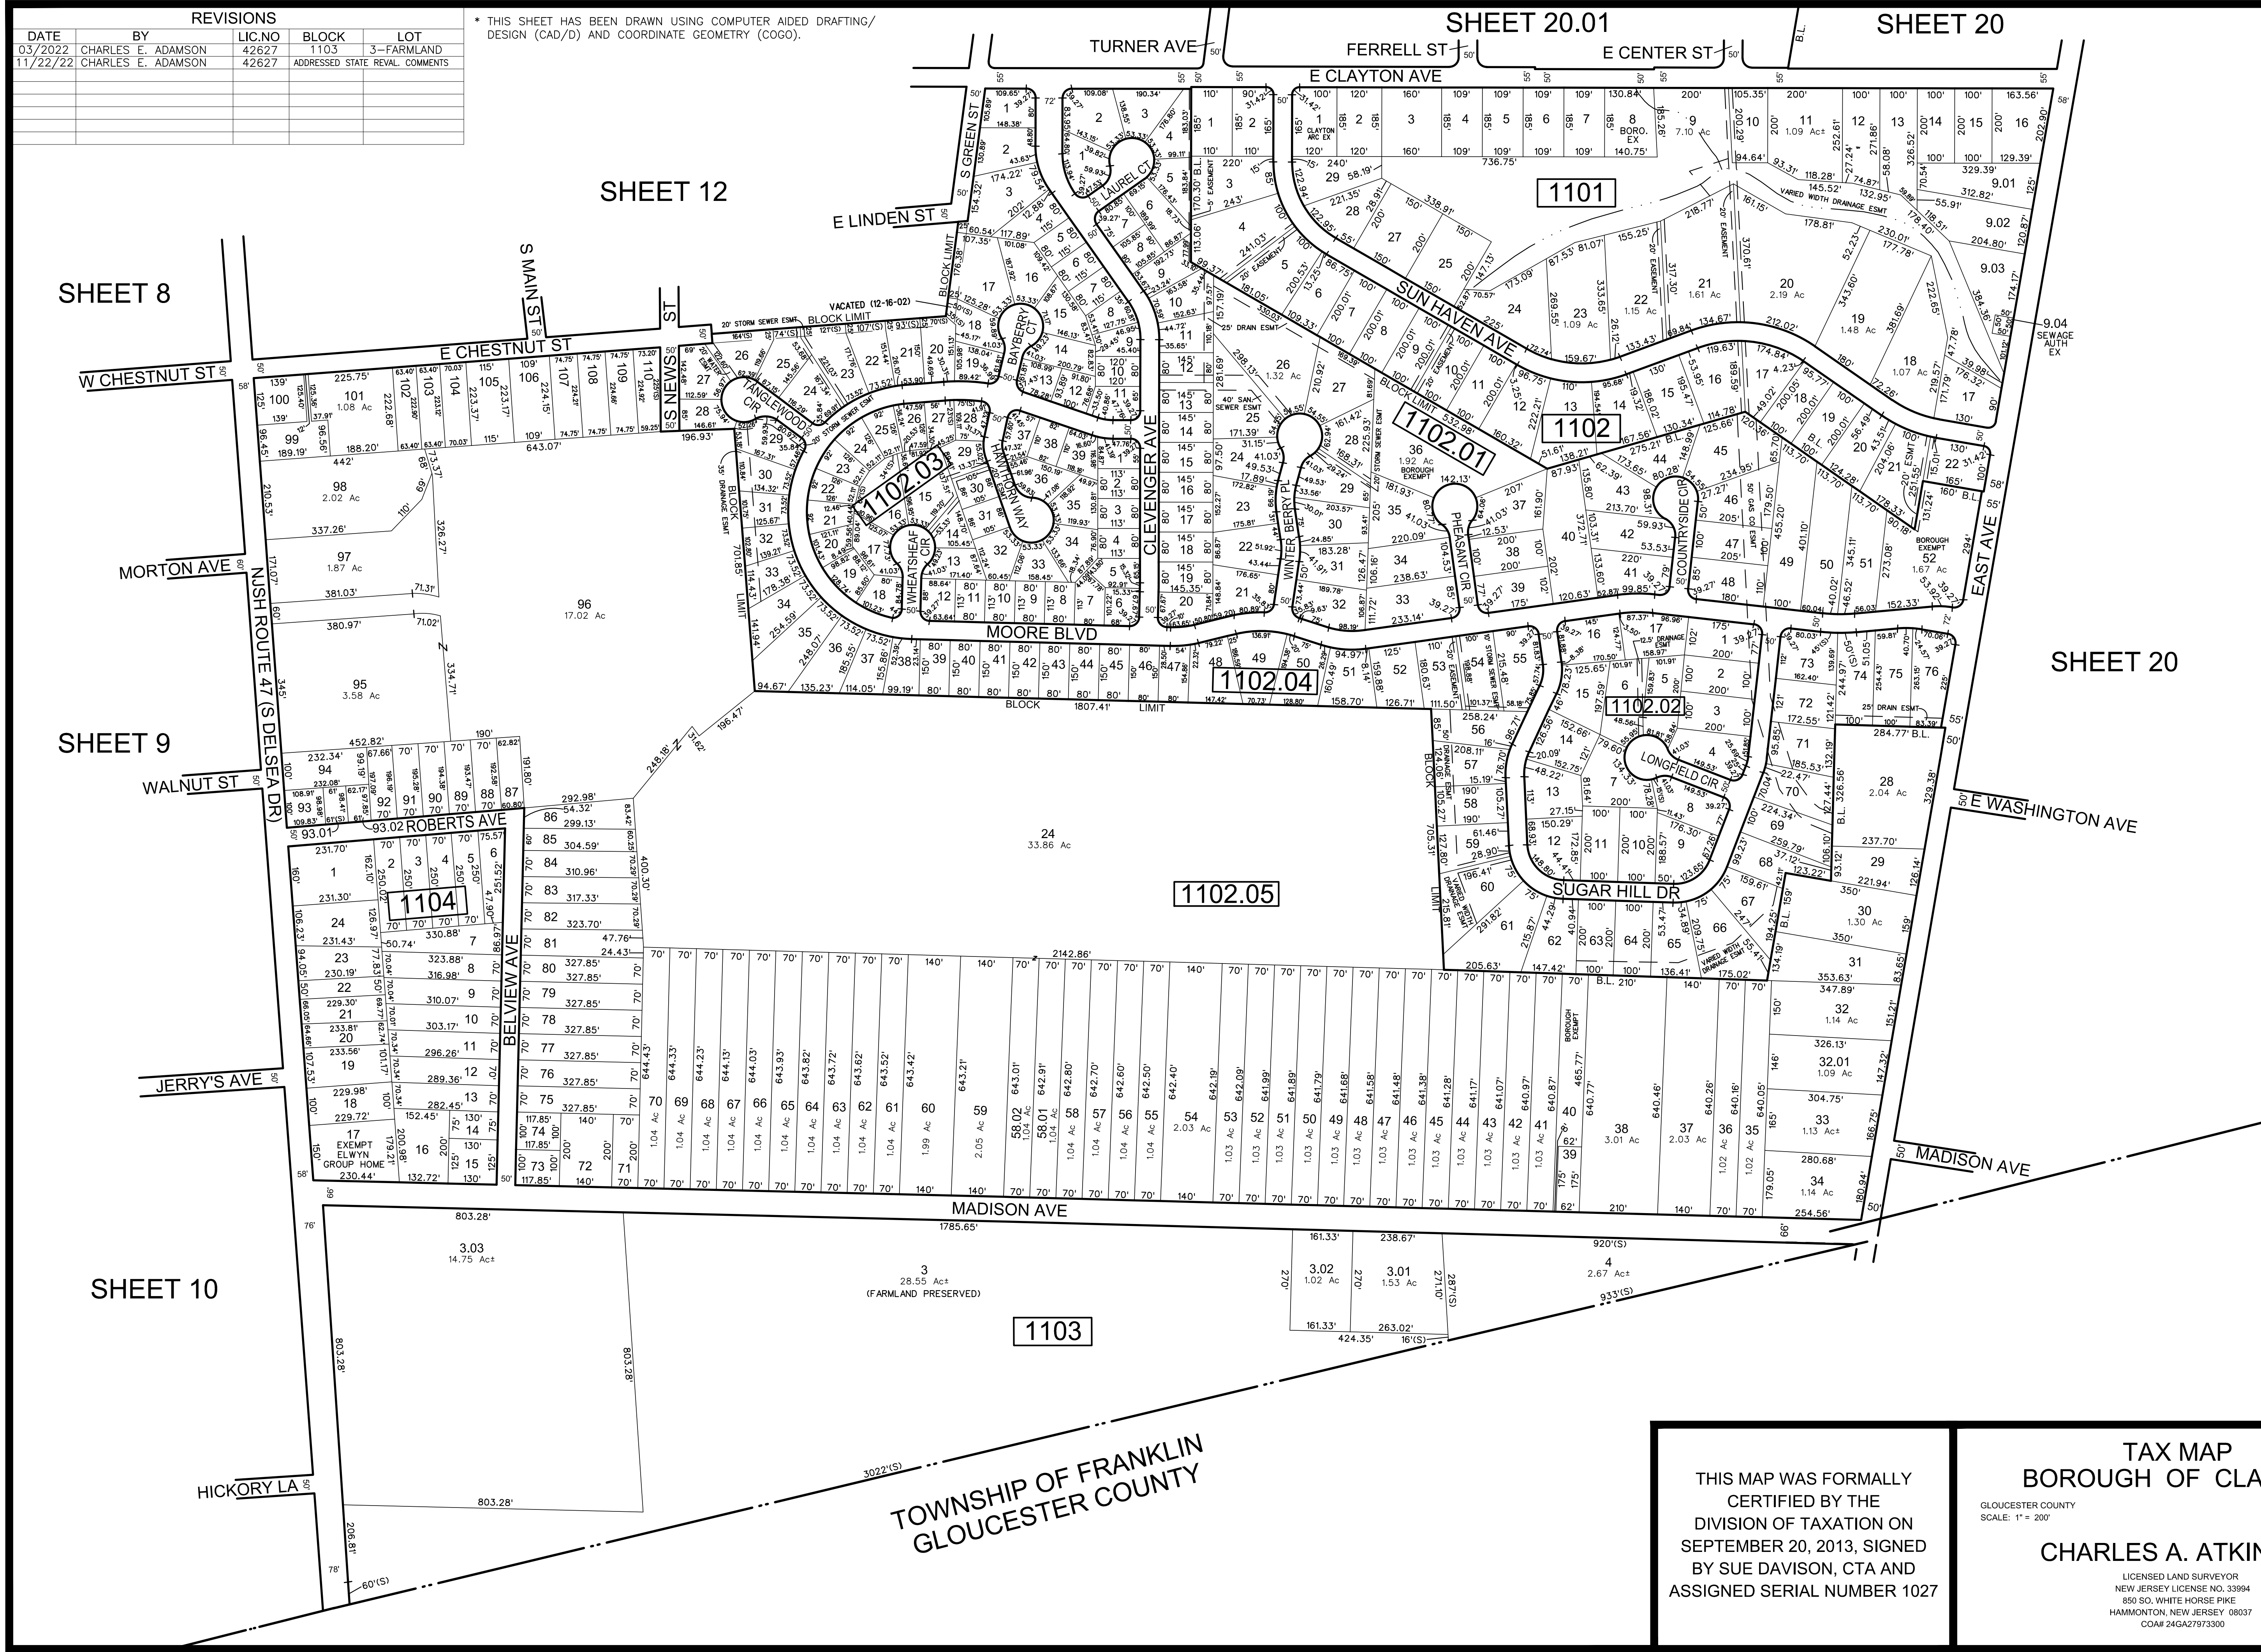

REVISIONS				
DATE	BY	LIC.NO	BLOCK	LOT
03/2022	CHARLES E. ADAMSON	42627	1103	3-FARMLAND
11/22/22	CHARLES E. ADAMSON	42627	ADDRESSED STATE REVAL. COMMENTS	

* THIS SHEET HAS BEEN DRAWN USING COMPUTER AIDED DRAFTING/ DESIGN (CAD/D) AND COORDINATE GEOMETRY (COGO).

THIS MAP WAS FORMALLY
CERTIFIED BY THE
DIVISION OF TAXATION ON
SEPTEMBER 20, 2013, SIGNED
BY SUE DAVISON, CTA AND
ASSIGNED SERIAL NUMBER 1027

TAX MAP
BOROUGH OF CLAYTON

GLoucester COUNTY
SCALE: 1" = 200'

NEW JERSEY
DATE: JUNE 2013

CHARLES A. ATKINSON

LICENSED LAND SURVEYOR
NEW JERSEY LICENSE NO. 33994
850 SO. WHITE HORSE PIKE
HAMMONTON, NEW JERSEY 08037
CO# 24GA27973300