
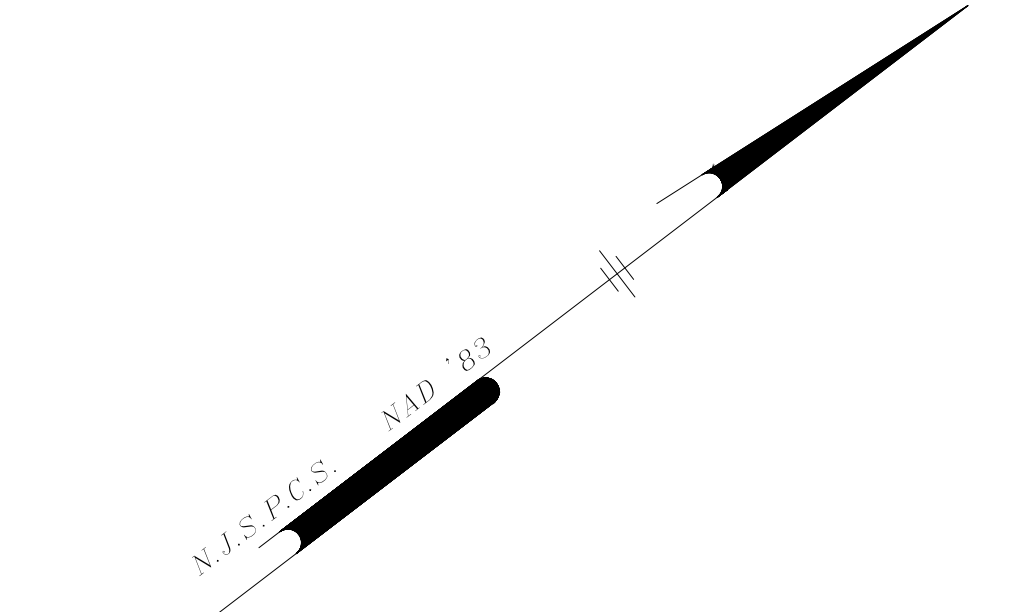


REVISIONS				
DATE	BY	LIC.NO	BLOCK	LOT
02/2025	CHARLES E. ADAMSON	42627	2.01	5&30-LOT LINE

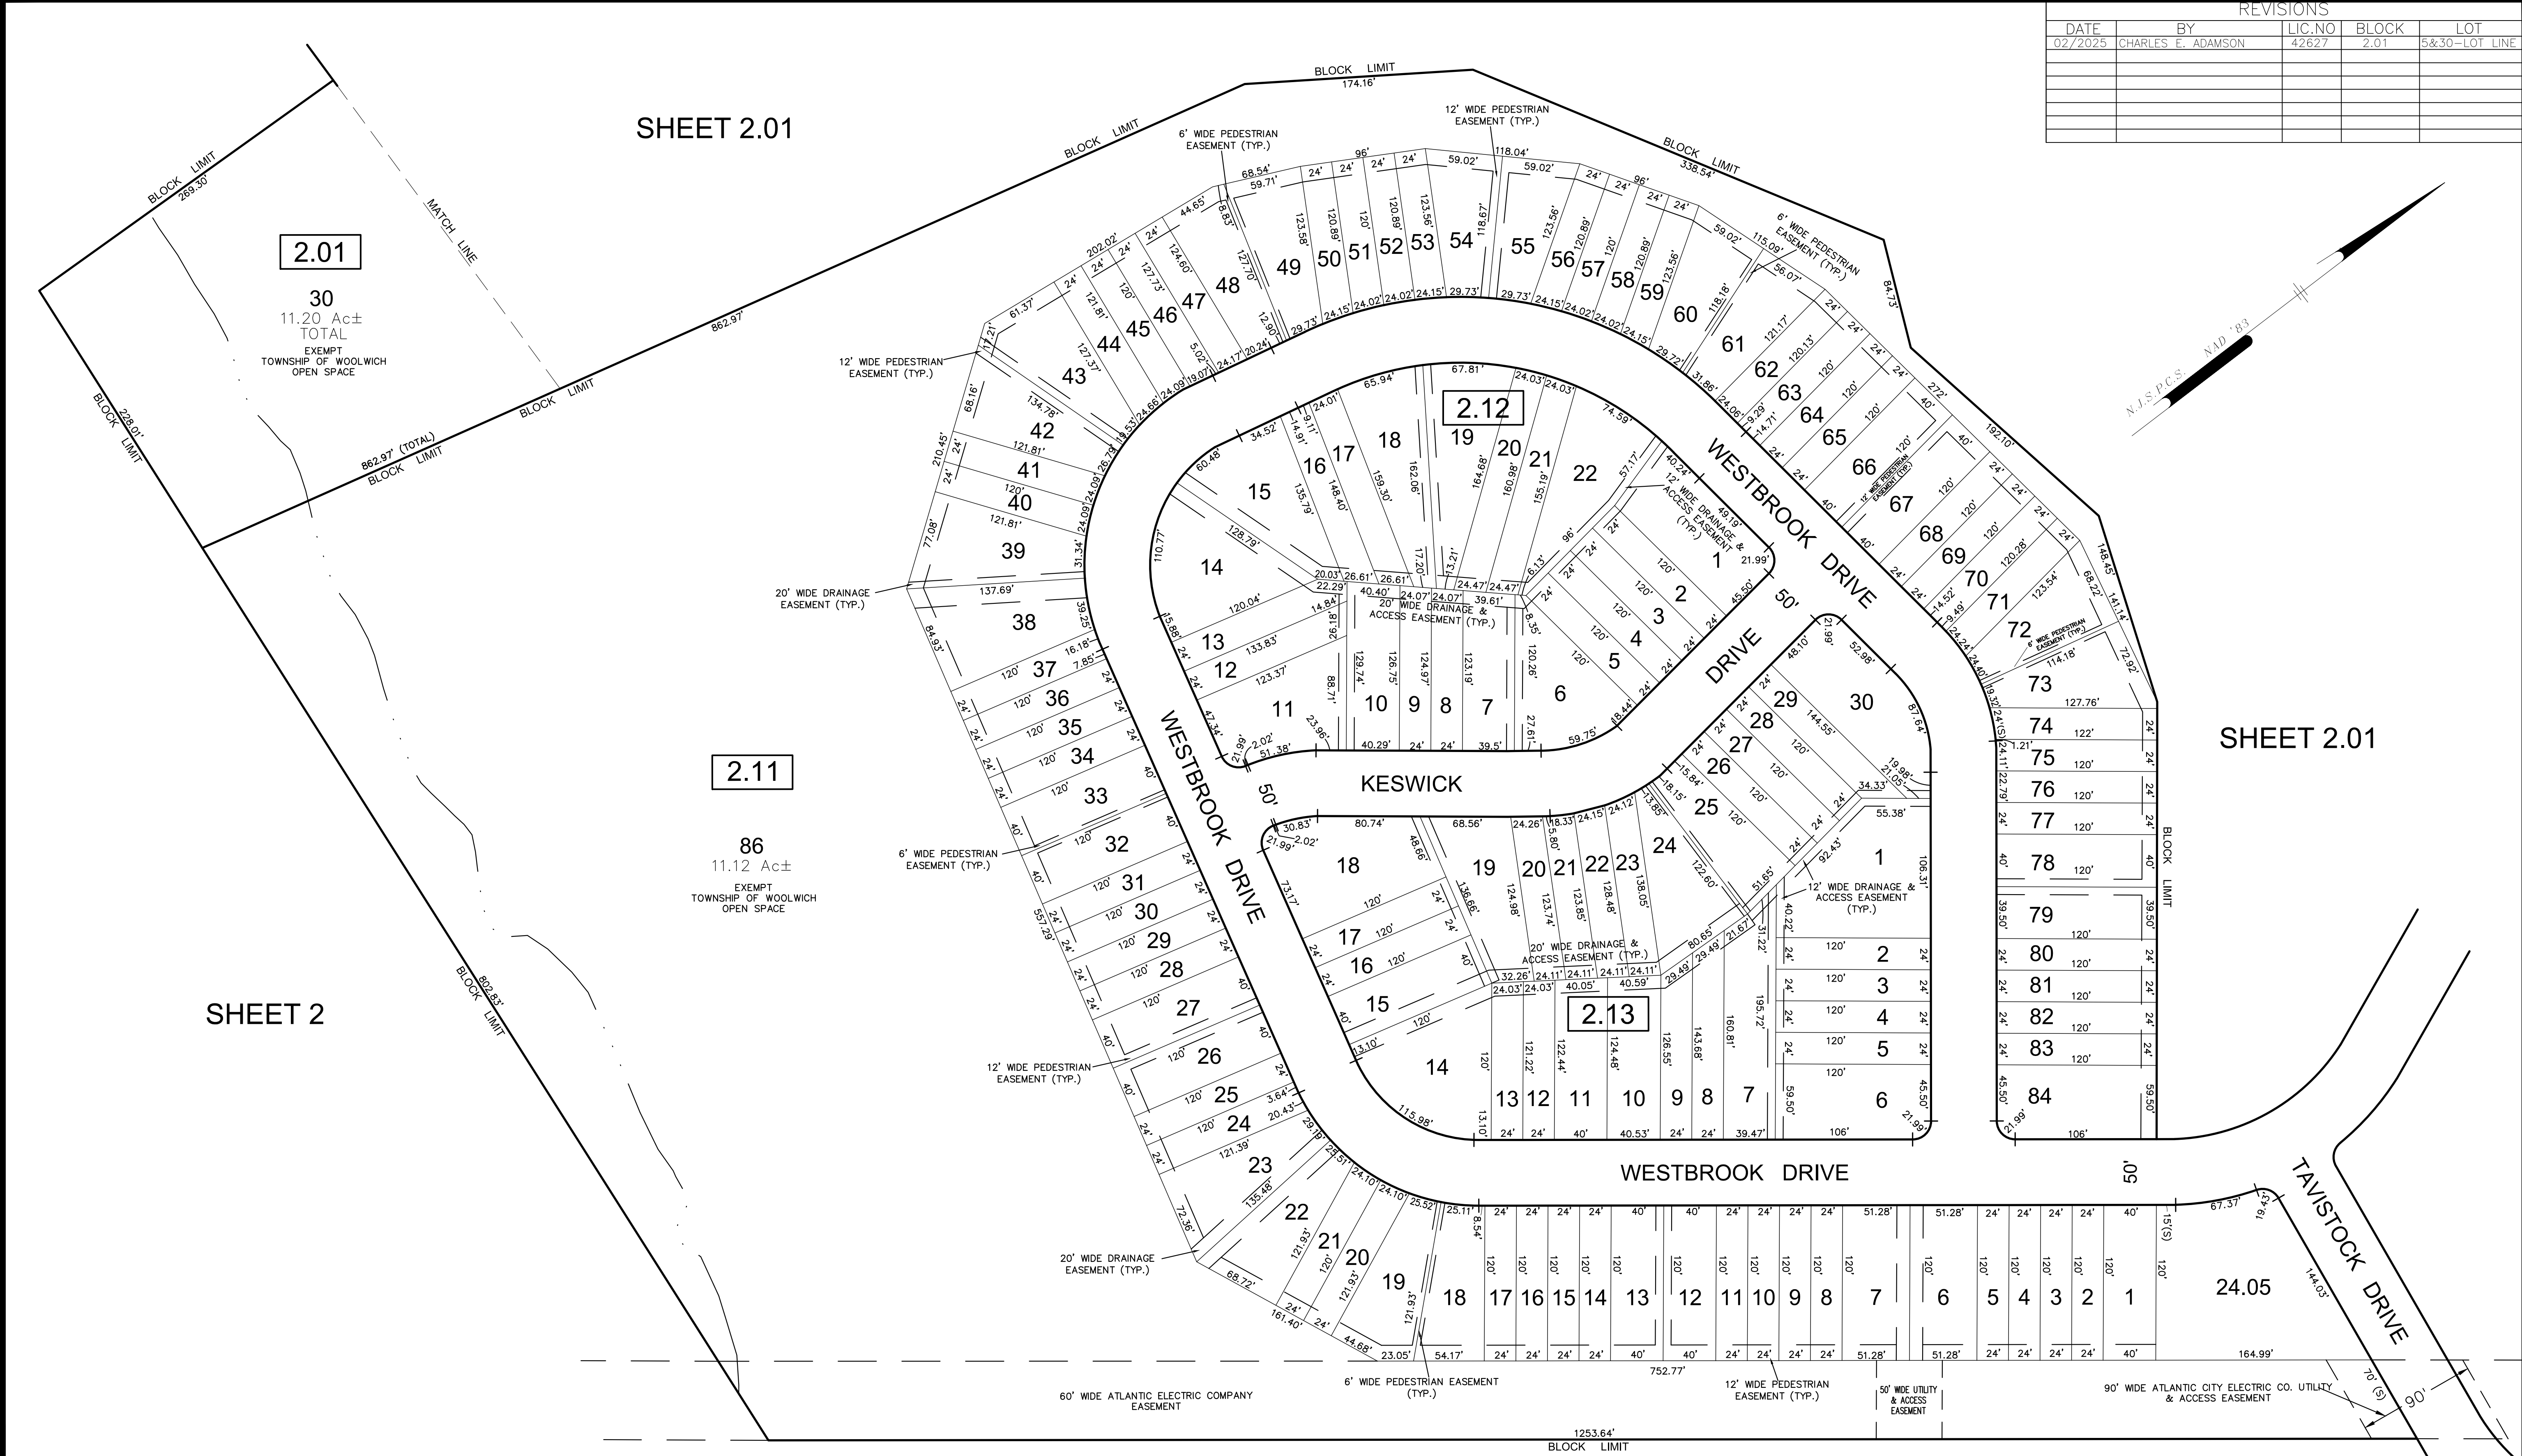

TAX MAP
TOWNSHIP OF WOOLWICH
COUNTY OF GLOUCESTER, NEW JERSEY
SCALE: 1" = 60' SEPTEMBER 2011
DENNIS S. DiBLASIO
PROFESSIONAL LAND SURVEYOR
NEW JERSEY LICENSE NO. GS02830700
PENNONI ASSOCIATES INC.
615 GROVE STREET
HADDON HEIGHTS, NEW JERSEY 08035

THIS MAP HAS BEEN GIVEN A
FORMAL CERTIFICATION BY THE
DIVISION OF TAXATION ON
JUNE 29, 2012, SIGNED
BY SUE DAVISON, CTA AND
ASSIGNED SERIAL NUMBER 1000

SHEET 2.06