


REVISIONS				
DATE	BY	LIC.NO	BLOCK	LOT
05/2019	CHARLES E. ADAMSON	42627	COUNTRY GARDENS PHASE 4A	
06/2020	CHARLES E. ADAMSON	42627	COUNTRY GARDENS PHASE 4B	

THIS MAP HAS BEEN REDRAWN USING COMPUTER AIDED DRAFTING / DESIGN (CAD/D) BASED ON THE MAP PREPARED BY JOHN G. REUTTER & ASSOCIATES DATED SEPTEMBER 1999

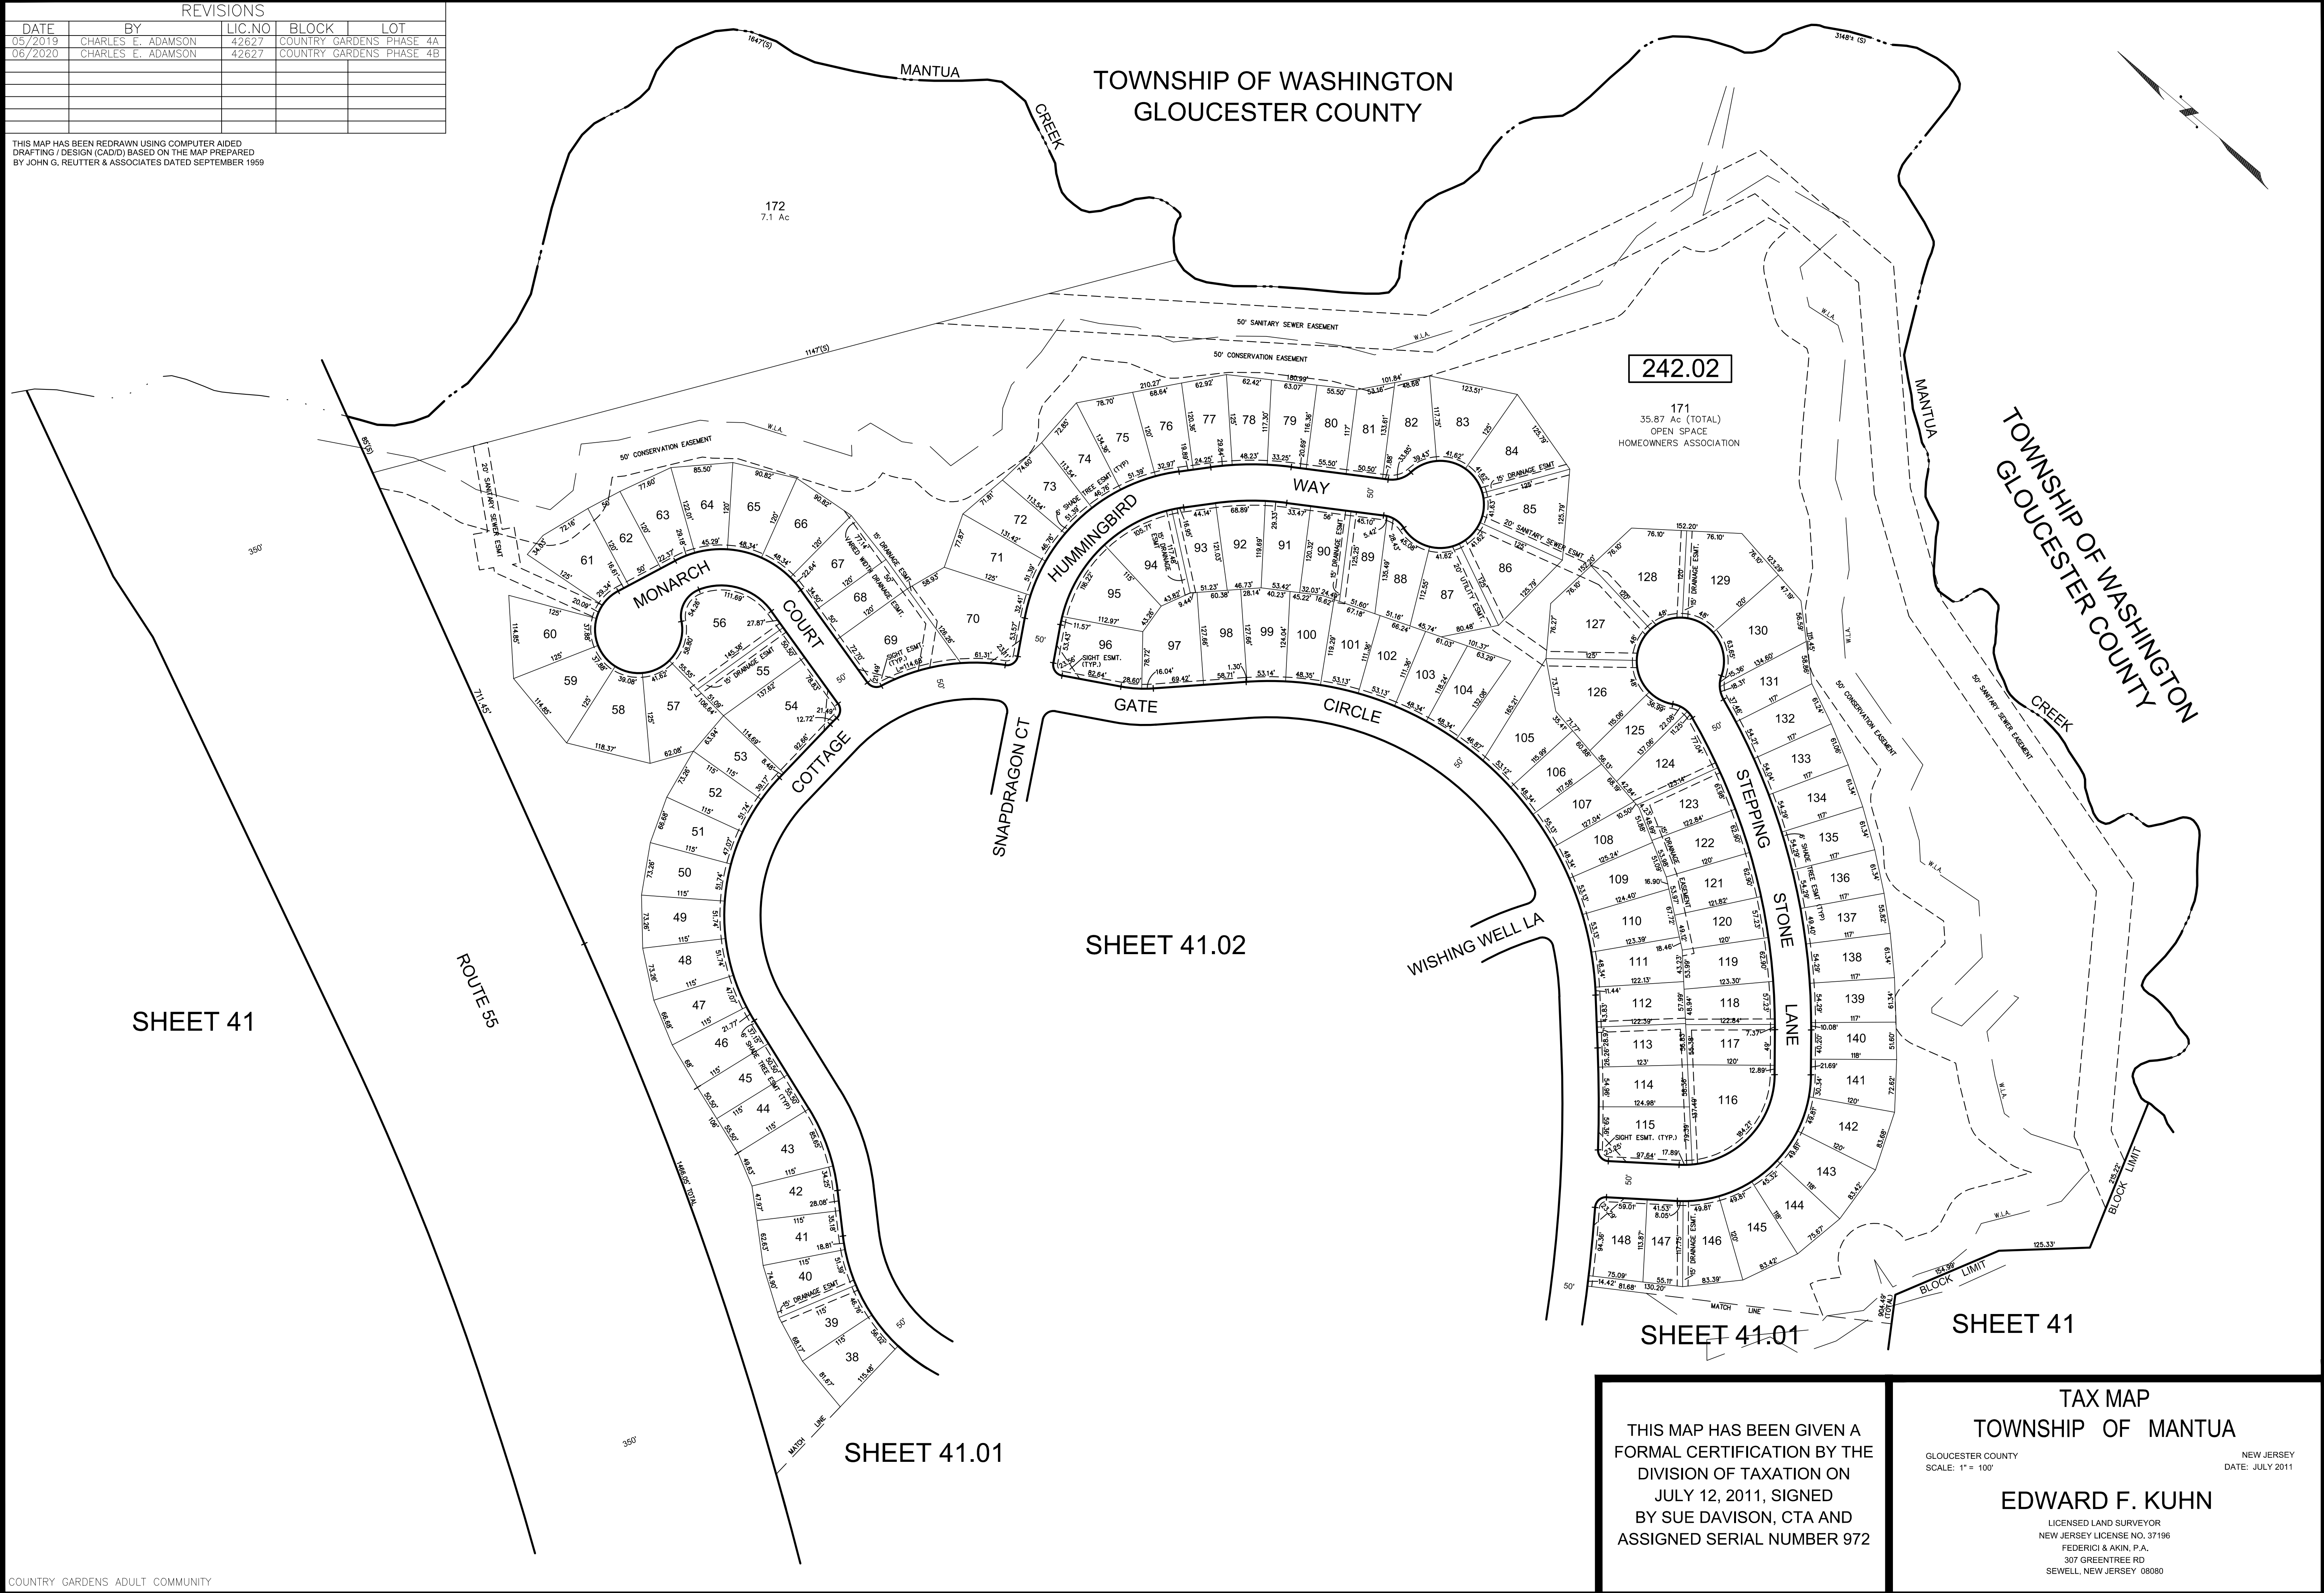

COUNTRY GARDENS ADULT COMMUNITY

THIS MAP HAS BEEN GIVEN A FORMAL CERTIFICATION BY THE DIVISION OF TAXATION ON JULY 12, 2011, SIGNED BY SUE DAVISON, CTA AND ASSIGNED SERIAL NUMBER 972

TAX MAP
TOWNSHIP OF MANTUA
GLOUCESTER COUNTY
SCALE: 1" = 100'
NEW JERSEY
DATE: JULY 2011
EDWARD F. KUHN
LICENSED LAND SURVEYOR
NEW JERSEY LICENSE NO. 37196
FEDERICI & AKIN, P.A.
307 GREENTREE RD
SEWELL, NEW JERSEY 08080

CO# 24GA27973300