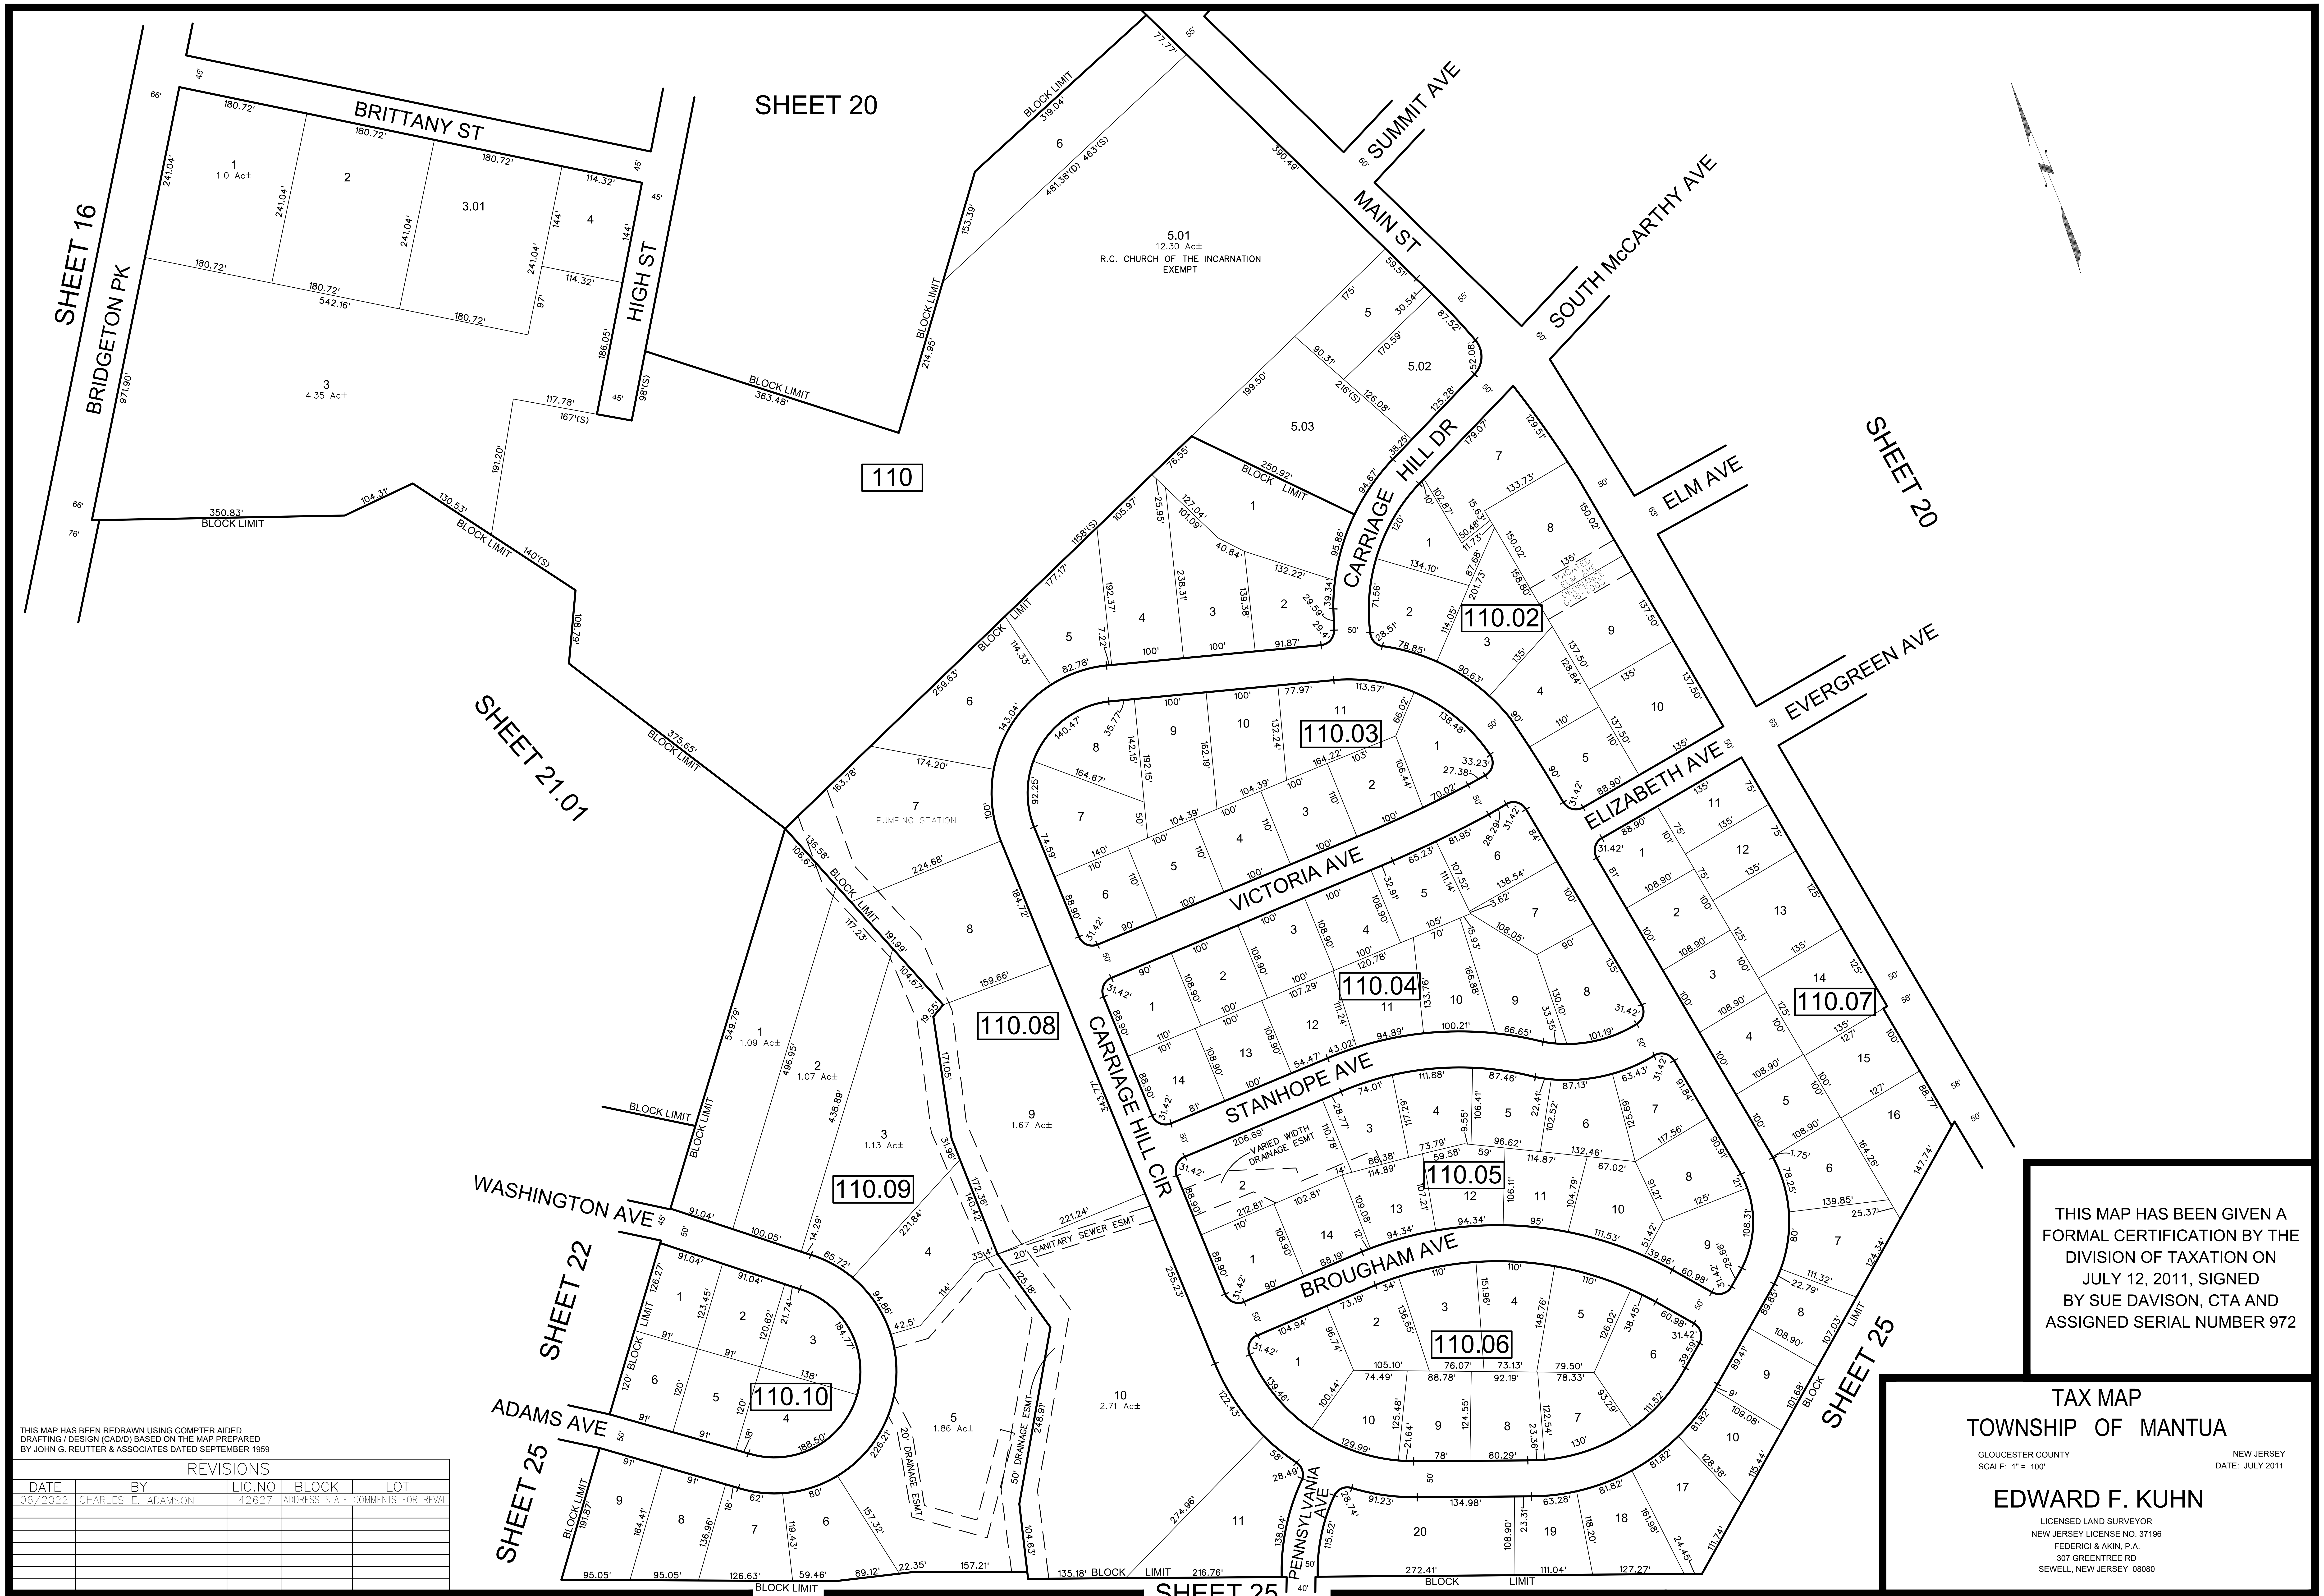

THIS MAP HAS BEEN GIVEN A FORMAL CERTIFICATION BY THE DIVISION OF TAXATION ON JULY 12, 2011, SIGNED BY SUE DAVISON, CTA AND ASSIGNED SERIAL NUMBER 972

TAX MAP
TOWNSHIP OF MANTUA

GLOUCESTER COUNTY NEW JERSEY
SCALE: 1" = 100'
DATE: JULY 2011

EDWARD F. KUHN

LICENSED LAND SURVEYOR
NEW JERSEY LICENSE NO. 37196
FEDERICI & AKIN, P.A.
307 GREENTREE RD
SEWELL, NEW JERSEY 08080

THIS MAP HAS BEEN REDRAWN USING COMPTER AIDED DRAFTING / DESIGN (CAD/D) BASED ON THE MAP PREPARED BY JOHN G. REUTTER & ASSOCIATES DATED SEPTEMBER 1959

REVISIONS

DATE	BY	LIC.NO	BLOCK	LOT
06/2022	CHARLES E. ADAMSON	42627	ADDRESS STATE COMMENTS FOR REVAL	

COA# 24GA27973300