


* THIS SHEET HAS BEEN DRAWN USING COMPUTER AIDED DRAFTING/ DESIGN (CAD/D) AND COORDINATE GEOMETRY (COGO).

REVISIONS				
DATE	BY	LIC.NO	BLOCK	LOT
04/2011	CHARLES A. ATKINSON	33994	31	11.06
05/2022	CHARLES E. ADAMSON	42627	31--RENUMBERED TO	31.06
03/2023	CHARLES E. ADAMSON	42627	31	11.06--ESMT.

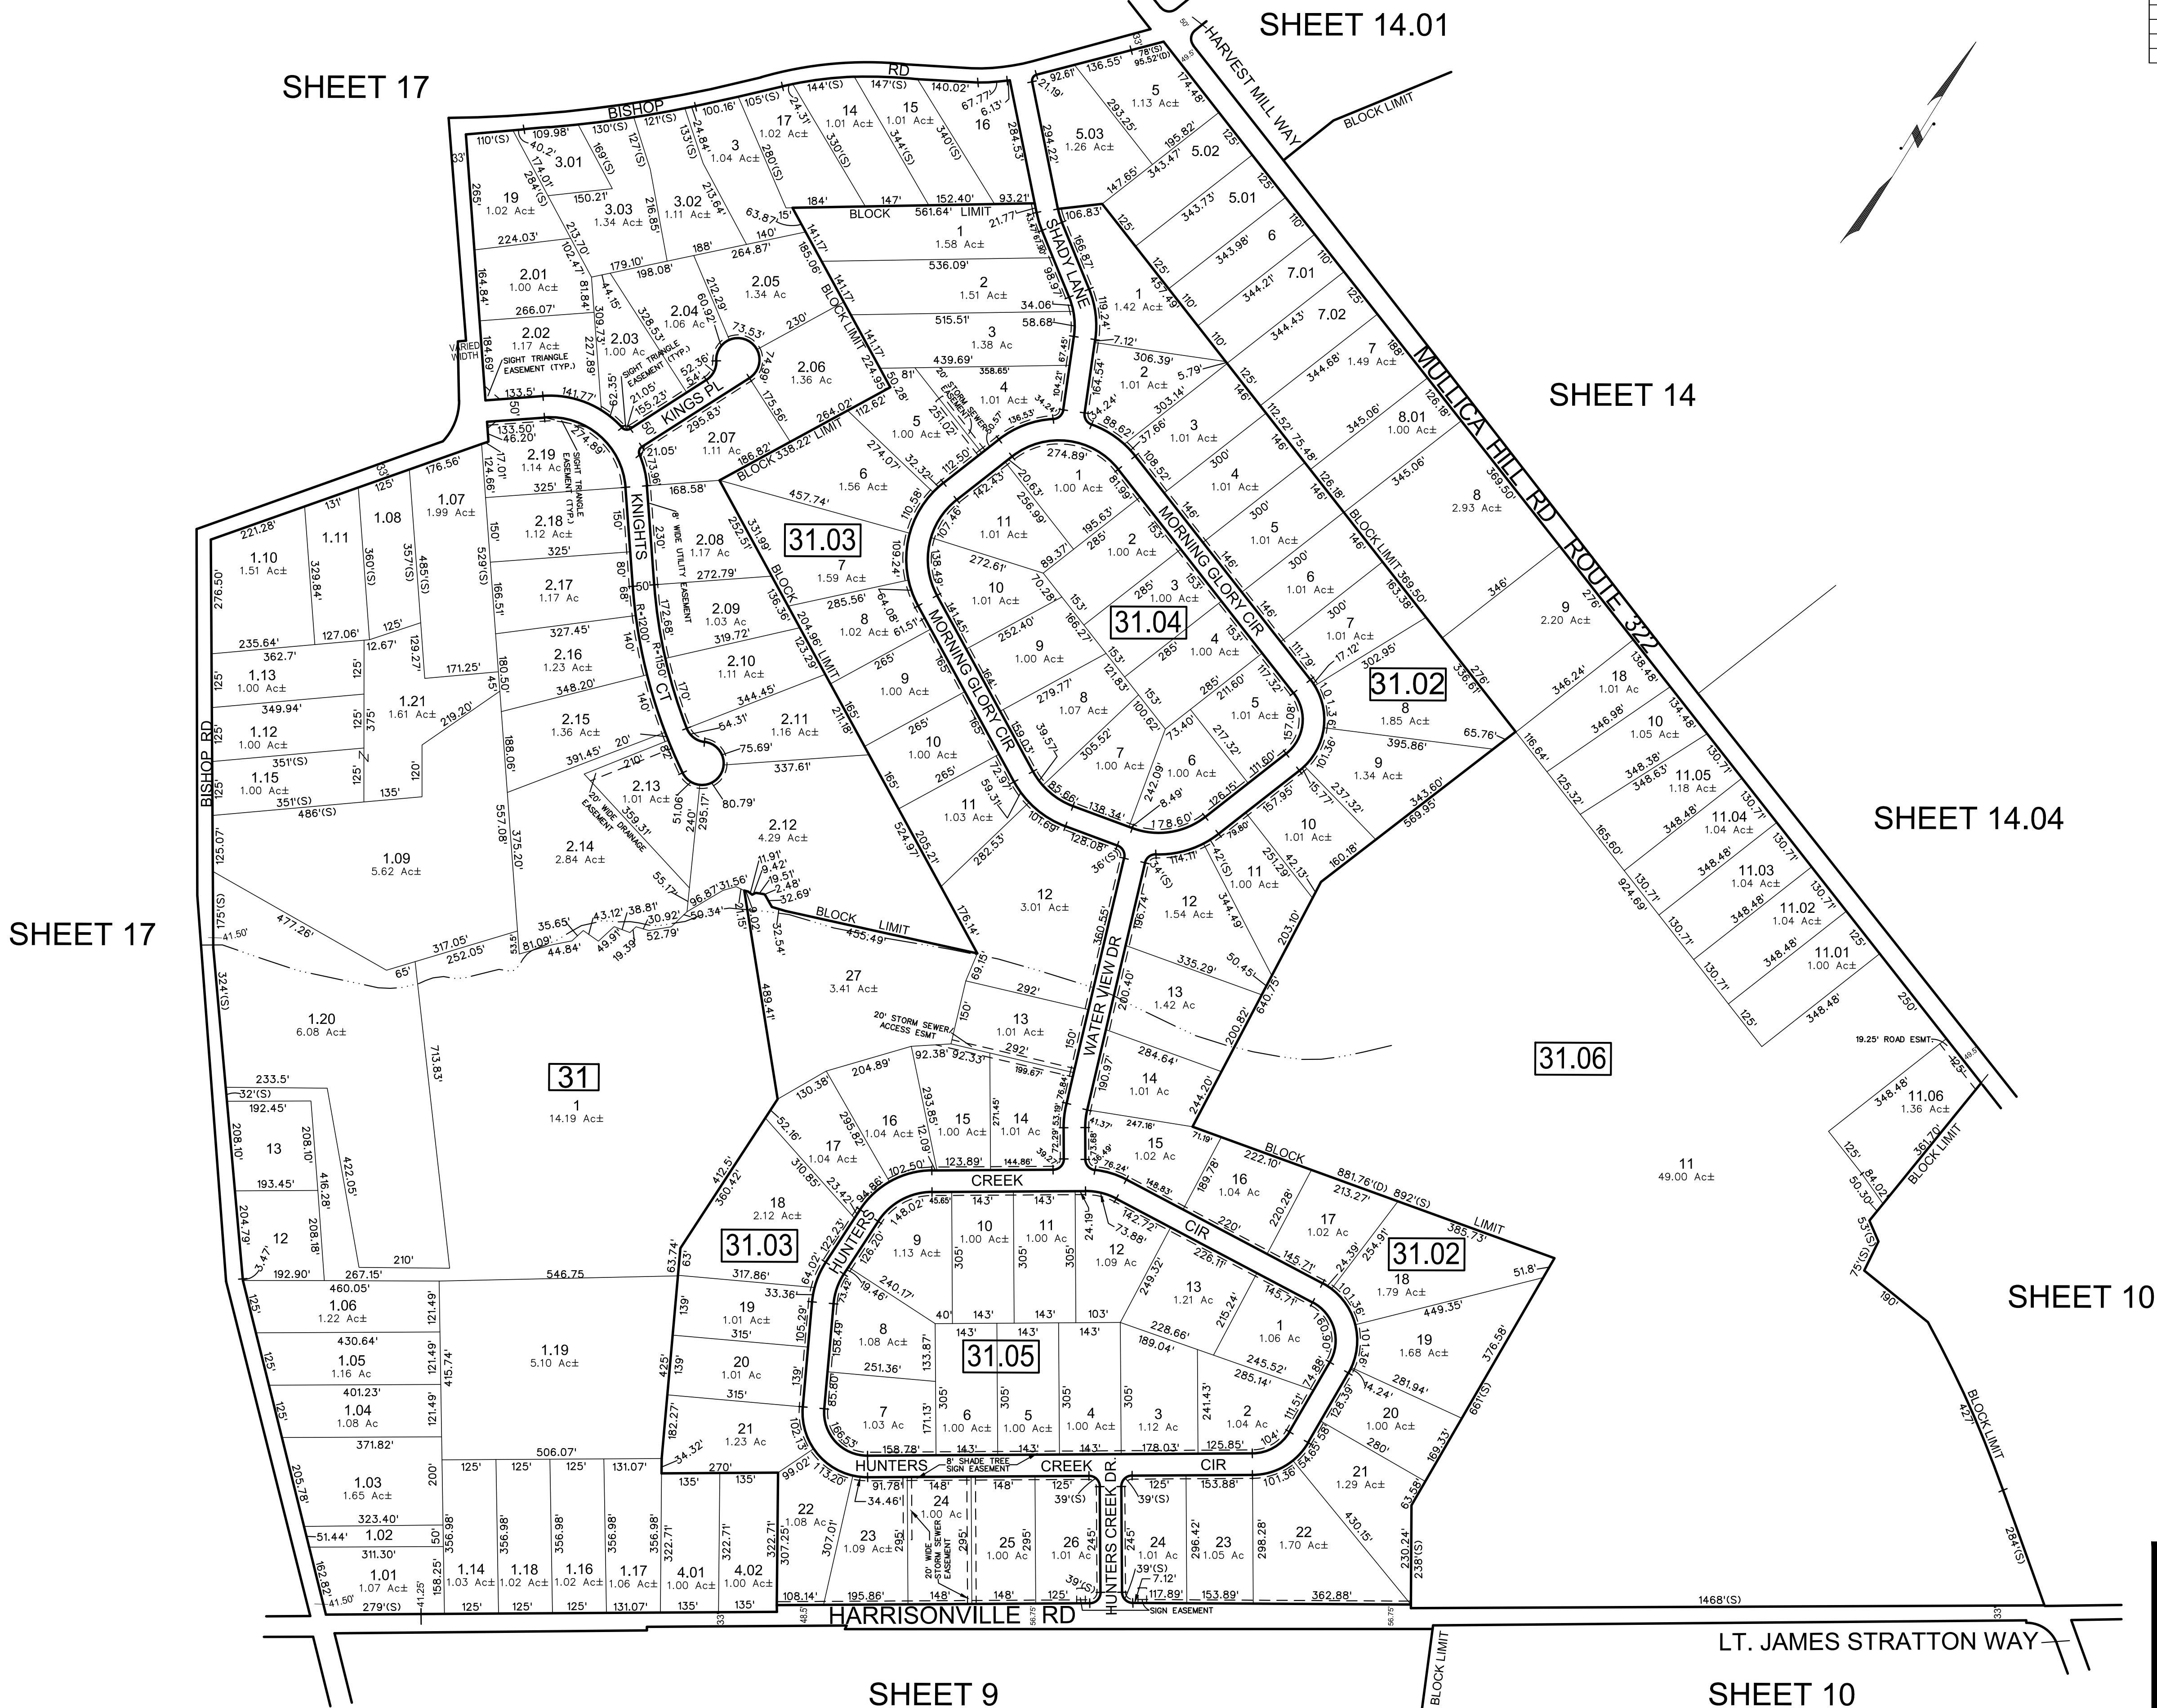

THIS MAP HAS BEEN GIVEN A FORMAL CERTIFICATION BY THE DIVISION OF TAXATION ON FEBRUARY 2, 1999 SIGNED BY WILLIAM H. BLACK, CTA AND ASSIGNED SERIAL NUMBER 783

TAX MAP
TOWNSHIP OF HARRISON

GLOUCESTER COUNTY NEW JERSEY
SCALE: 1" = 200' DATE: JANUARY 1999

WILLIAM E. ALBURGER

LICENSED LAND SURVEYOR
JCA ASSOCIATES, INC.
1256 NORTH CHURCH STREET, SUITE 3
MOORESTOWN, NEW JERSEY