


REVISIONS				
DATE	BY	LIC.NO	BLOCK	LOT
06/2013	CHARLES A. ATKINSON	33994	60.01	25-26
01/2017	ED CLAY	34842	61.01	24,24.01

* THIS SHEET HAS BEEN DRAWN USING COMPUTER AIDED DRAFTING/ DESIGN (CAD/D) AND COORDINATE GEOMETRY (COGO).

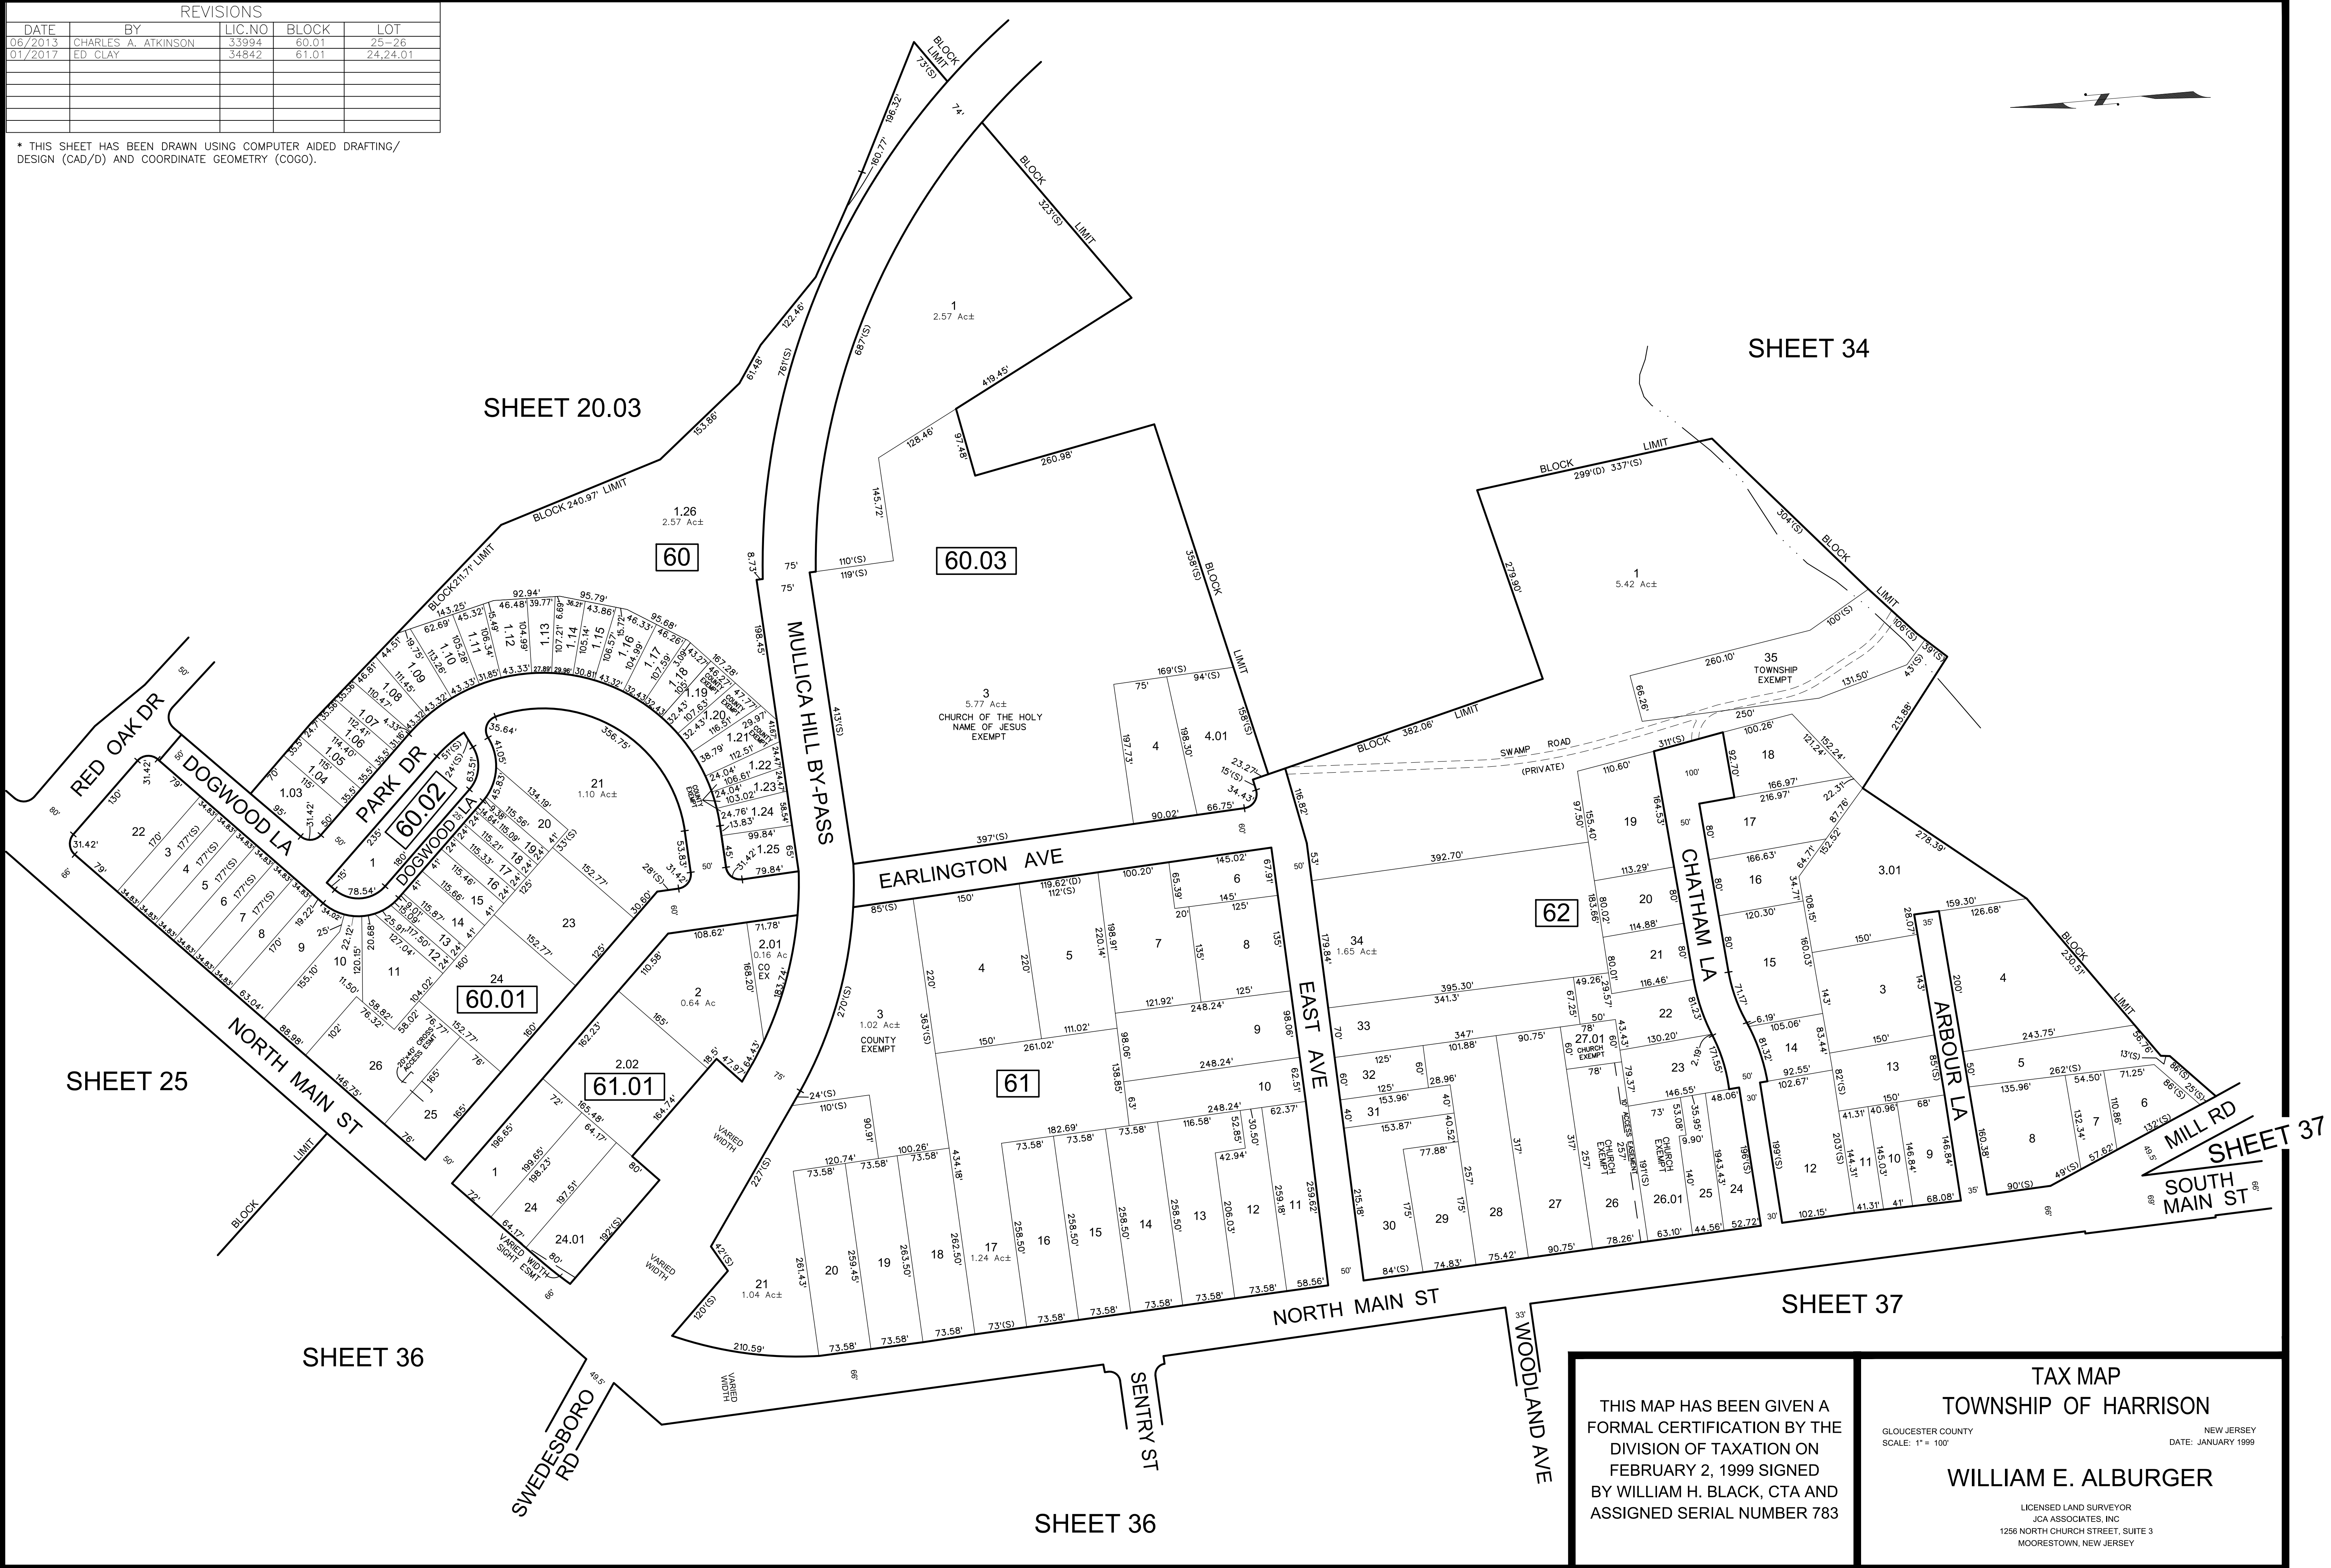

THIS MAP HAS BEEN GIVEN A FORMAL CERTIFICATION BY THE DIVISION OF TAXATION ON FEBRUARY 2, 1999 SIGNED BY WILLIAM H. BLACK, CTA AND ASSIGNED SERIAL NUMBER 783

TAX MAP
TOWNSHIP OF HARRISON
GLOUCESTER COUNTY
SCALE: 1" = 100'
NEW JERSEY
DATE: JANUARY 1999
WILLIAM E. ALBURGER
LICENSED LAND SURVEYOR
JCA ASSOCIATES, INC.
1256 NORTH CHURCH STREET, SUITE 3
MOORESTOWN, NEW JERSEY