
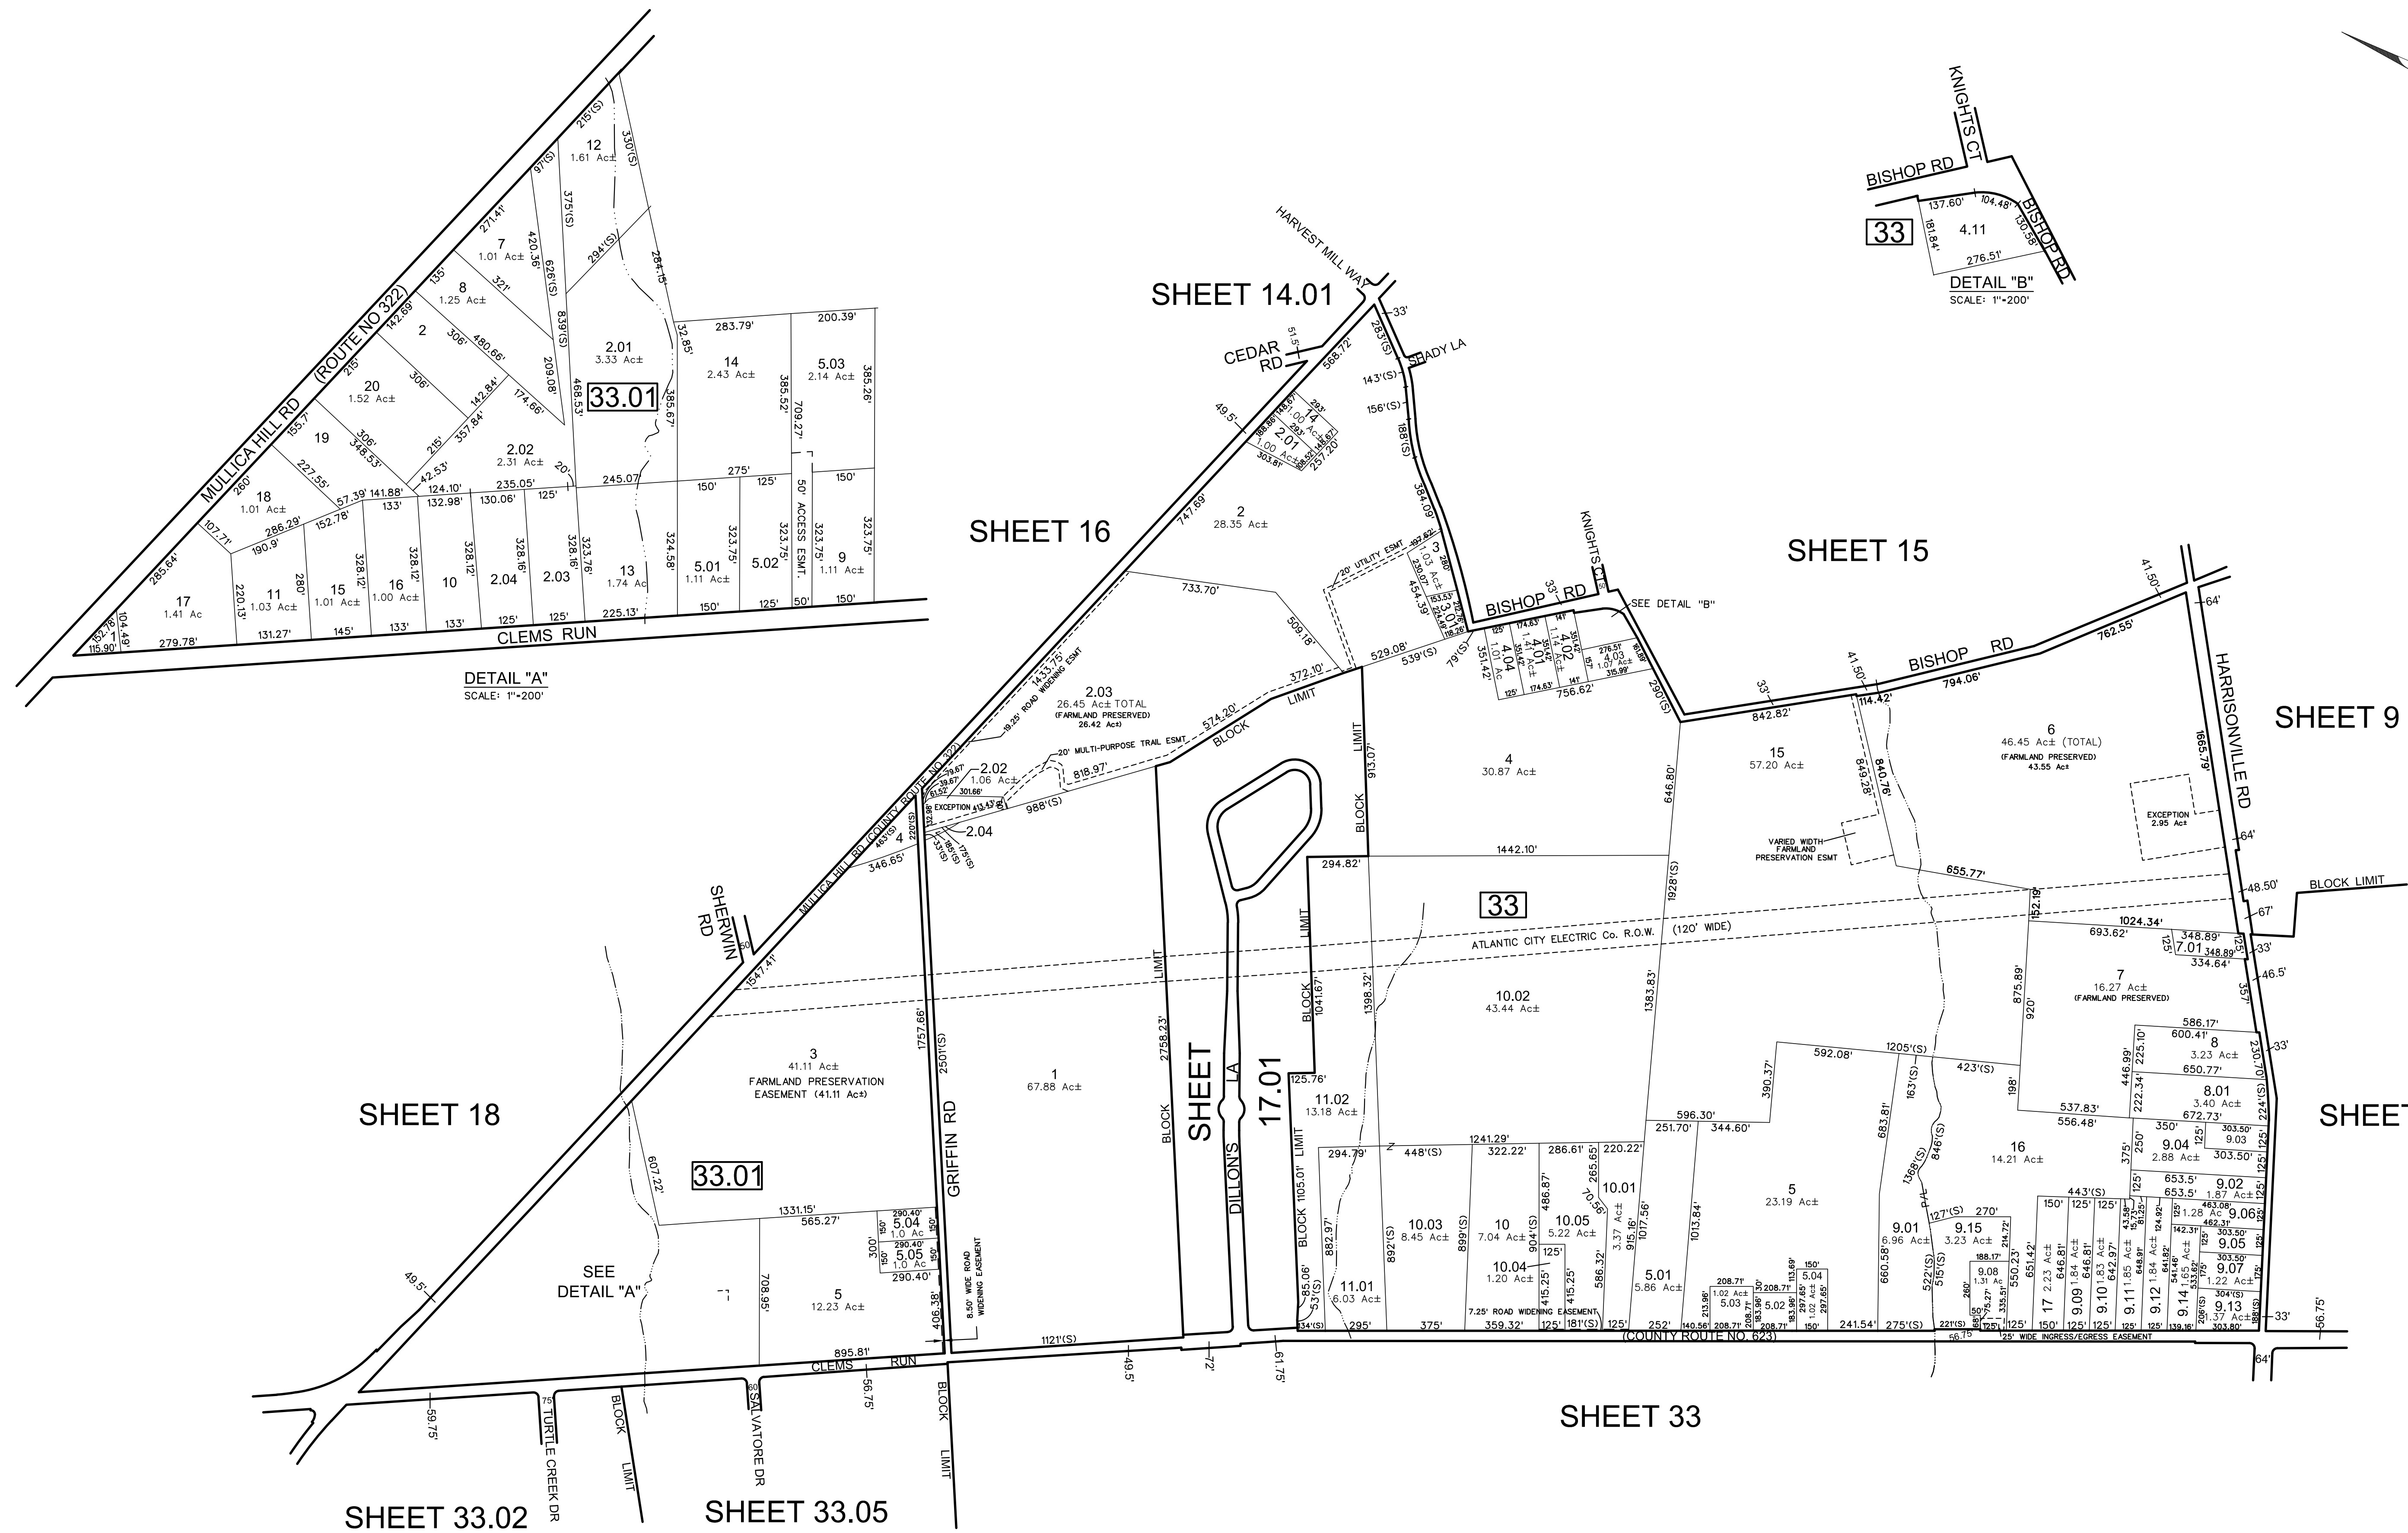


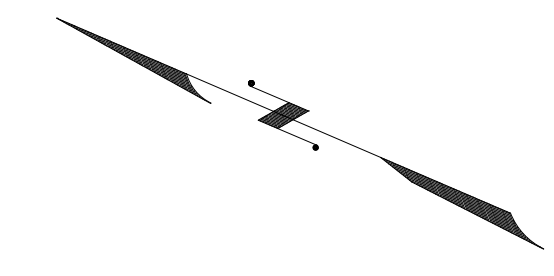

REVISIONS				
DATE	BY	LIC.NO	BLOCK	LOT
03/2015	CHARLES A. ATKINSON	33994	33.01	3
02/2017	ED CLAY	34842	33	2.03
02/2017	ED CLAY	34842	33	1,2,2.03,2.04
04/2018	ED CLAY	34842	33.01	2.01,9.14
06/2018	ED CLAY	34842	33	2.02
01/2020	CHARLES E. ADAMSON	42627	33	6
06/2023	CHARLES E. ADAMSON	42627	33	7

THIS MAP HAS BEEN GIVEN A
FORMAL CERTIFICATION BY THE
DIVISION OF TAXATION ON
FEBRUARY 2, 1999 SIGNED
BY WILLIAM H. BLACK, CTA AND
ASSIGNED SERIAL NUMBER 783

TAX MAP
TOWNSHIP OF HARRISON
GLOUCESTER COUNTY
SCALE: 1" = 400'
NEW JERSEY
DATE: JANUARY 1999
WILLIAM E. ALBURGER
LICENSED LAND SURVEYOR
JCA ASSOCIATES, INC.
1256 NORTH CHURCH STREET, SUITE 3
MOORESTOWN, NEW JERSEY