


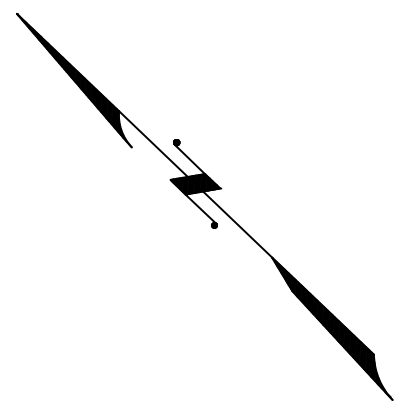

REVISIONS				
DATE	BY	LIC.NO	BLOCK	LOT


* THIS SHEET HAS BEEN DRAWN USING COMPUTER AIDED DRAFTING/ DESIGN (CAD/D) AND COORDINATE GEOMETRY (COGO).

SHEET 13

WEST LAKE AVE

SHEET 17

SHEET 136

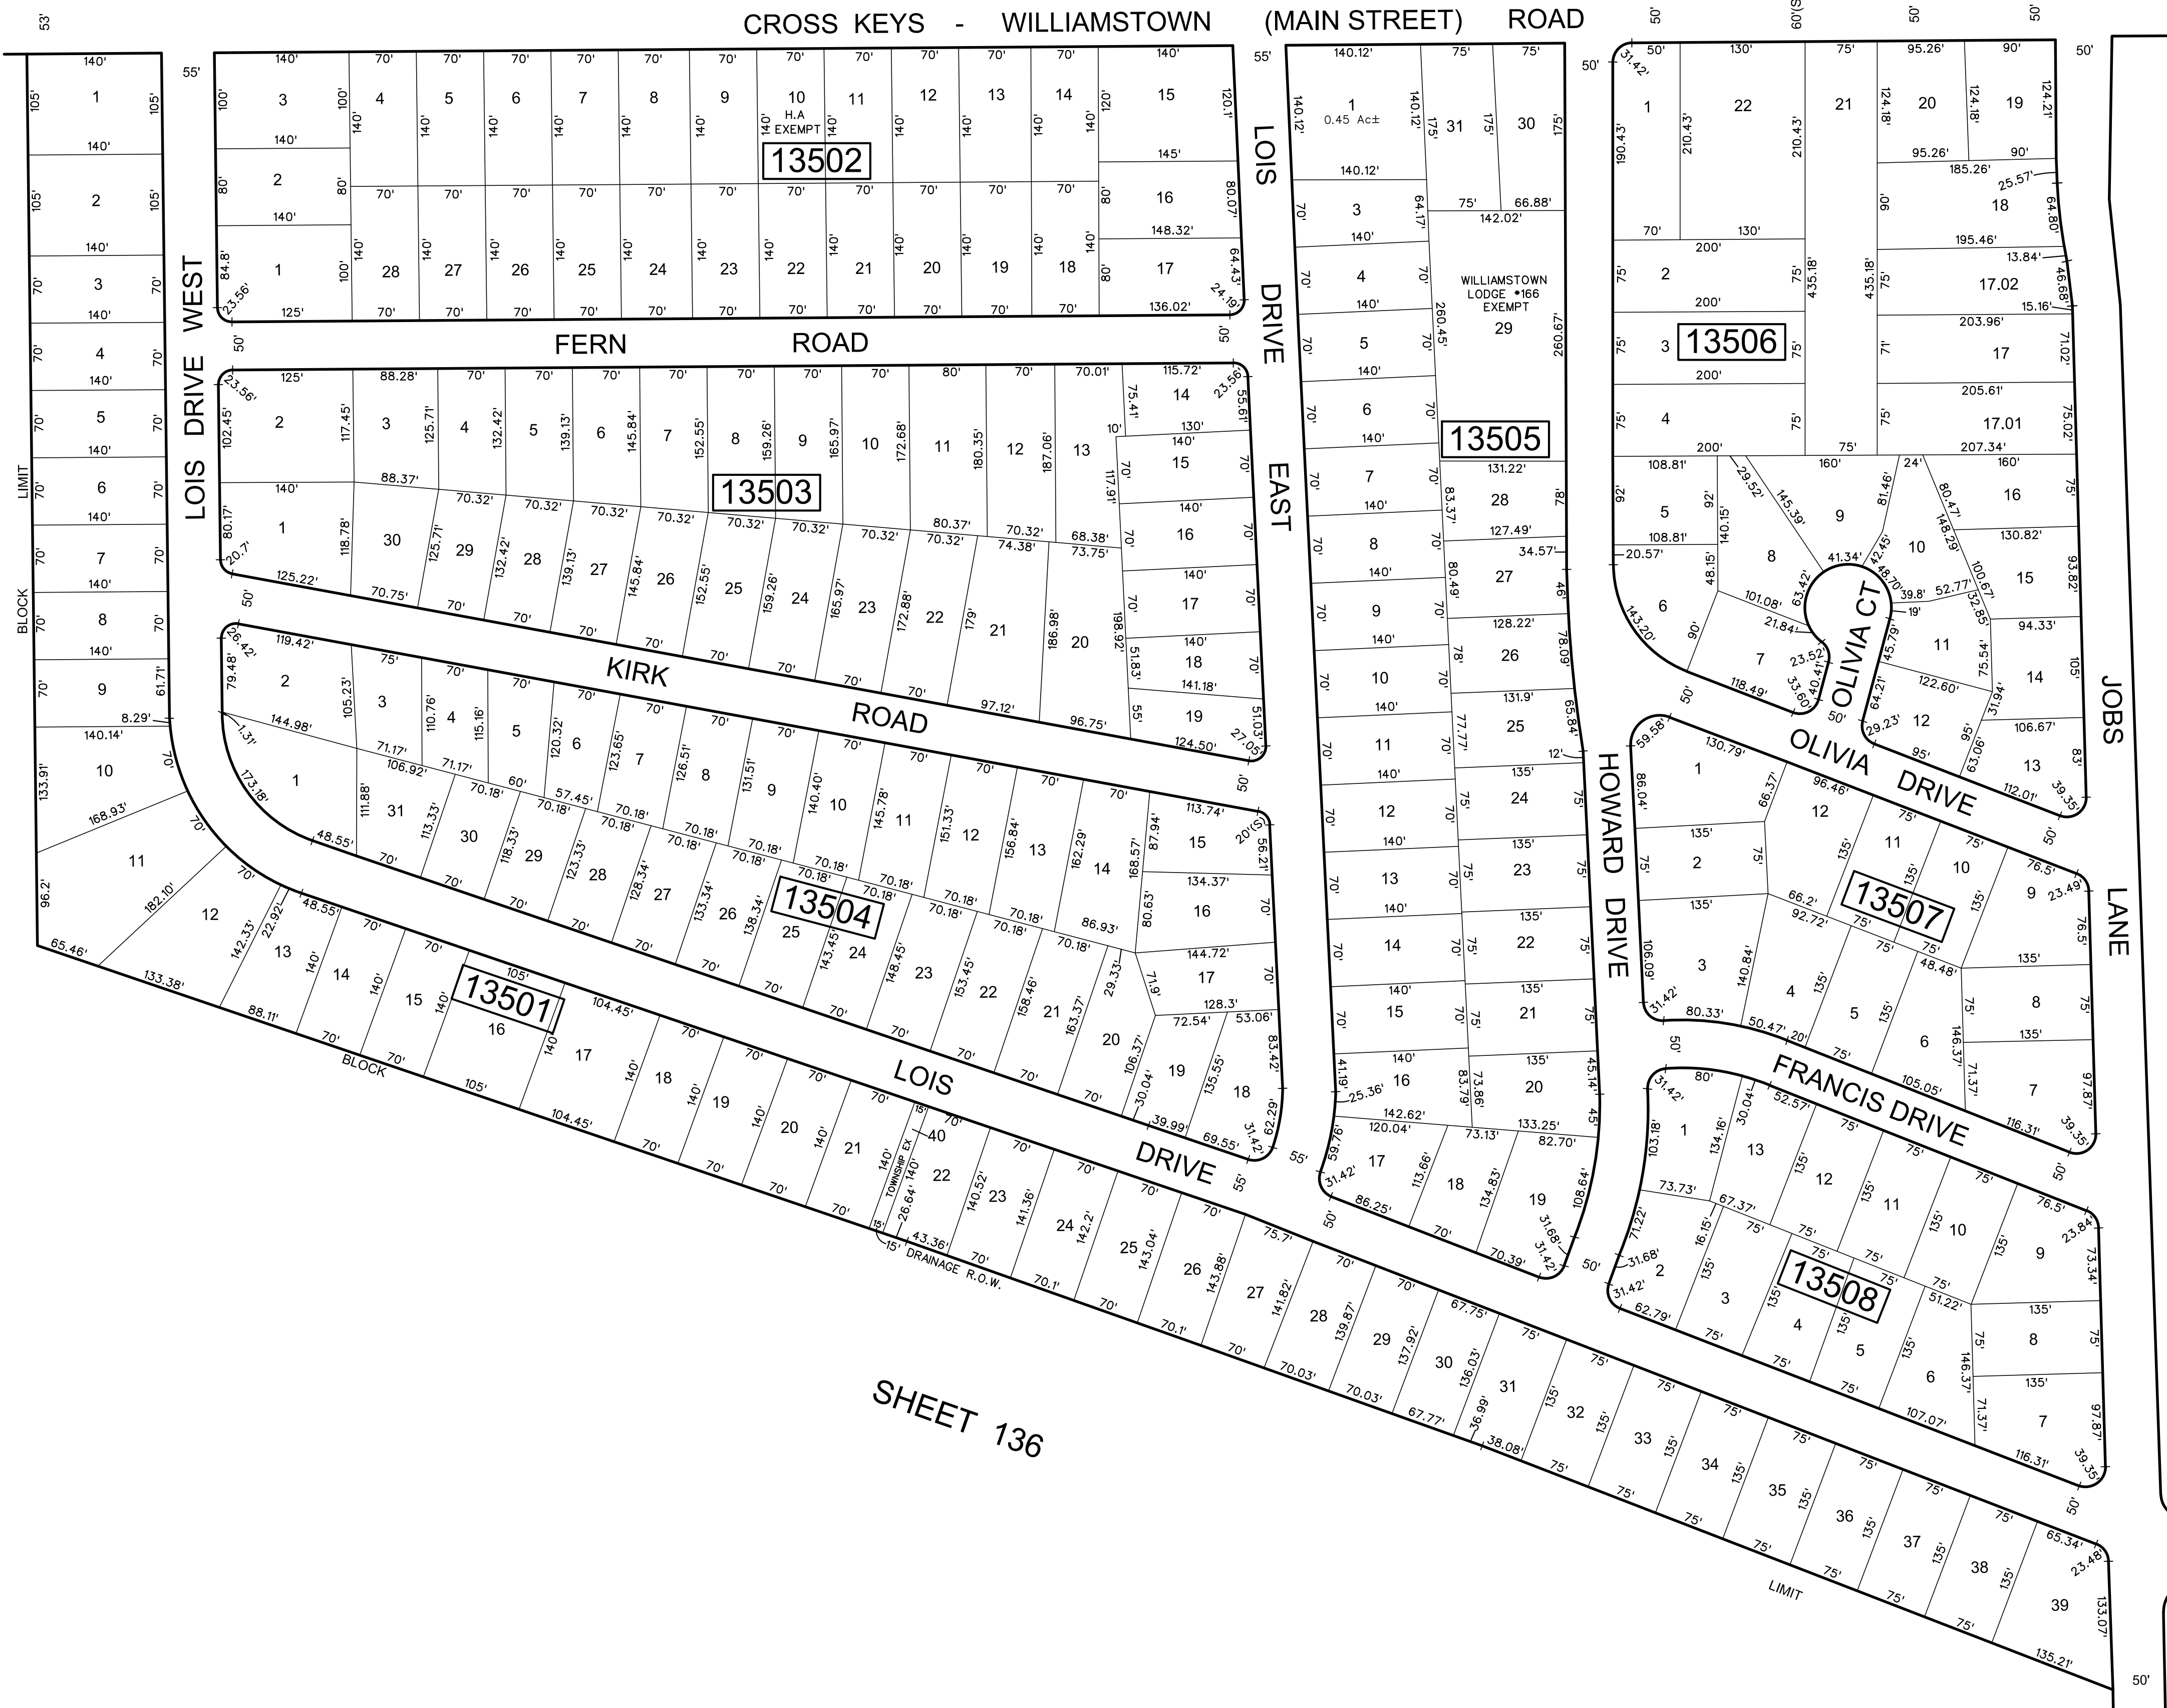

SHEET 134

THIS MAP HAS BEEN GIVEN A
FORMAL CERTIFICATION BY THE
DIVISION OF TAXATION ON
MARCH 4, 2015, SIGNED BY
SUE DAVISON, CTA AND
ASSIGNED SERIAL NUMBER 1061

TAX MAP
TOWNSHIP OF MONROE

GLOUCESTER COUNTY

SCALE: 1" = 100'

NEW JERSEY

DATE: AUGUST 2013

CHARLES A . ATKINSON

LICENSED LAND SURVEYOR

NEW JERSEY LICENSE NO. 33994

850 SO. WHITE HORSE PIKE

HAMMONTON, NEW JERSEY 08037

CO#24GA2797/3300