

REVISIONS				
DATE	BY	LIC.NO	BLOCK	LOT
02/2022	CHARLES E. ADAMSON	42627	42.50	3 & 83

* THIS SHEET HAS BEEN DRAWN USING COMPUTER AIDED DRAFTING/ DESIGN (CAD/D) AND COORDINATE GEOMETRY (COGO).

SHEET 25.04

SHEET 25

SHEET 25.01

SHEET 25

THIS MAP HAS BEEN GIVEN A FORMAL CERTIFICATION BY THE DIVISION OF TAXATION ON FEBRUARY 2, 1999 SIGNED BY WILLIAM H. BLACK, CTA AND ASSIGNED SERIAL NUMBER 783



TAX MAP
TOWNSHIP OF HARRISON

GLoucester County NEW JERSEY
SCALE: 1" = 100' DATE: JANUARY 1999

WILLIAM E. ALBURGER

LICENSED LAND SURVEYOR
JCA ASSOCIATES, INC.
1256 NORTH CHURCH STREET, SUITE 3
MOORESTOWN, NEW JERSEY

COA# 24GA27973300

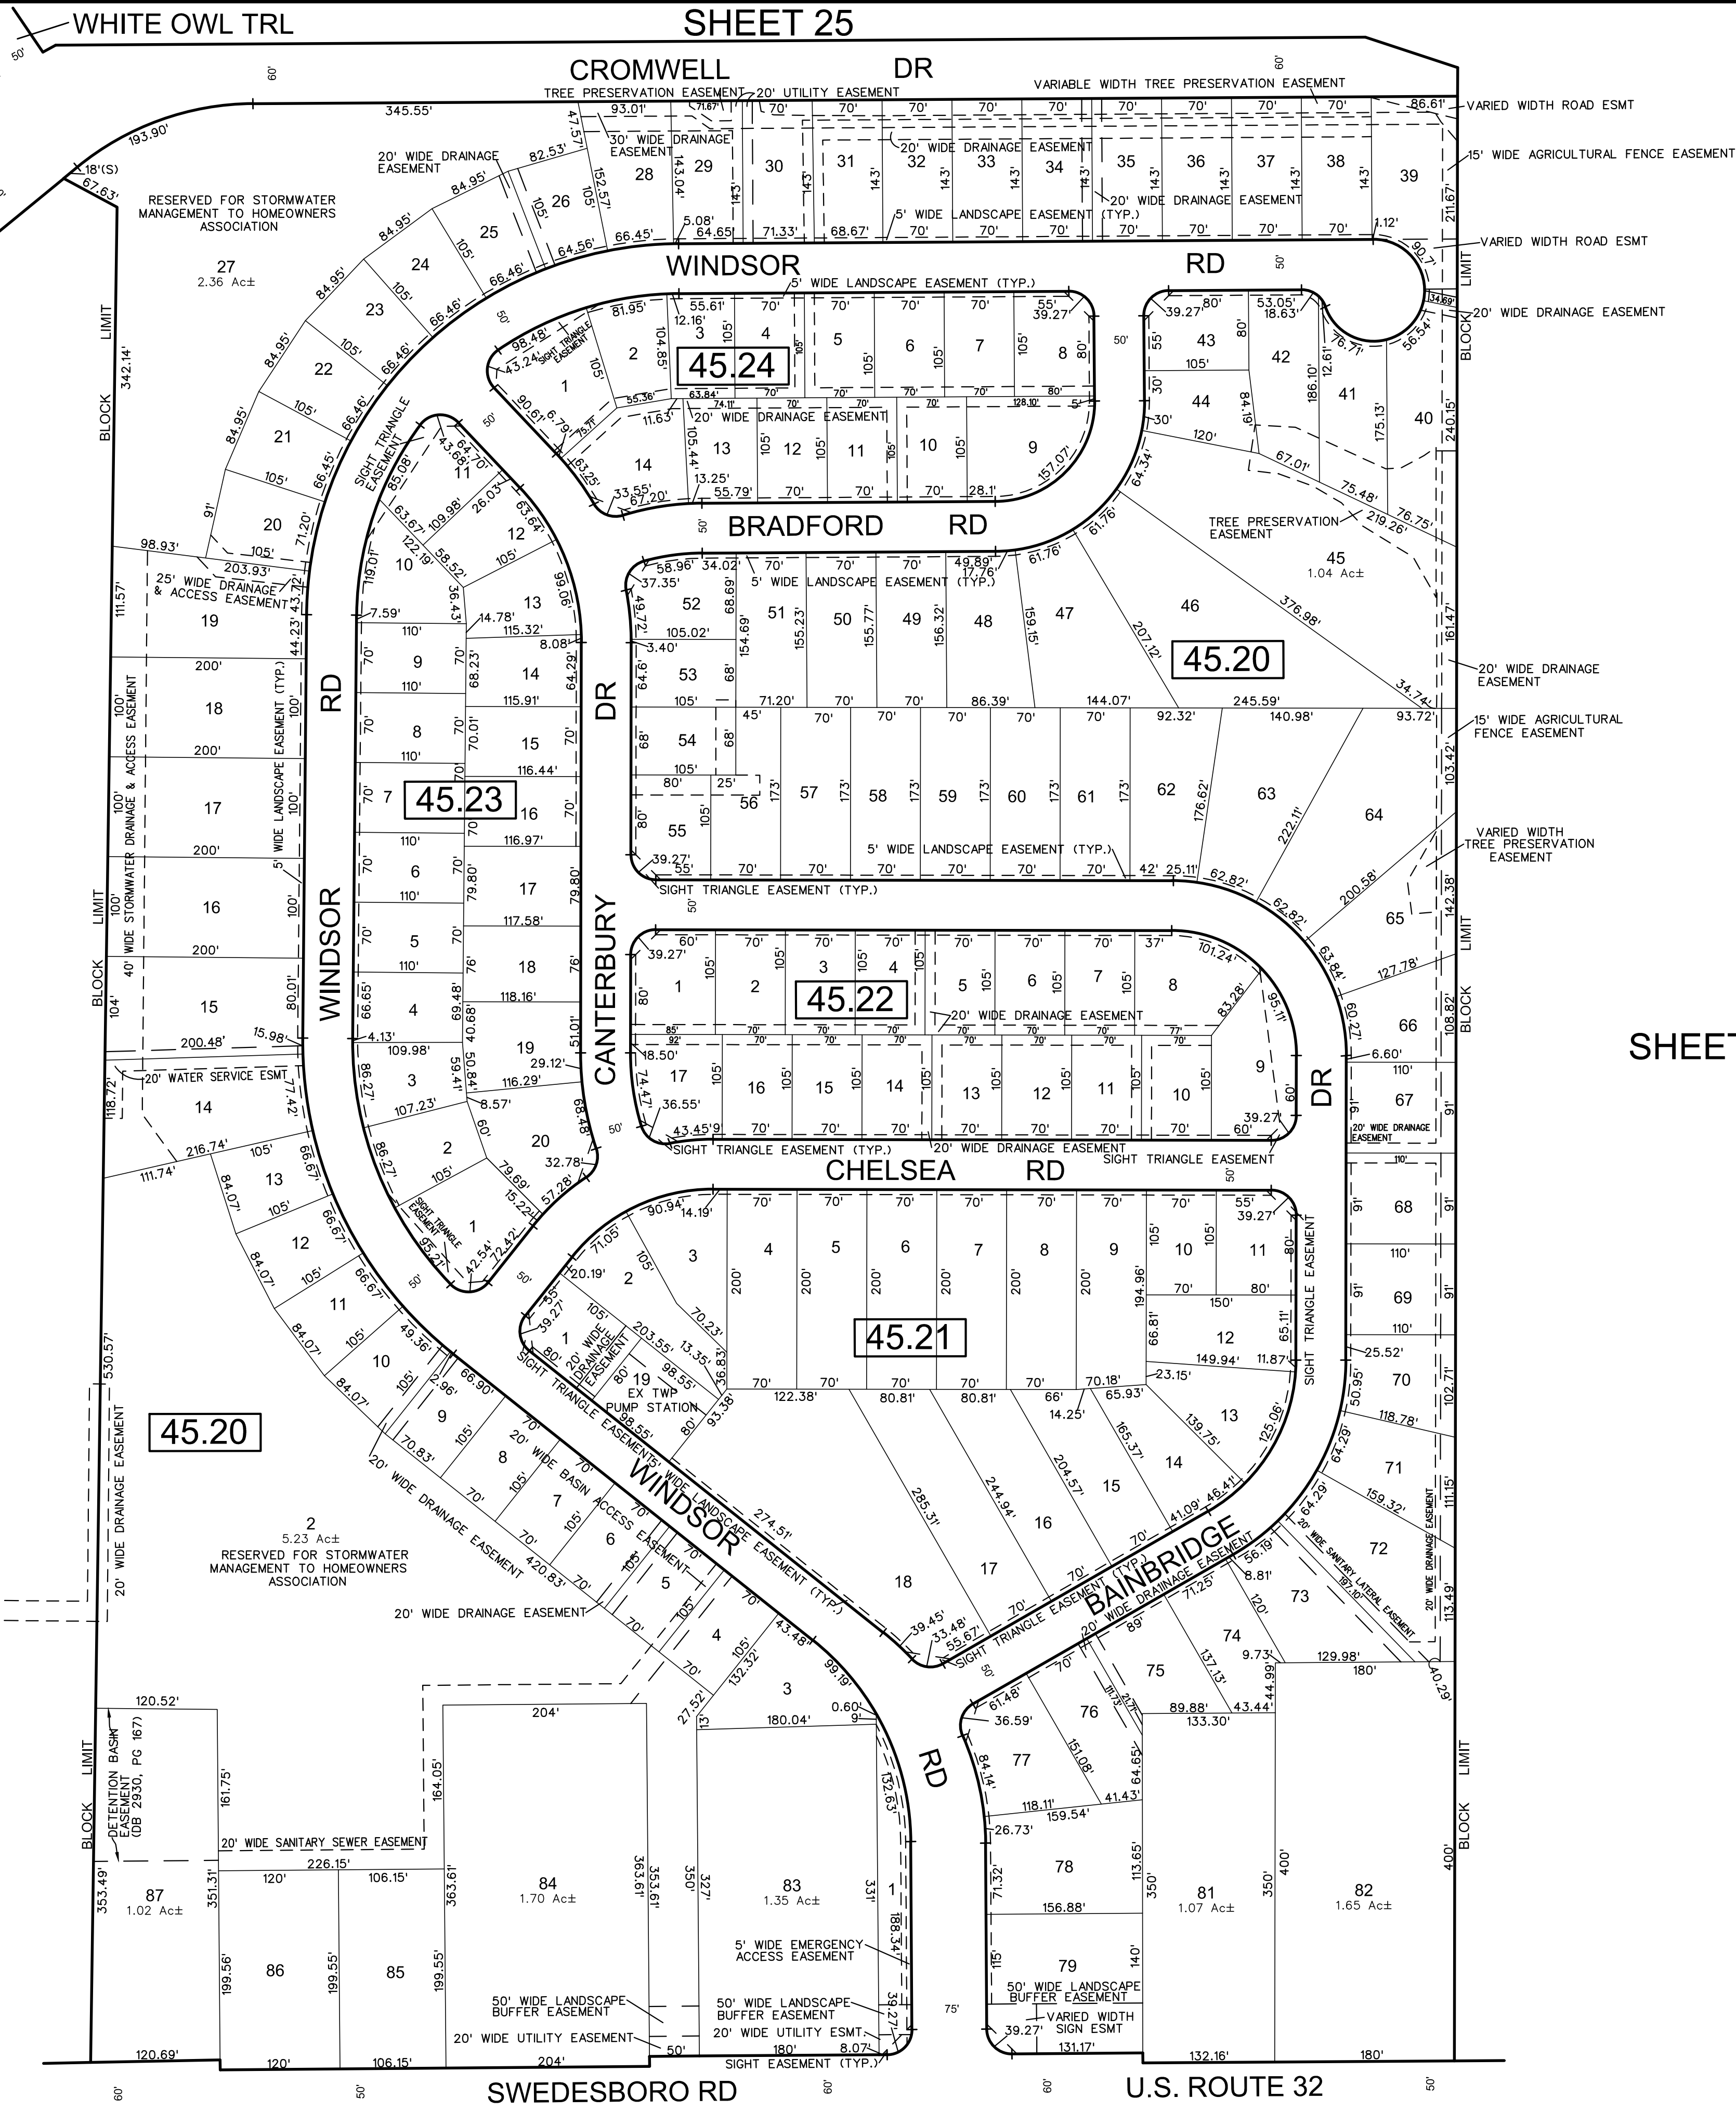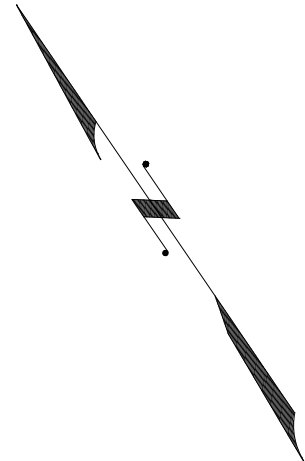

SHEET 27

SHEET 27.02

CIDER PRESS DR