
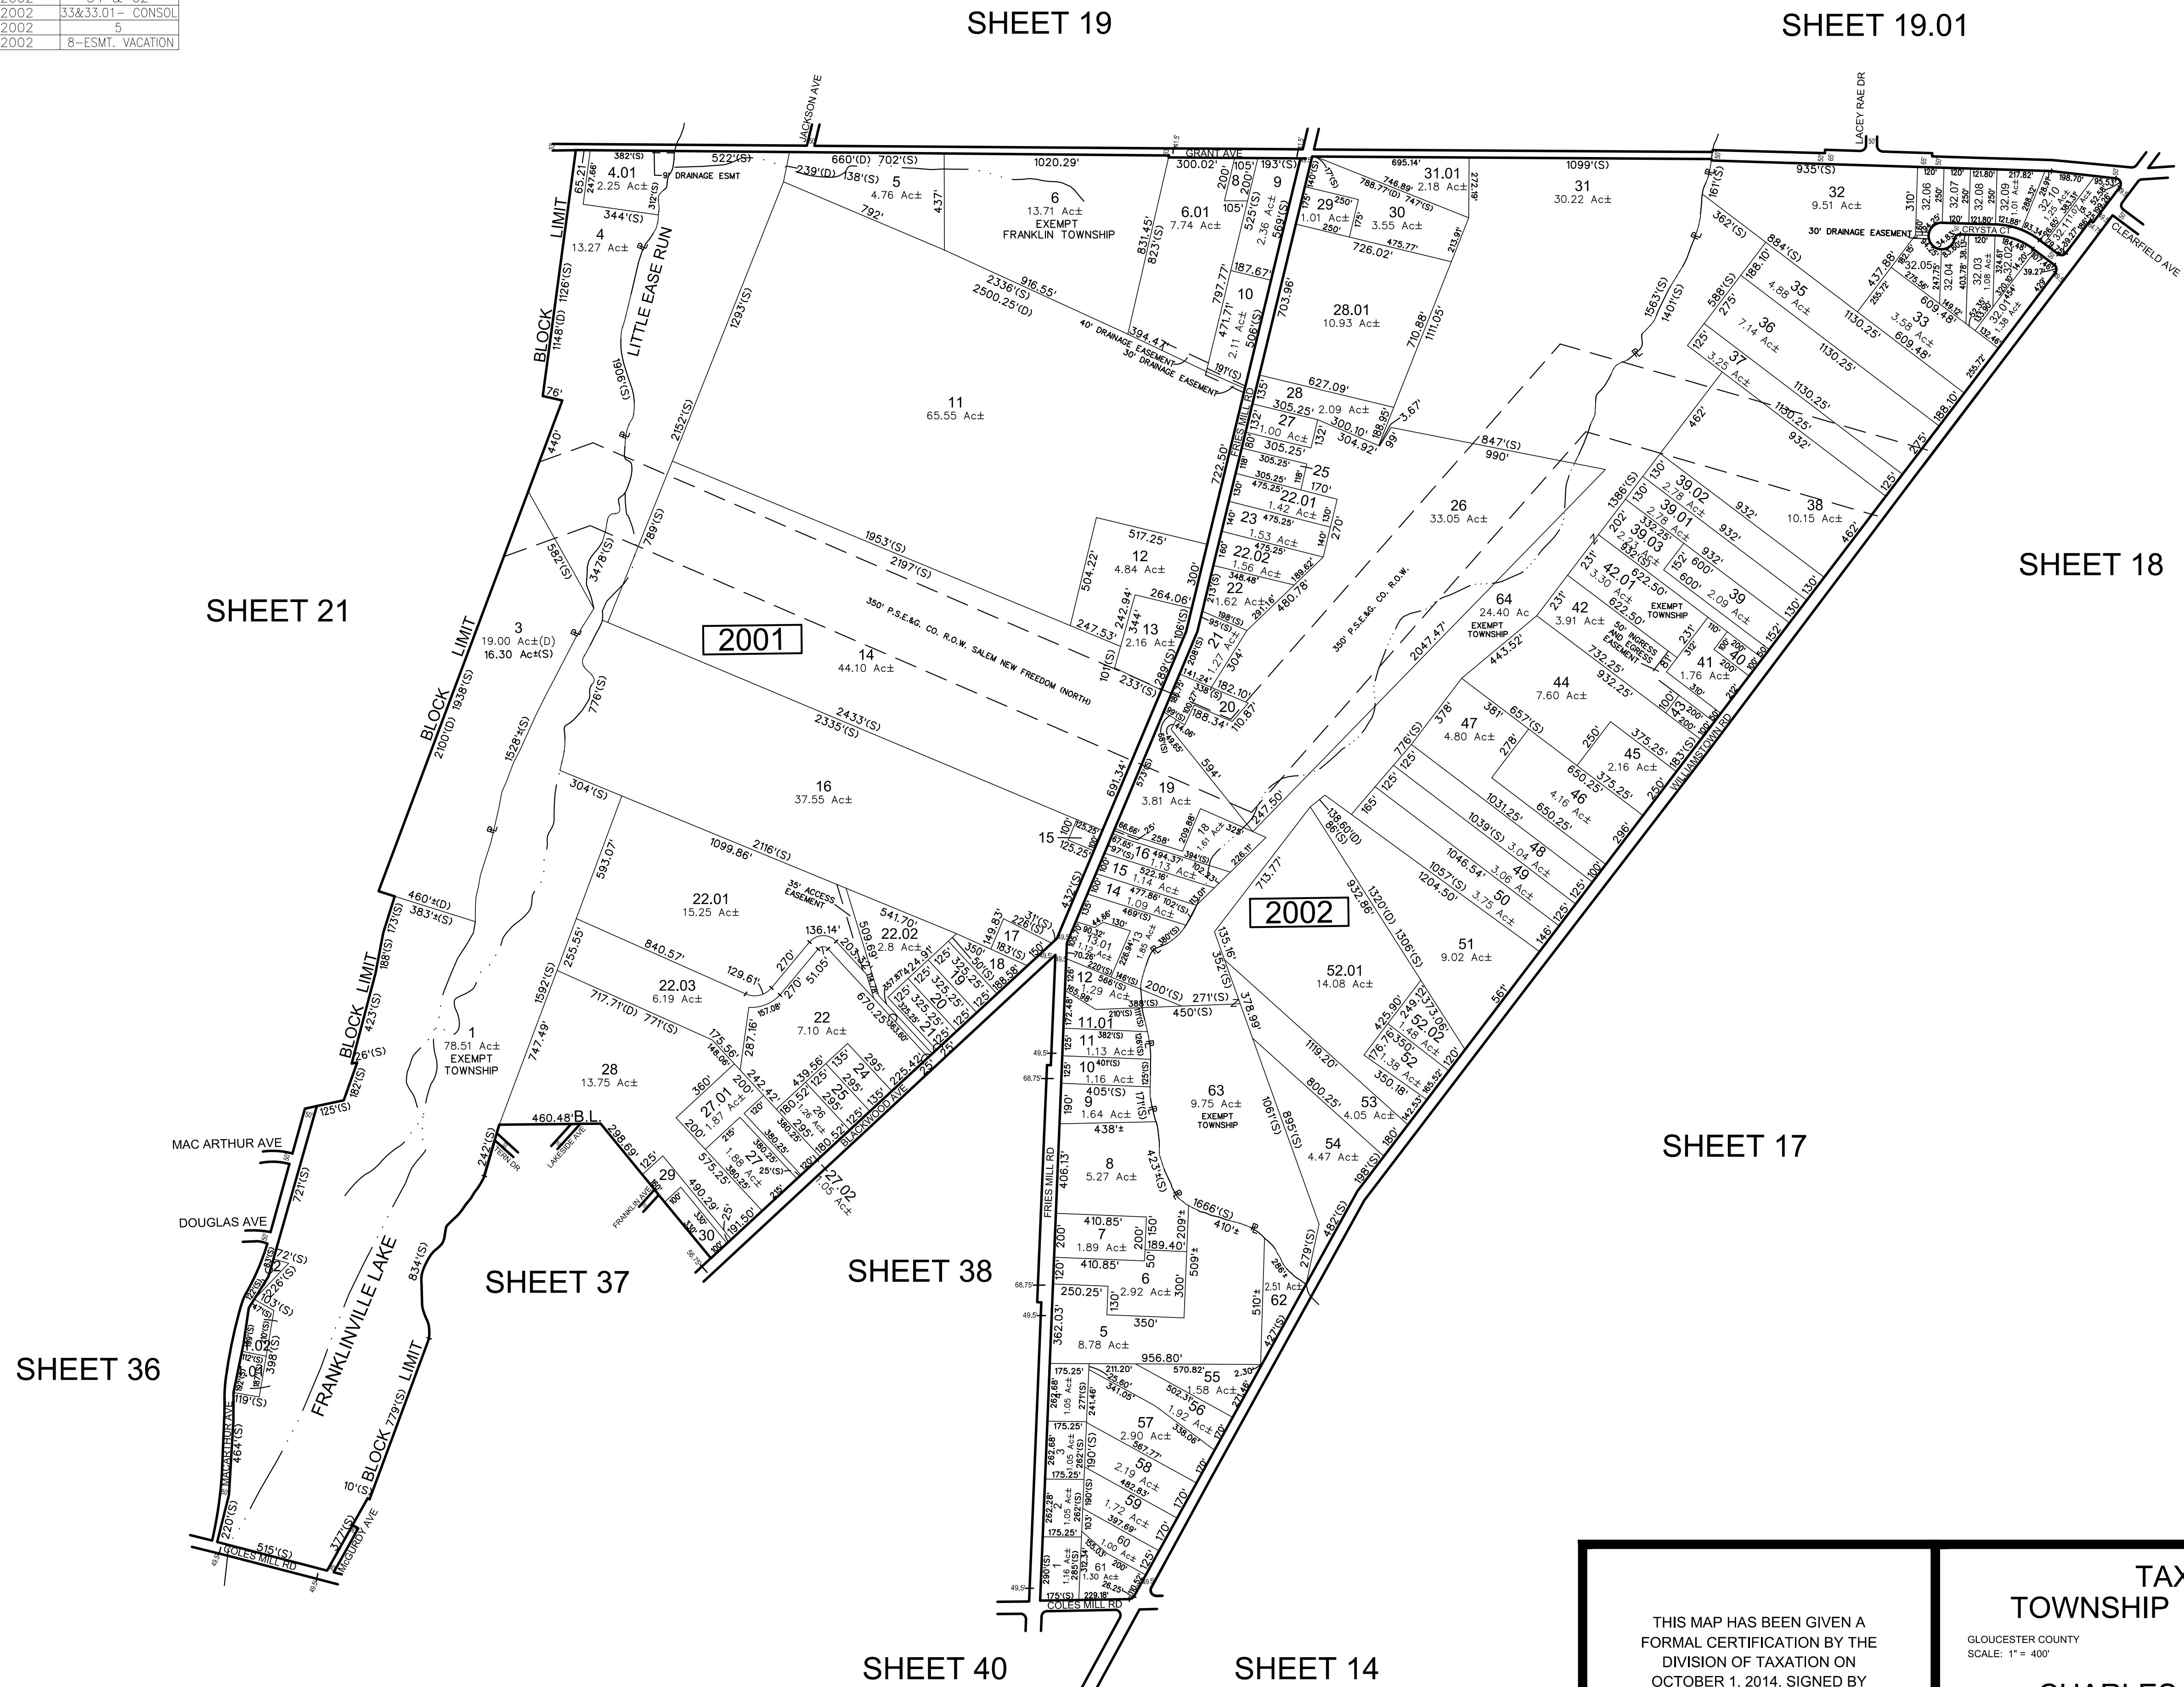


REVISIONS				
DATE	BY	LIC.NO	BLOCK	LOT
01/2014	CHARLES A. ATKINSON-ARH	33994	2001	4
09/2015	CHARLES A. ATKINSON-ARH	33994	2001	4, 4.01
02/2016	ED CLAY	34842	2002	8
01/2019	ED CLAY	34842	2002	34-35
08/2021	CHARLES E. ADAMSON	42627	2001	3
06/2022	CHARLES E. ADAMSON	42627	2002	54 & 62
09/2022	CHARLES E. ADAMSON	42627	2002	33&33.01- CONSOL
10/2022	CHARLES E. ADAMSON	42627	2002	5
10/2023	CHARLES E. ADAMSON	42627	2002	8-ESMT, VACATION

* THIS SHEET HAS BEEN DRAWN USING COMPUTER AIDED DRAFTING/ DESIGN (CAD/D) AND COORDINATE GEOMETRY (COGO).

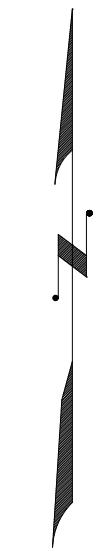

THIS MAP HAS BEEN GIVEN A
FORMAL CERTIFICATION BY THE
DIVISION OF TAXATION ON
OCTOBER 1, 2014, SIGNED BY
SUE DAVISON, CTA AND
ASSIGNED SERIAL NUMBER 1048

TAX MAP
TOWNSHIP OF FRANKLIN

GLOUCESTER COUNTY
SCALE: 1" = 400'

NEW JERSEY
DATE: DECEMBER 2013

CHARLES A. ATKINSON

LICENSED LAND SURVEYOR
NEW JERSEY LICENSE NO. 33994
850 SO. WHITE HORSE PIKE
HAMMONTON, NEW JERSEY 08037
CO# 24GA27973300