


REVISIONS				
DATE	BY	LIC.NO	BLOCK	LOT
05/2019	CHARLES E. ADAMSON	42627	85.33	15.12

* THIS SHEET HAS BEEN DRAWN USING COMPUTER AIDED DRAFTING/ DESIGN (CAD/D) AND COORDINATE GEOMETRY (COGO).

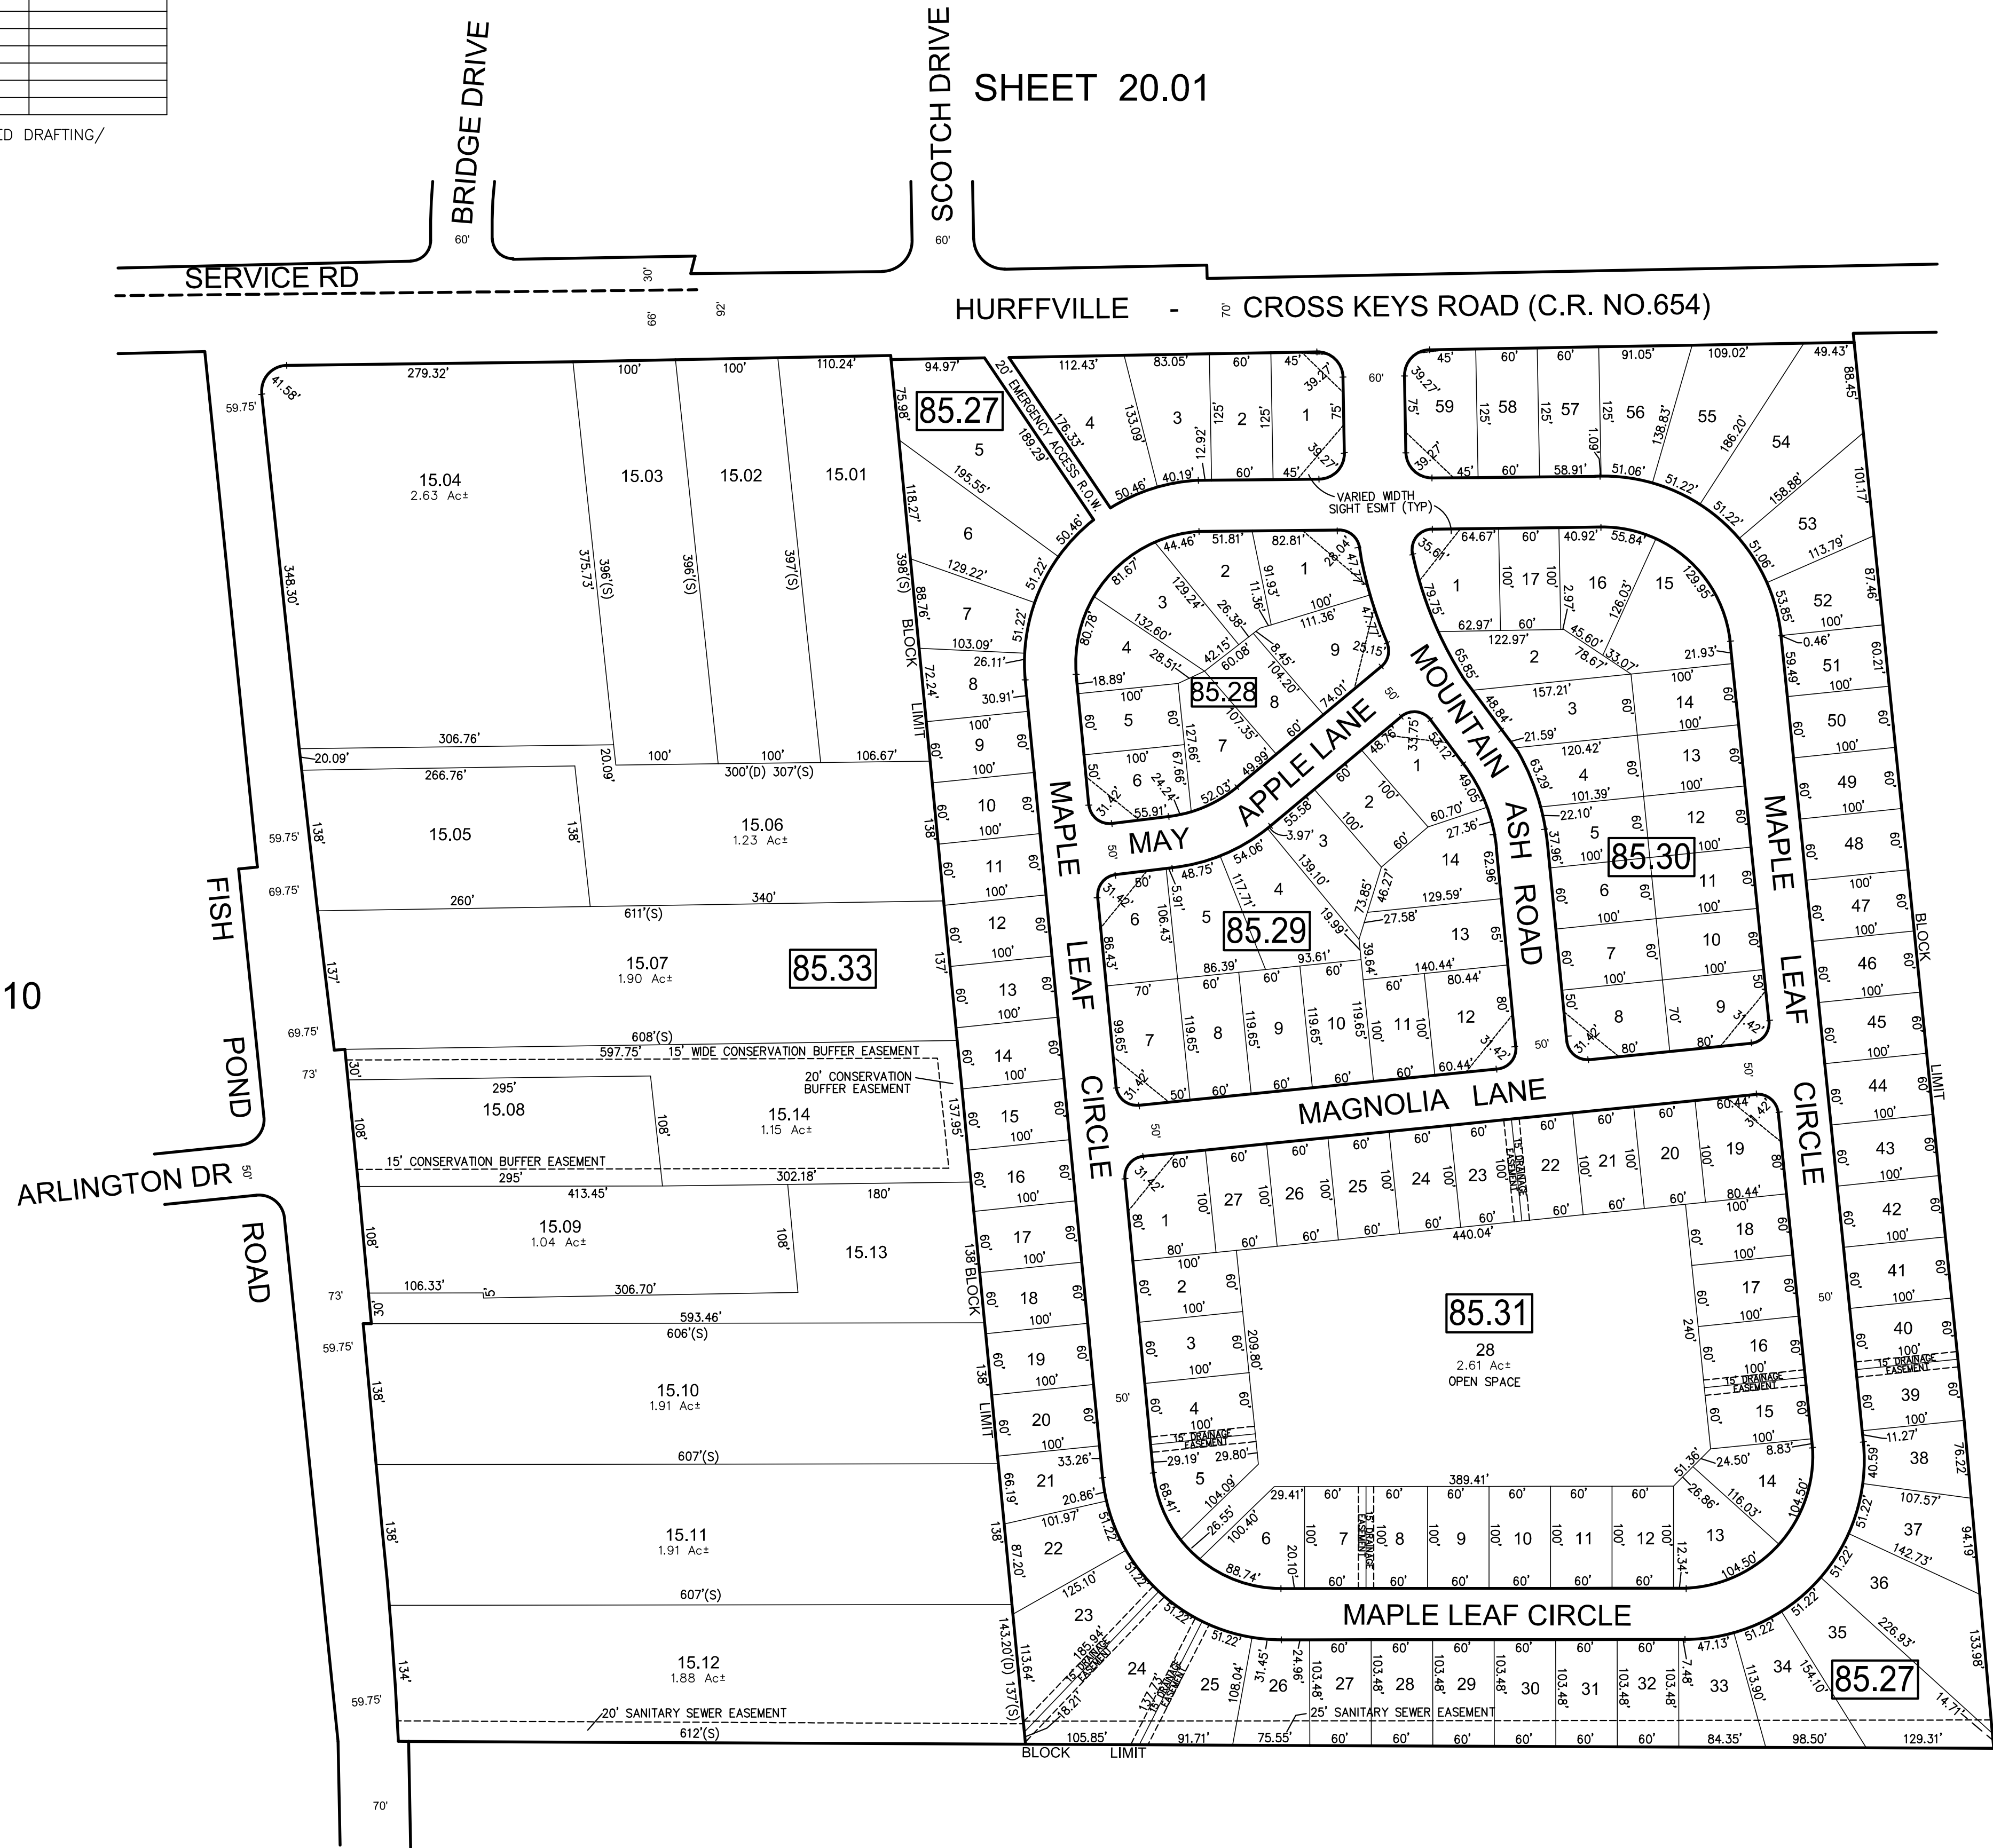

SHEET 13.07

SHEET 13.09

SHEET 12.10

SHEET 20.01

REVISED BY REMINGTON AND VERNICK ENGINEERS TO 12-31-2008, 08187269

THE MAPLES, SECTION 1 & 2
TAKEN FROM OLD SHEET 13.20

THIS MAP HAS BEEN GIVEN A
FORMAL CERTIFICATION BY THE
DIVISION OF TAXATION ON
JANUARY 9, 2003, SIGNED BY
SANTO C. DiDONATO, CTA AND
ASSIGNED SERIAL NUMBER 810

TAX MAP
TOWNSHIP OF WASHINGTON

GLoucester County NEW JERSEY
SCALE: 1" = 100' DATE: 12/09/98
CRAIG F. REMINGTON
LAND SURVEYOR LIC. NO. 23924
REMINGTON & VERNICK ENGINEERS
232 KING'S HIGHWAY EAST HADDONFIELD, N.J. 08033
(856) 795-9696 FAX: (856) 795-1882
WEB SITE ADDRESS: WWW.RVE.COM

COA# 24GA27973300