


REVISIONS					
DATE	BY	LIC. NO	BLOCK	LOT	
07/2019	CHARLES E. ADAMSON	42627	88	10.01 & 12.01	
08/2019	CHARLES E. ADAMSON	42627	95	5 & 6	
09/2021	CHARLES E. ADAMSON	42627	92	18 & 19	
07/2023	CHARLES E. ADAMSON	42627	99	7&8 CONSOL	
04/2024	CHARLES E. ADAMSON	42627	93	15-17 CONSOL	

* THIS SHEET HAS BEEN DRAWN USING COMPUTER AIDED DRAFTING/ DESIGN (CAD/D) AND COORDINATE GEOMETRY (COCO).

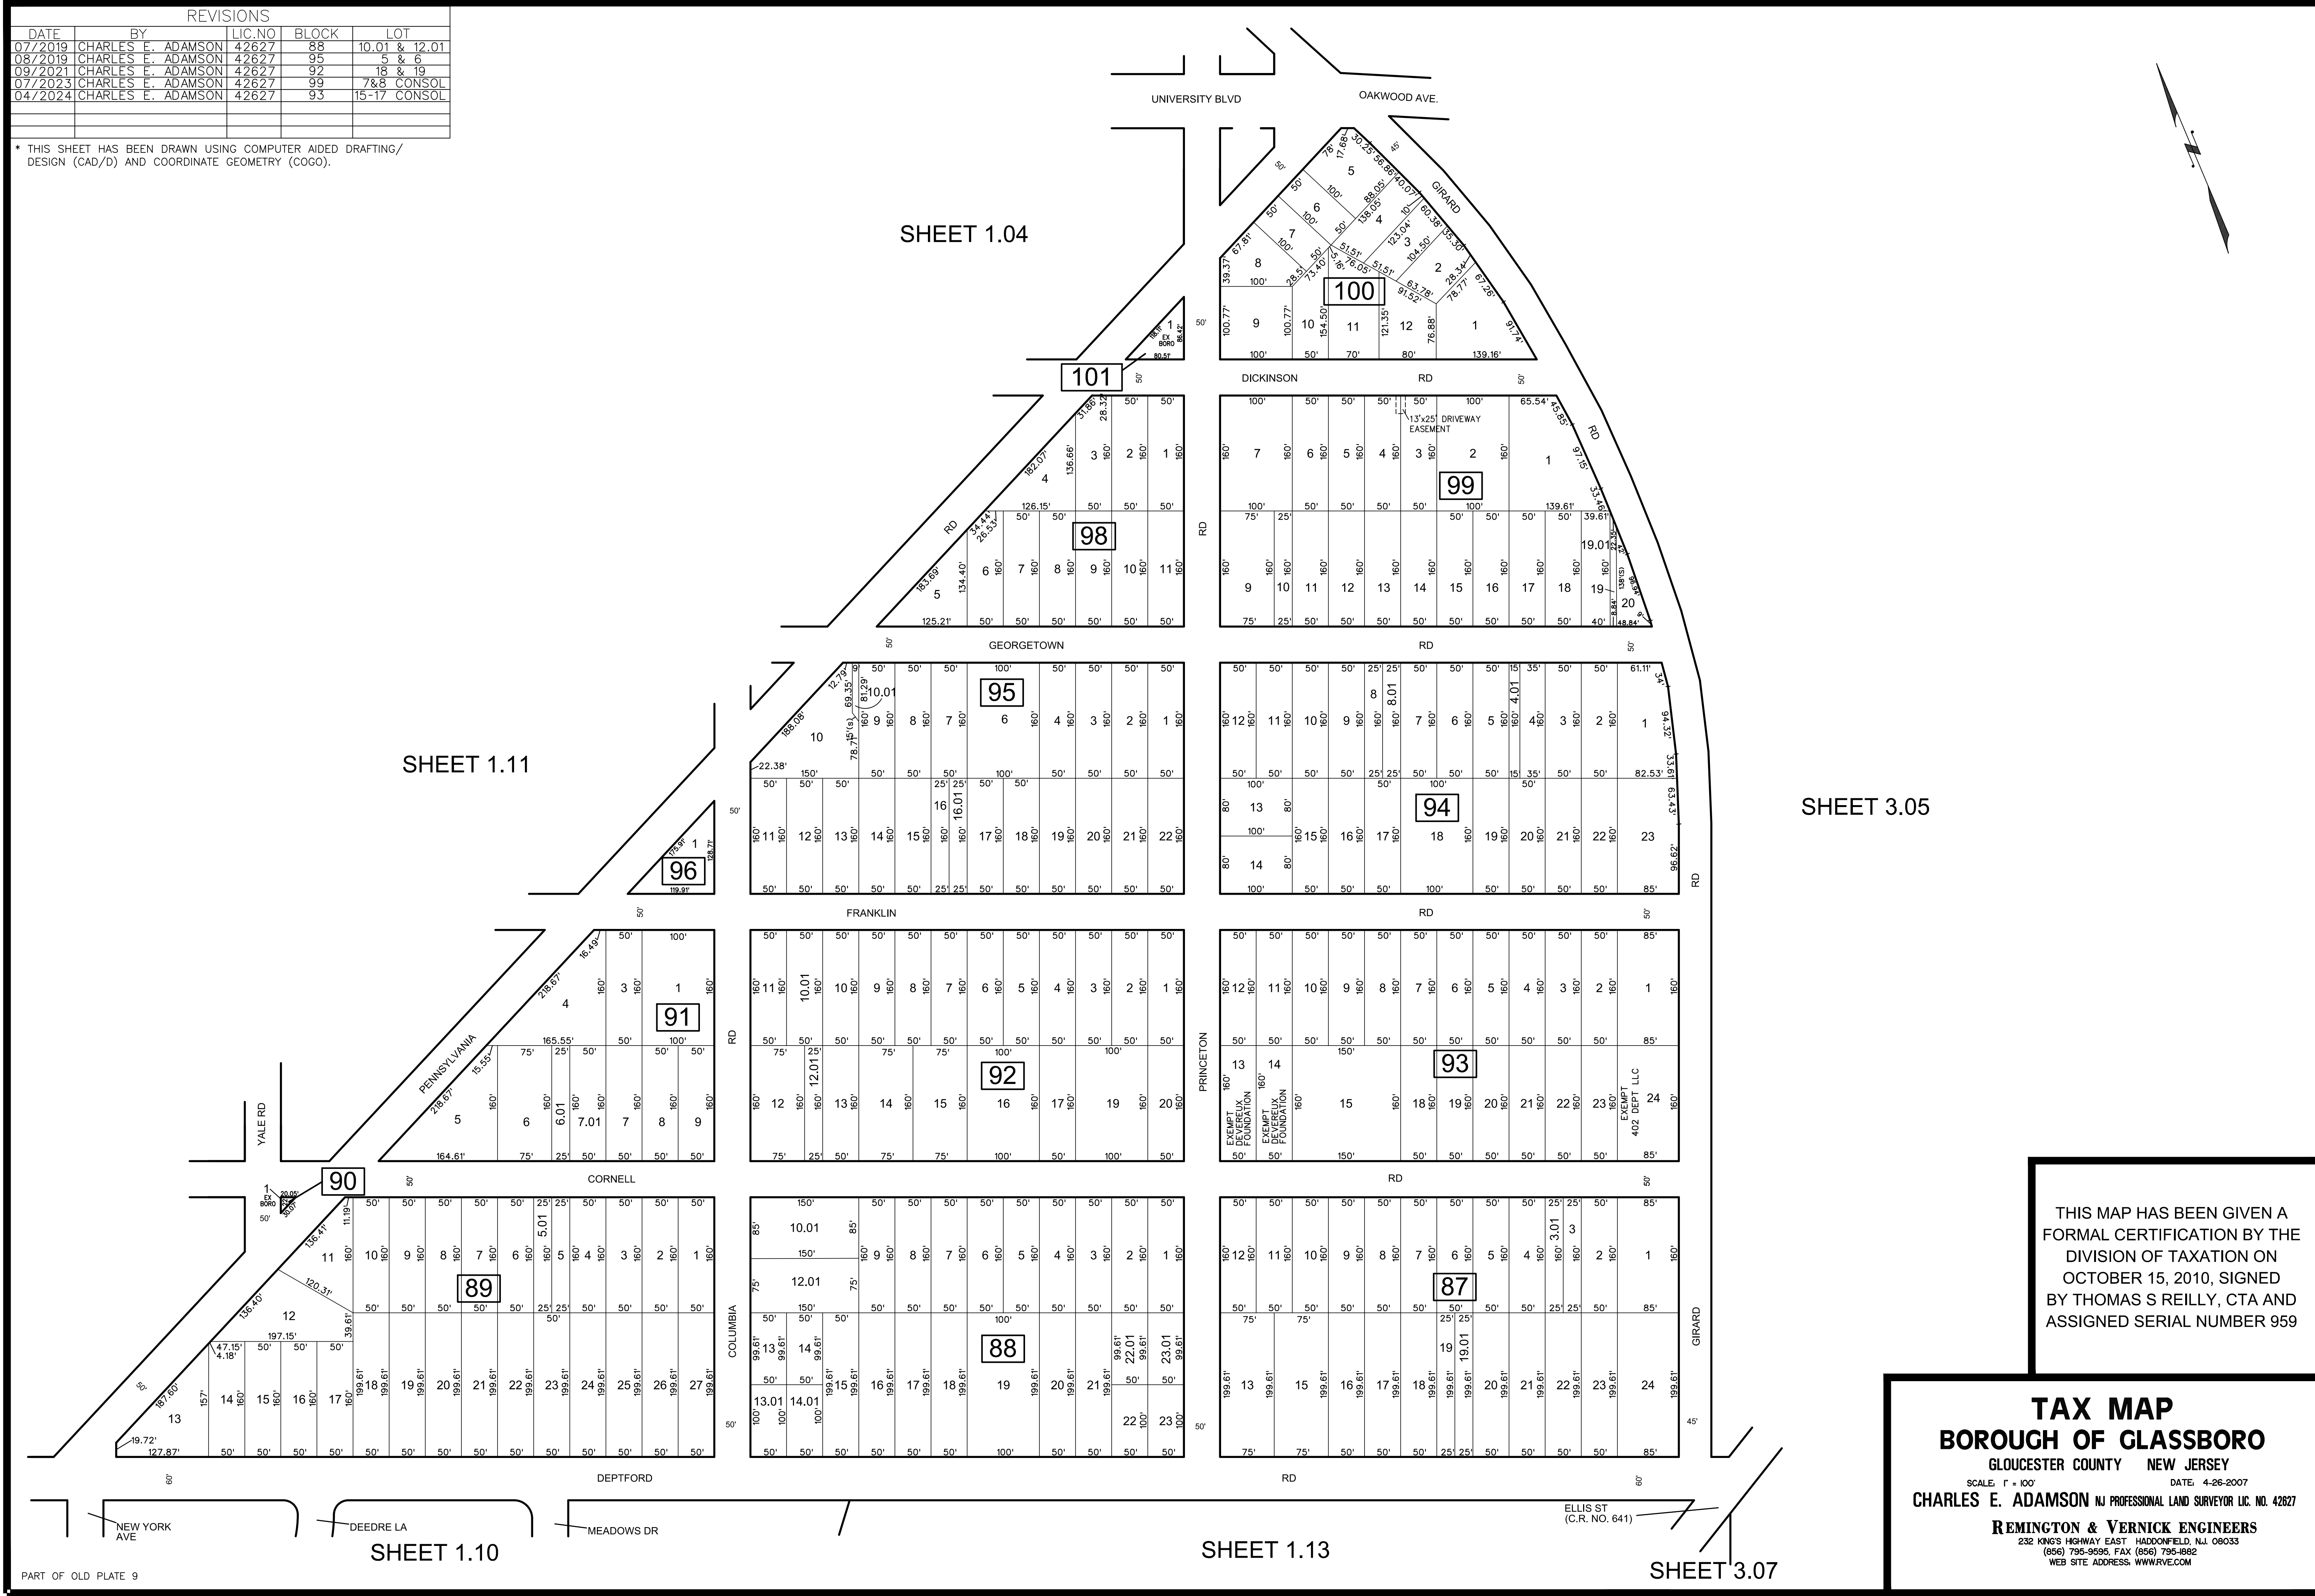

THIS MAP HAS BEEN GIVEN A
FORMAL CERTIFICATION BY THE
DIVISION OF TAXATION ON
OCTOBER 15, 2010, SIGNED
BY THOMAS S REILLY, CTA AND
ASSIGNED SERIAL NUMBER 959

TAX MAP
BOROUGH OF GLASSBORO
GLOUCESTER COUNTY NEW JERSEY
SCALE: 1" = 100' DATE: 4-26-2007
CHARLES E. ADAMSON NJ PROFESSIONAL LAND SURVEYOR LIC. NO. 42627

REMINGTON & VERNICK ENGINEERS
232 KING'S HIGHWAY EAST HADDONFIELD, N.J. 08033
(856) 795-9595, FAX (856) 795-4882
WEB SITE ADDRESS: WWW.RV.E.COM