


REVISIONS				
DATE	BY	LIC.NO	BLOCK	LOT
03/2015	CHARLES A. ATKINSON-ARH	33994	1904.07	20, 25-34
03/2015	CHARLES A. ATKINSON-ARH	33994	1904	11.82-11.111
11/22/22	CHARLES E. ADAMSON	42627	ADDRESSED STATE REVAL. COMMENTS	

* THIS SHEET HAS BEEN DRAWN USING COMPUTER AIDED DRAFTING/ DESIGN (CAD/D) AND COORDINATE GEOMETRY (COGO).

SHEET 19

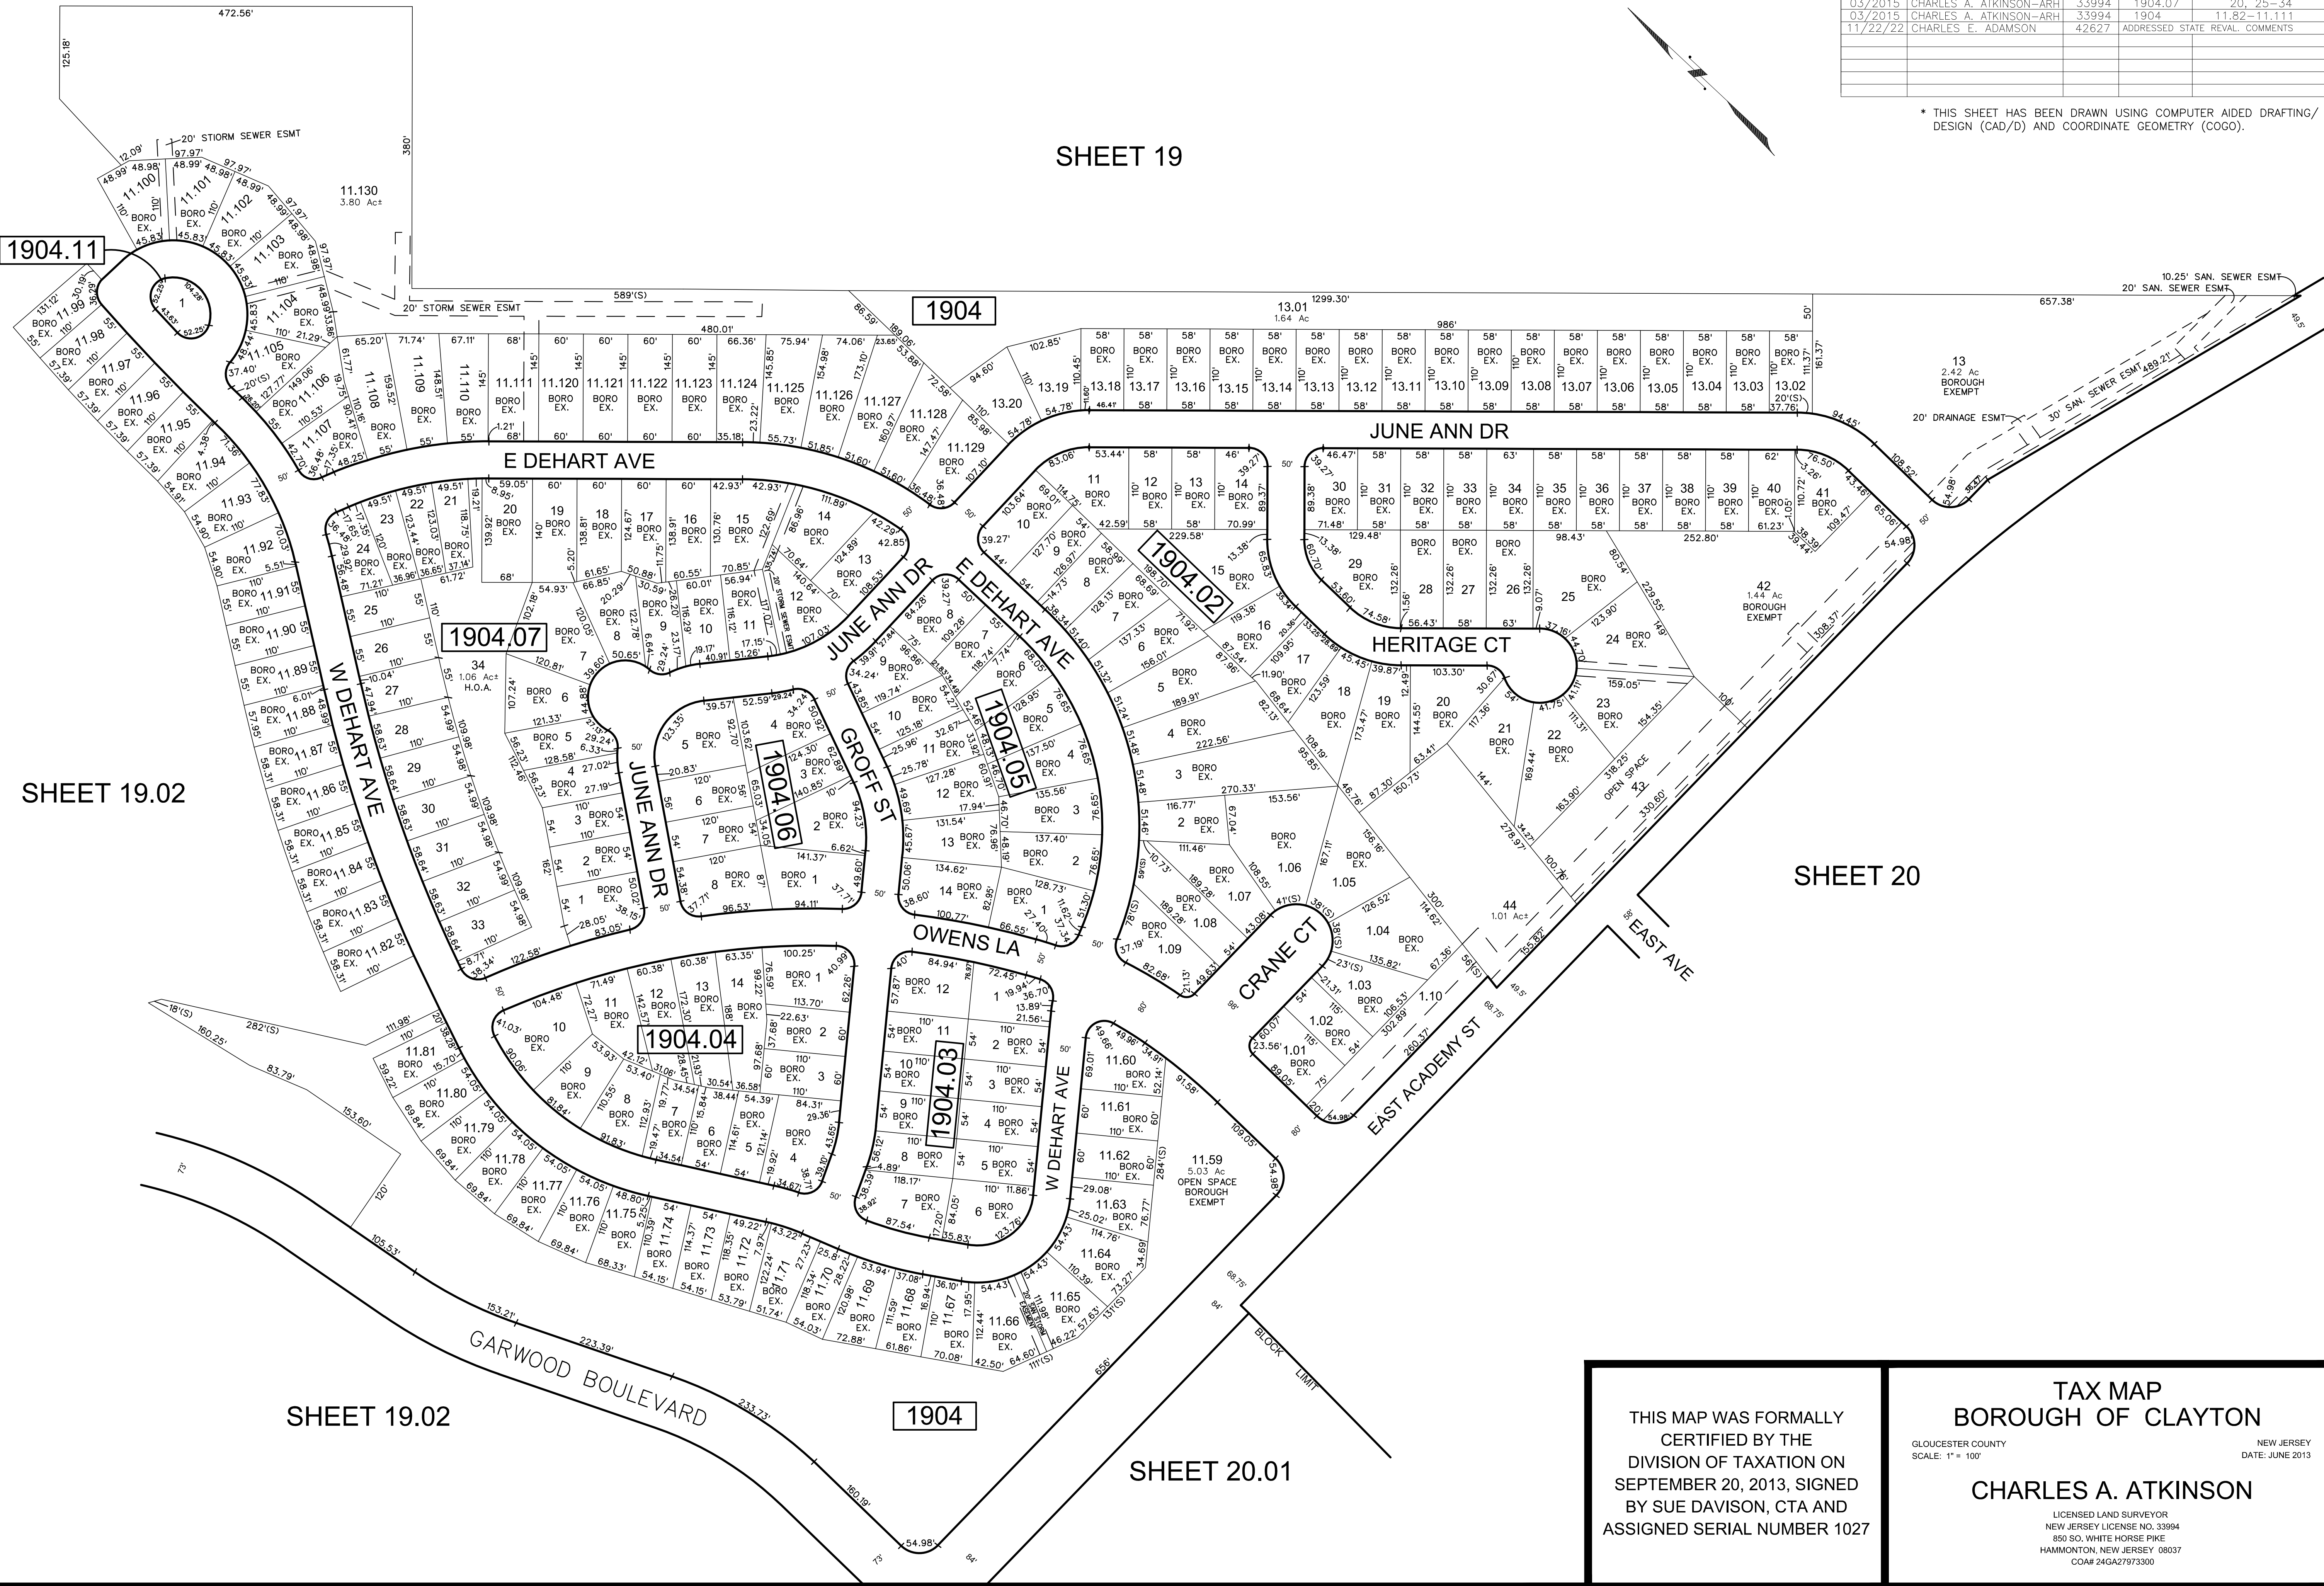

THIS MAP WAS FORMALLY
CERTIFIED BY THE
DIVISION OF TAXATION ON
SEPTEMBER 20, 2013, SIGNED
BY SUE DAVISON, CTA AND
ASSIGNED SERIAL NUMBER 1027

TAX MAP
BOROUGH OF CLAYTON
GLOUCESTER COUNTY
SCALE: 1" = 100'
NEW JERSEY
DATE: JUNE 2013
CHARLES A. ATKINSON
LICENSED LAND SURVEYOR
NEW JERSEY LICENSE NO. 33994
850 SO. WHITE HORSE PIKE
HAMMONTON, NEW JERSEY 08037
CDA# 24GA27973300