
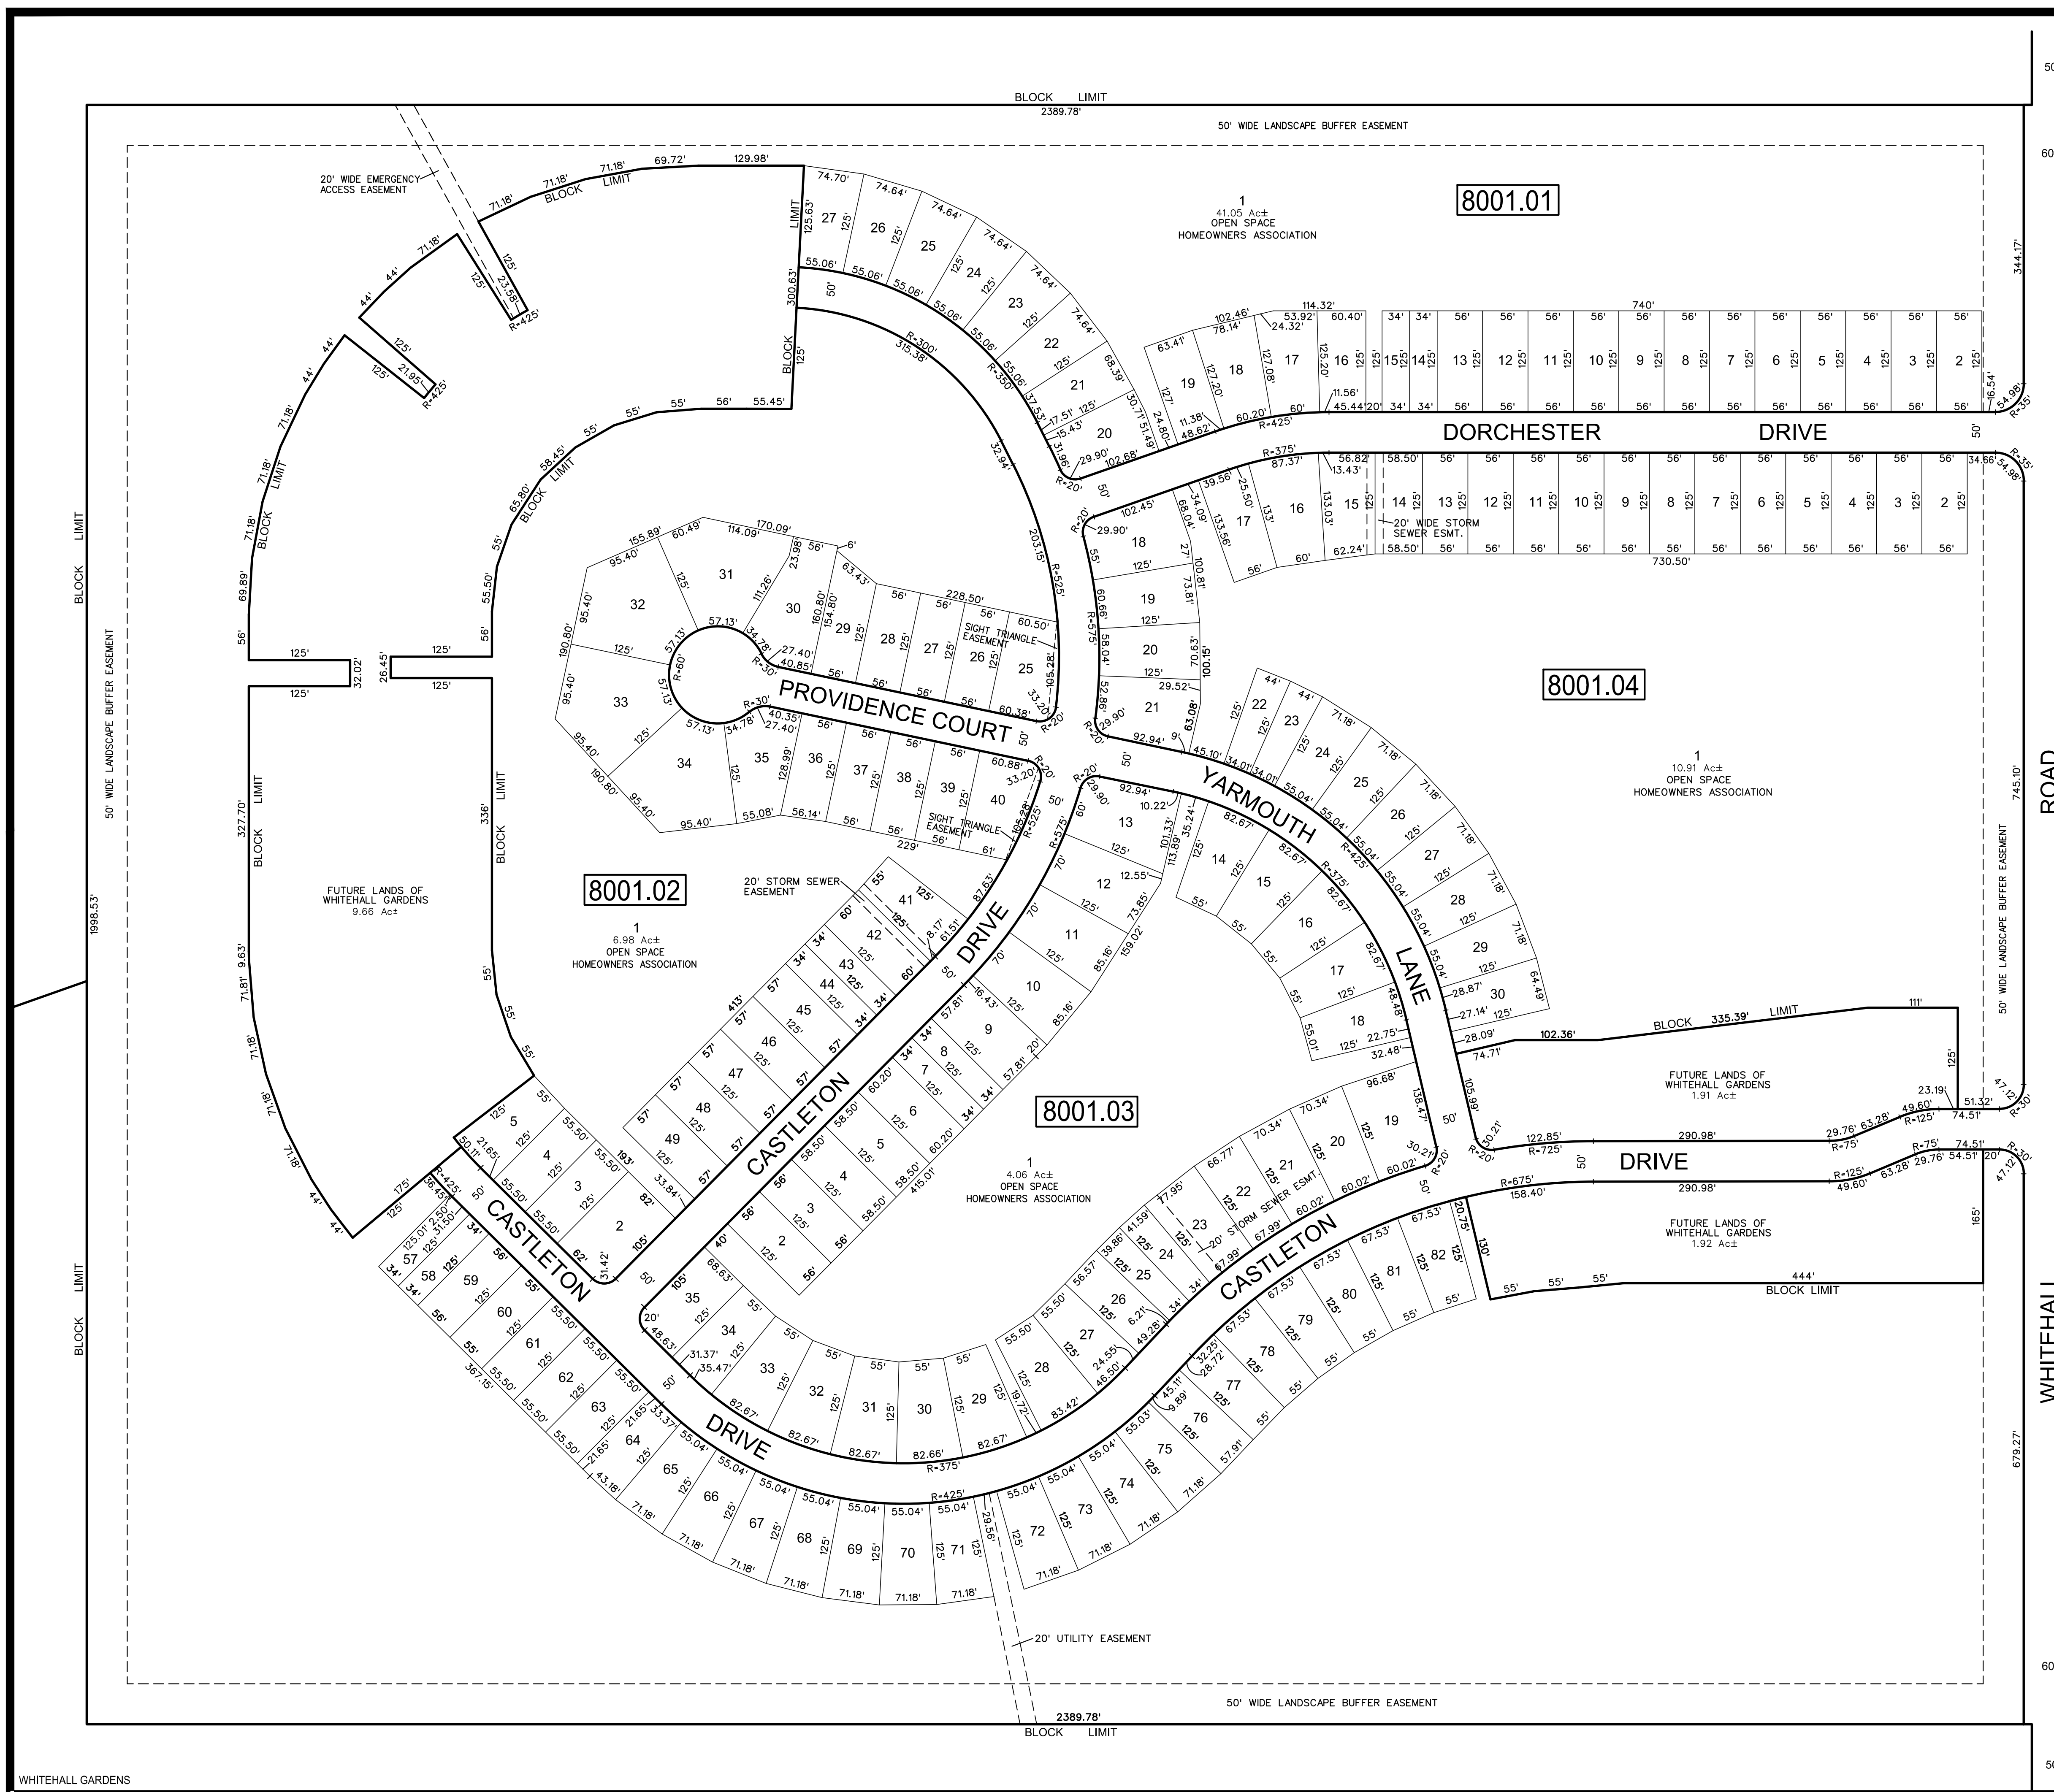


* THIS SHEET HAS BEEN DRAWN USING COMPUTER AIDED DRAFTING/
DESIGN (CAD/D) AND COORDINATE GEOMETRY (COGO).

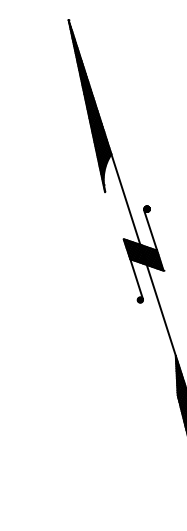

TAX MAP

TOWNSHIP OF MONROE

GLOUCESTER COUNTY NEW JERSEY

SCALE: 1" = 100' DATE: 10-24-2019

CHARLES E. ADAMSON N.J.P.L.S. LIC. NO. 42627

**BEMINGTON & VERNICK ENGINEERS**

232 KINGS HIGHWAY EAST, HADDONFIELD, NJ 08033

(856) 795-9595, FAX (856) 795-1882, WEB SITE ADDRESS: WWW.RVE.COM

Certificate of Authorization: 24 GA 28003
Excellence • Innovation • Service